
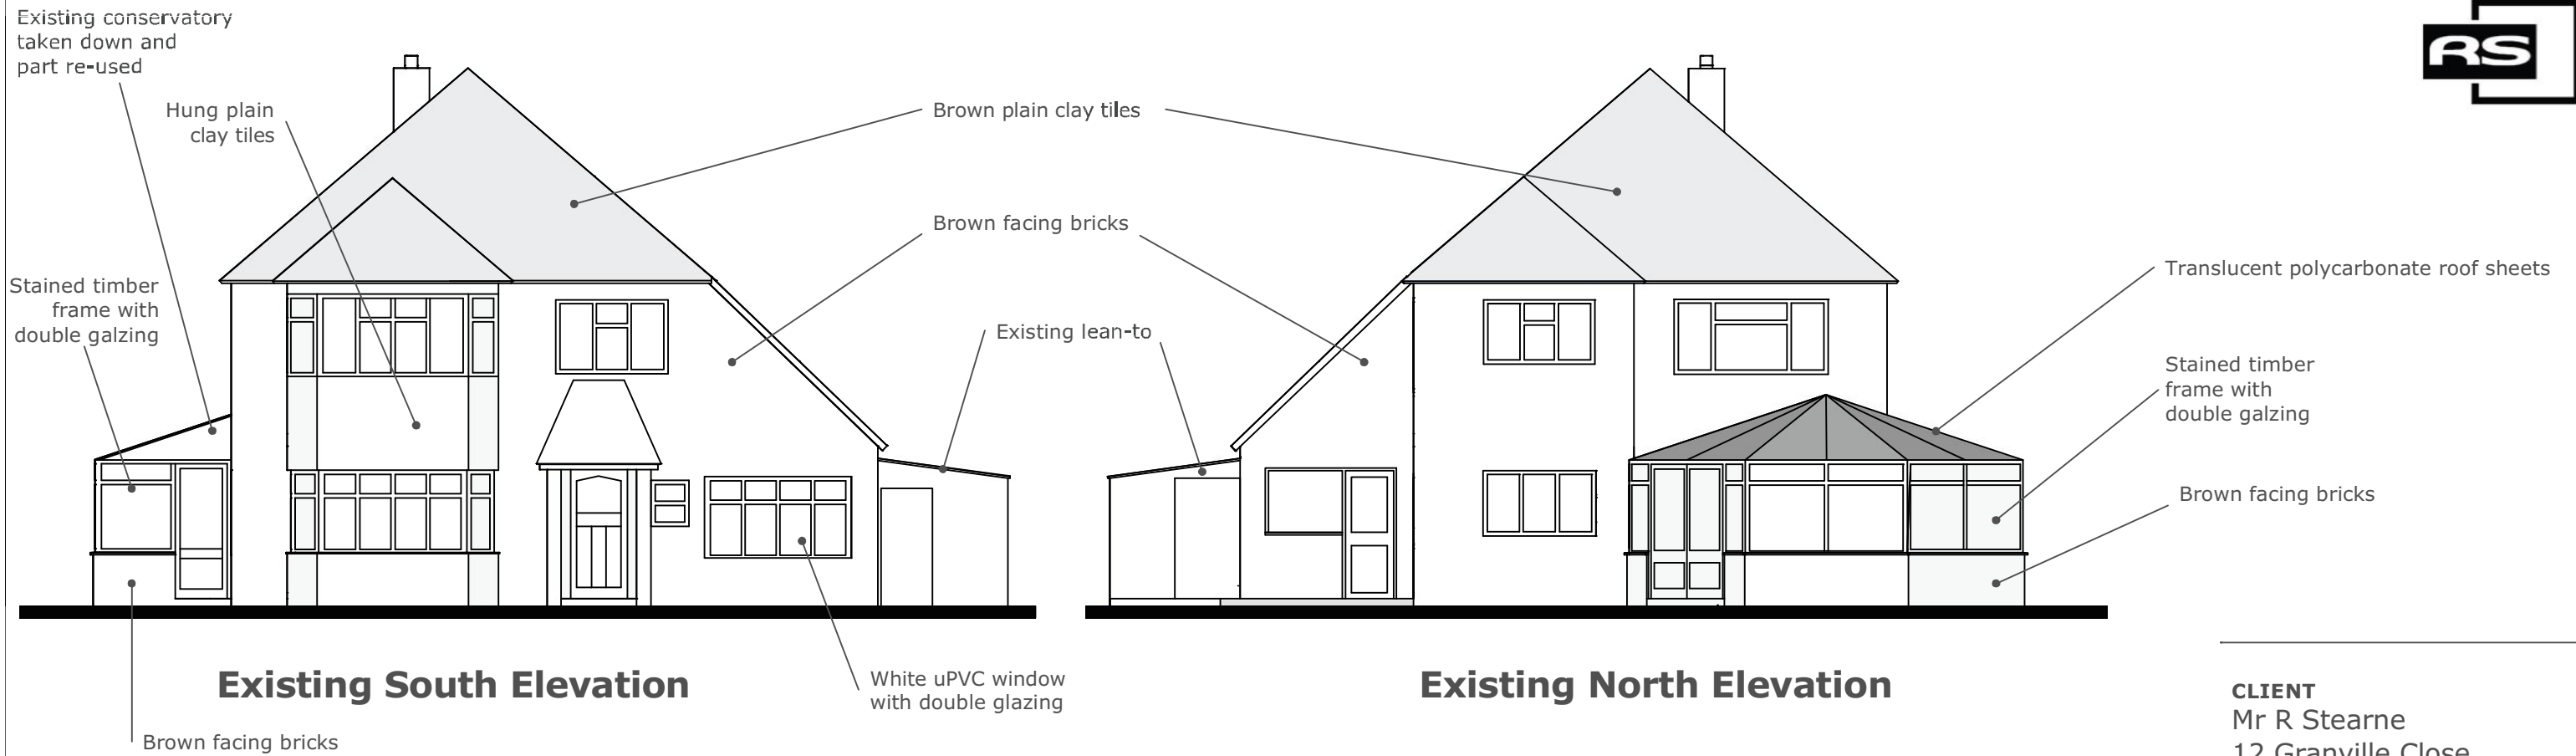


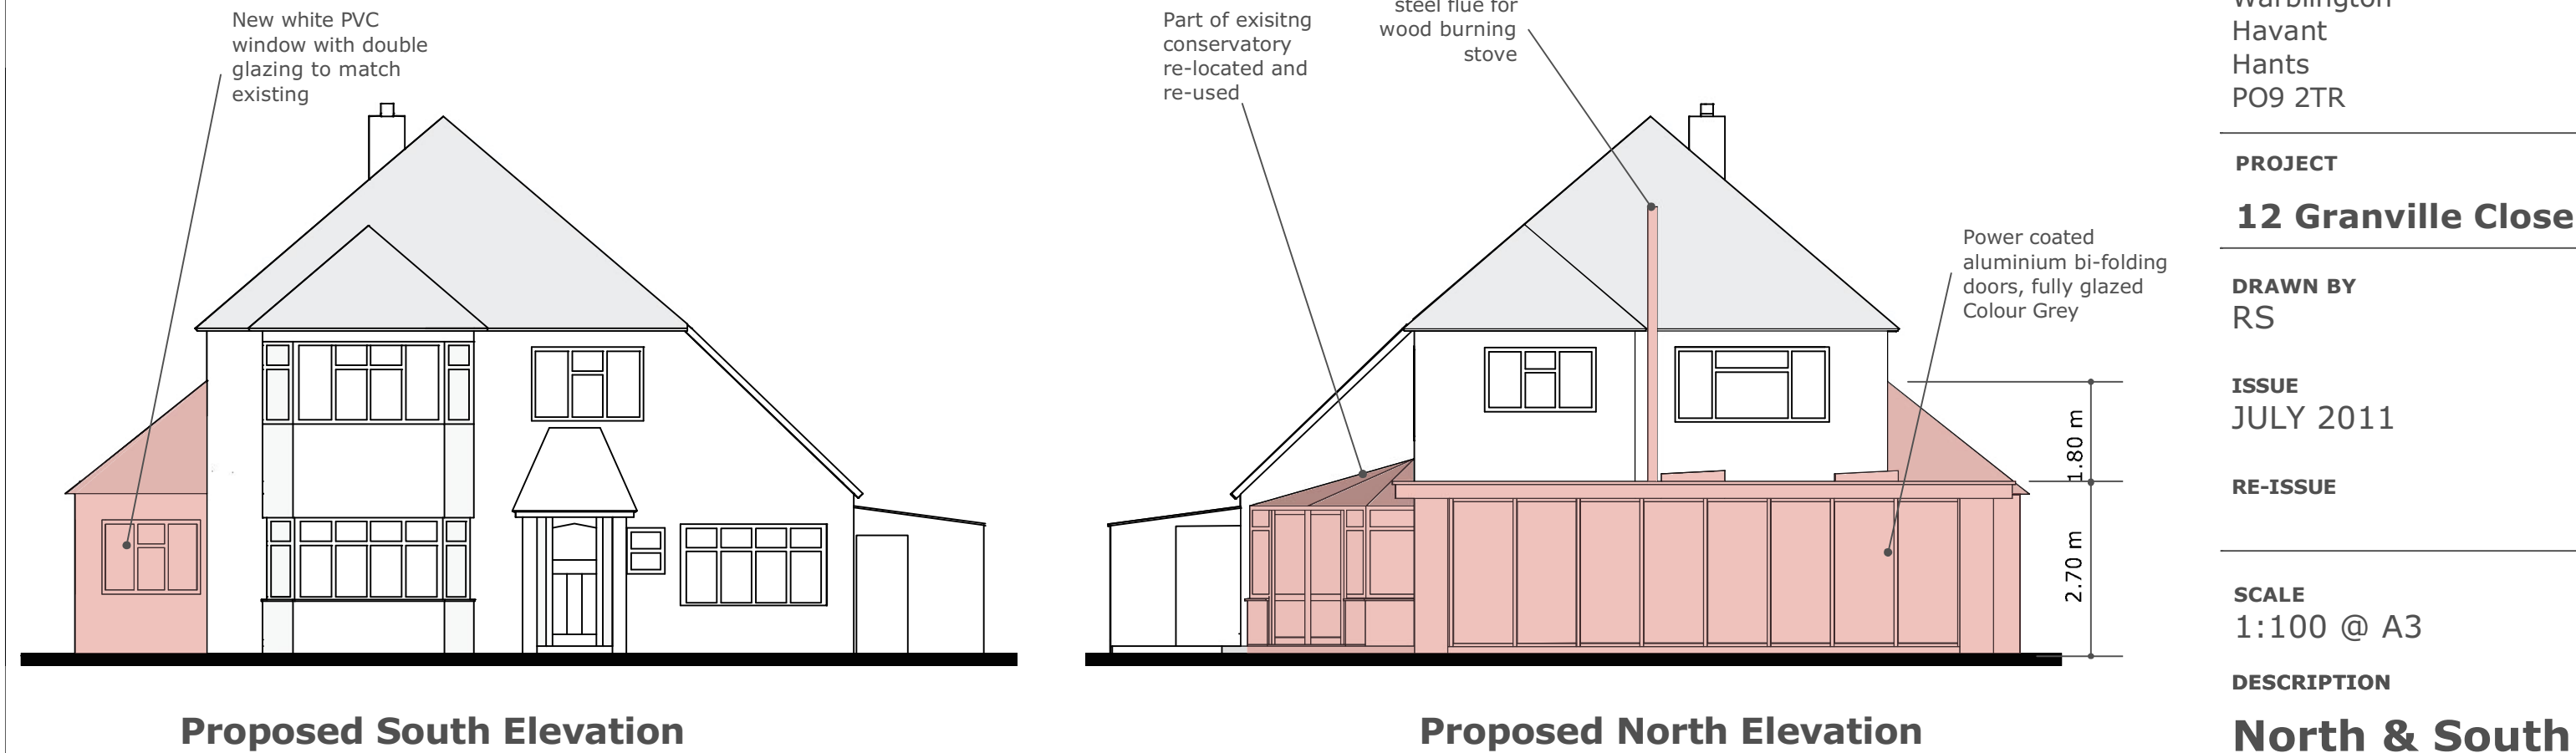

CLIENT
Mr R Stearne
12 Granville Close
Warblington
Hants
PO9 2TR

PROJECT
12 Granville Close

DRAWN BY
RS

ISSUE
JULY 2011

RE-ISSUE

SCALE
1:100 @ A3

DESCRIPTION
North & South Elevations