


PERMIT



Proposed Front Elevation

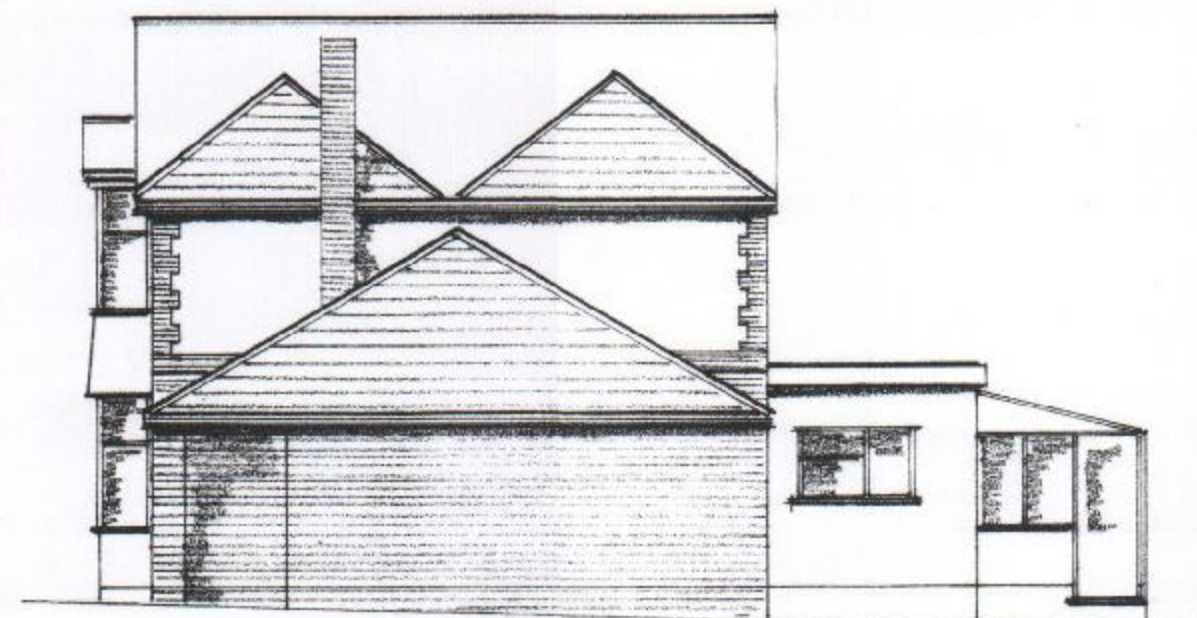


Side Elevation.





Rear Elevation.



Location Plan 1:1250.

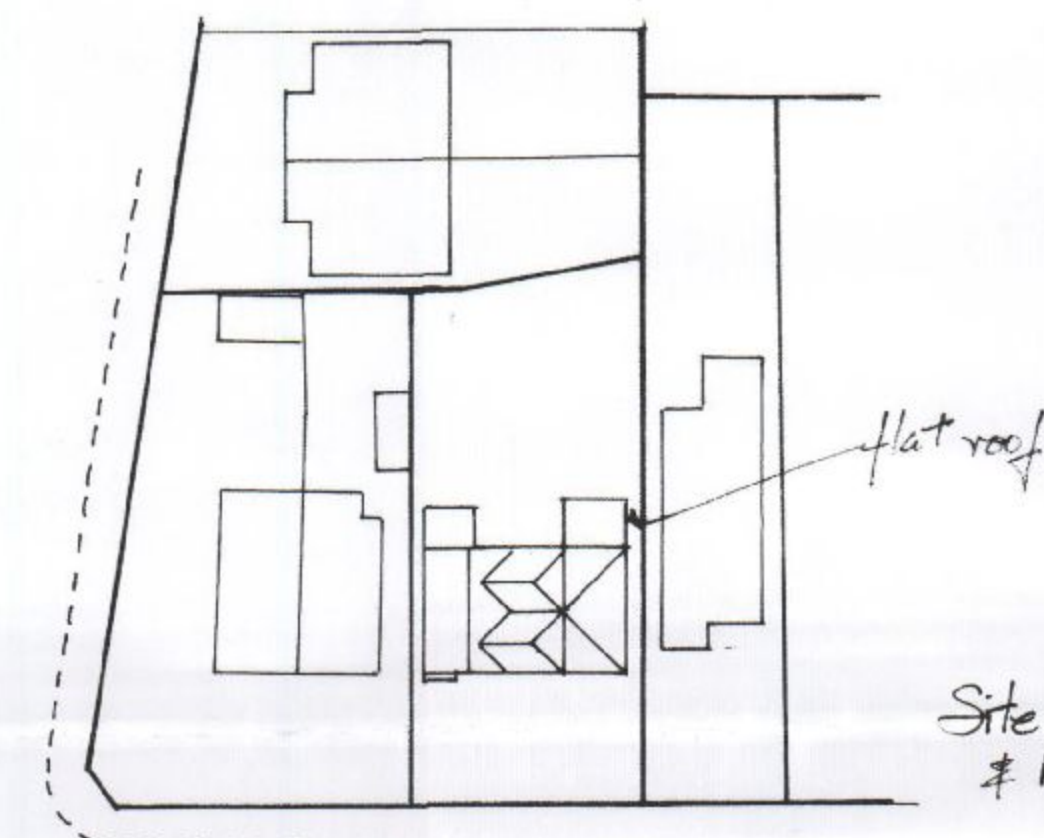

Site Plan 1:500
& Roof Plan.

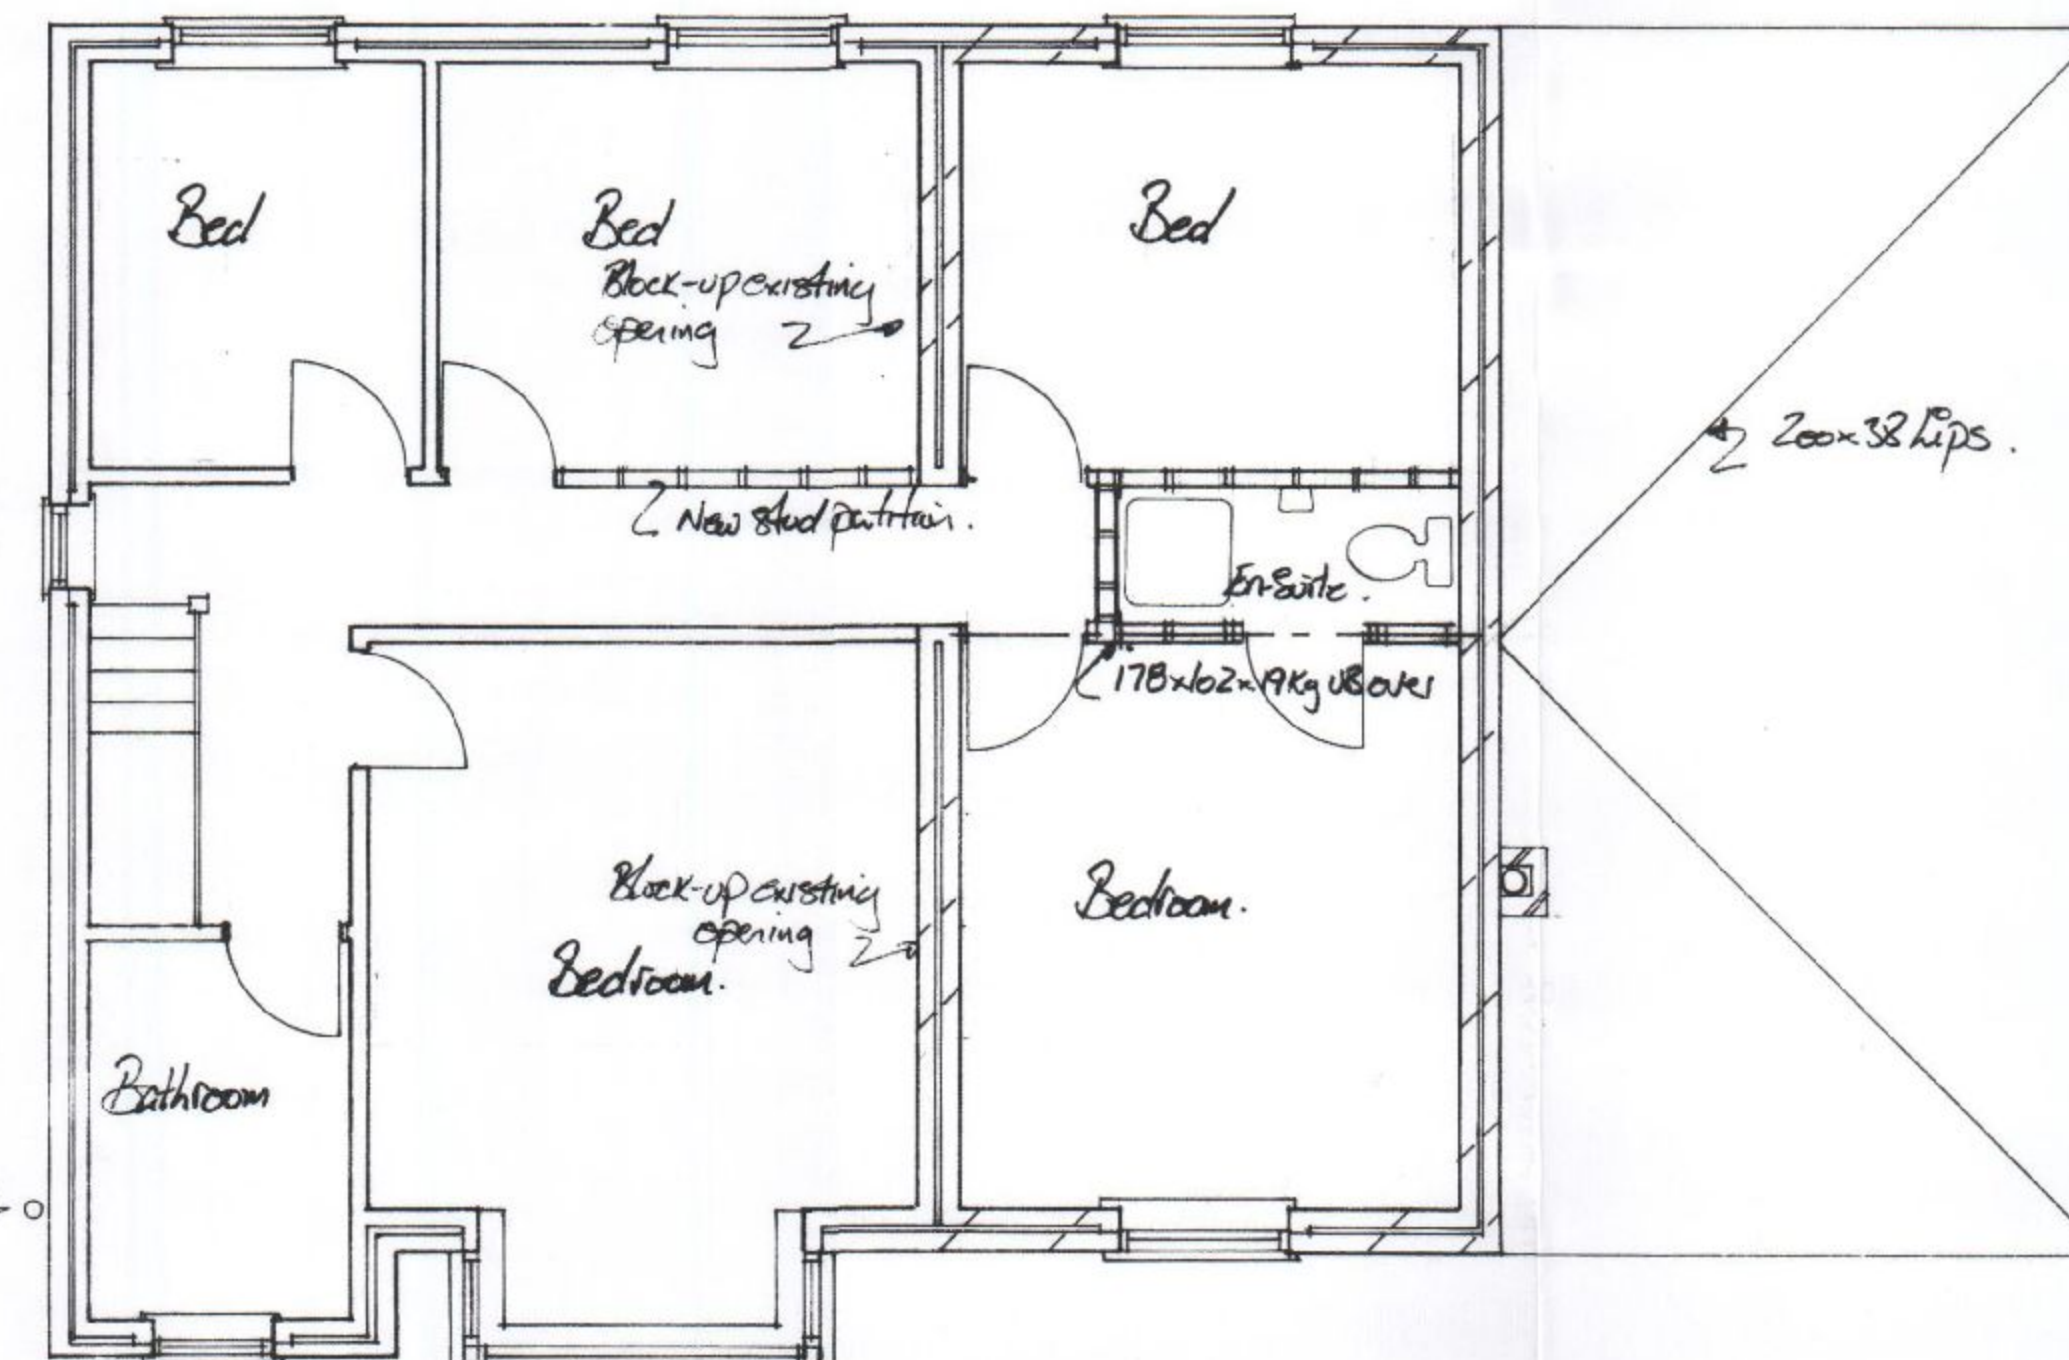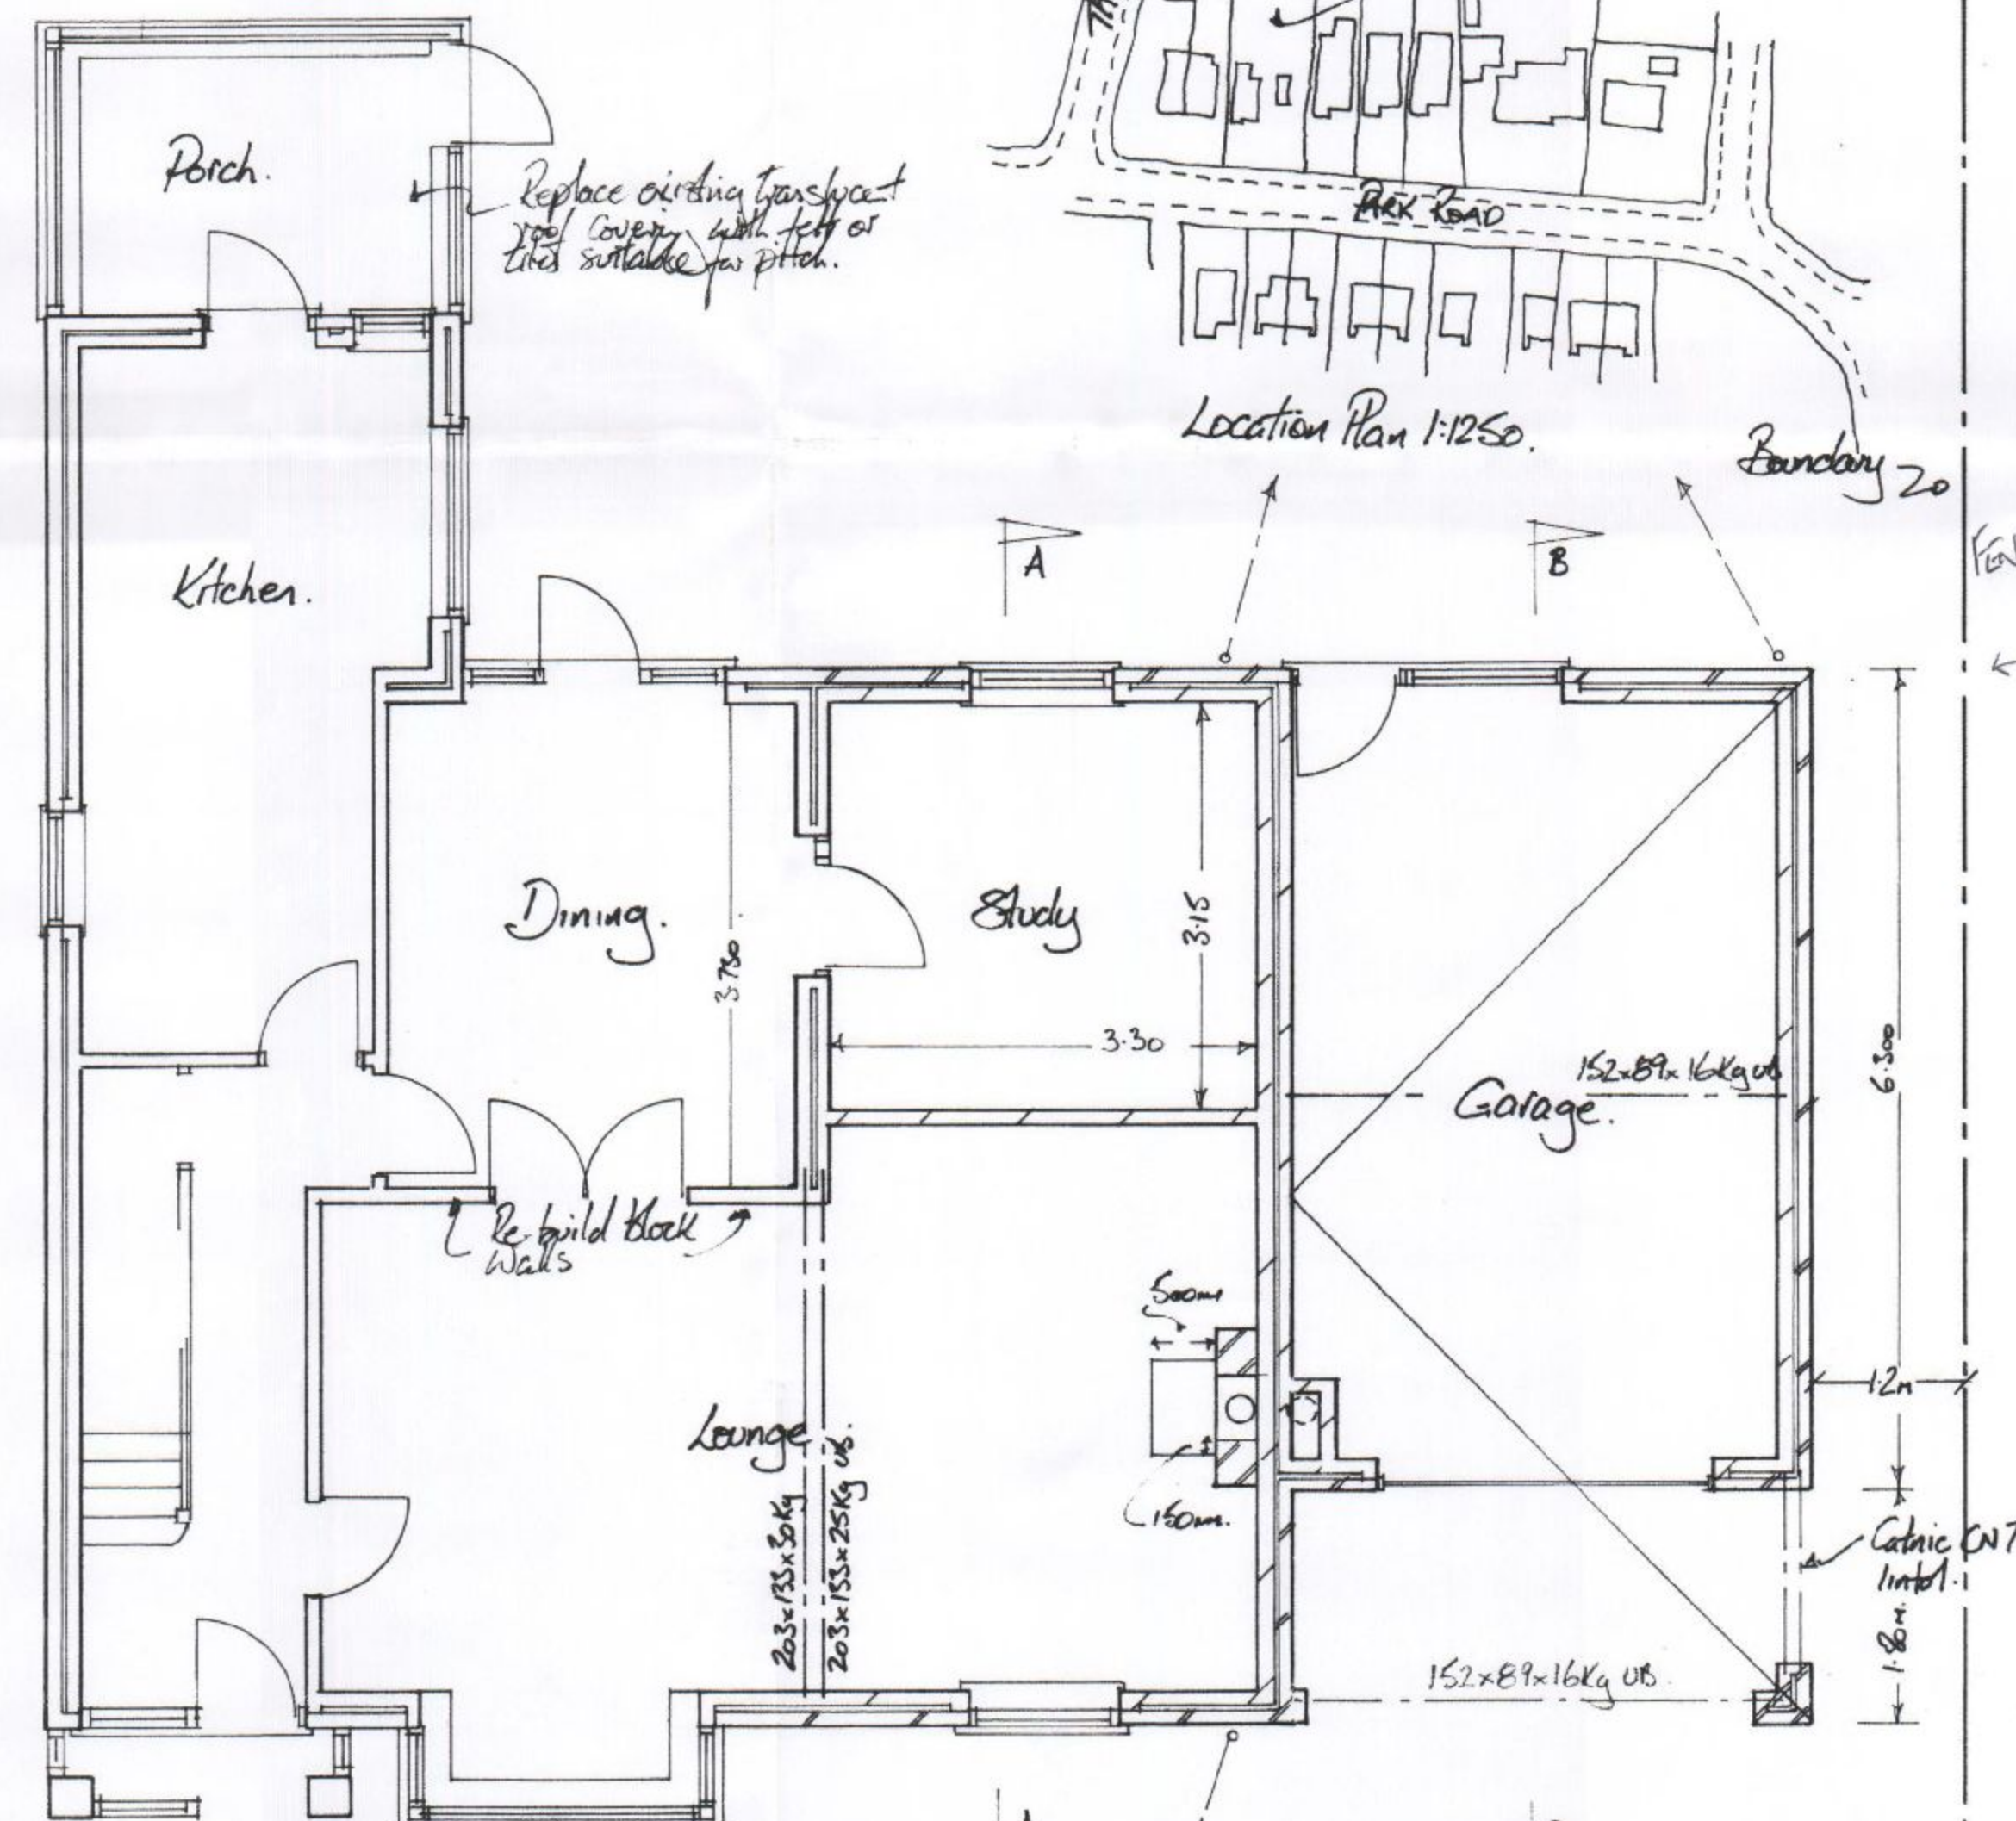


Notes:
All dimensions must be checked on site and not scaled from this drawing.

A	Date	Revisions

© copyright

HAVANT BOROUGH COUNCIL
20 JUN 2011
RECEIVED

Client: Mr & Mrs. A. Way.
Job Title: EXISTING PLANS + ELEVATIONS
Proposed 2 Storey Extension
and Garage, 25 Park Road,
Pudbrook.

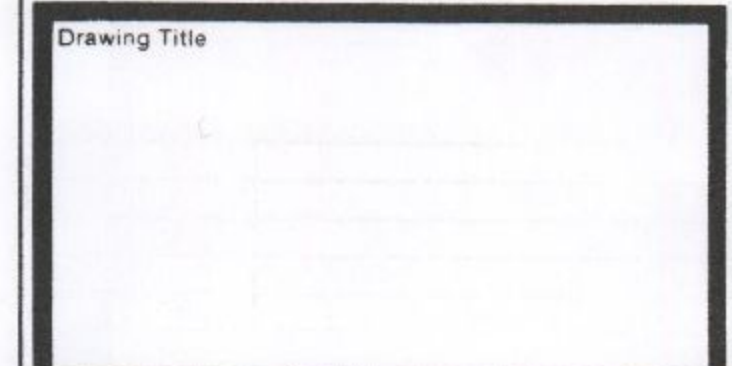

Scale: 1:50 & 1:100.	
Date: Jan 02	Drawn by:
Dwg No.	Rev.