



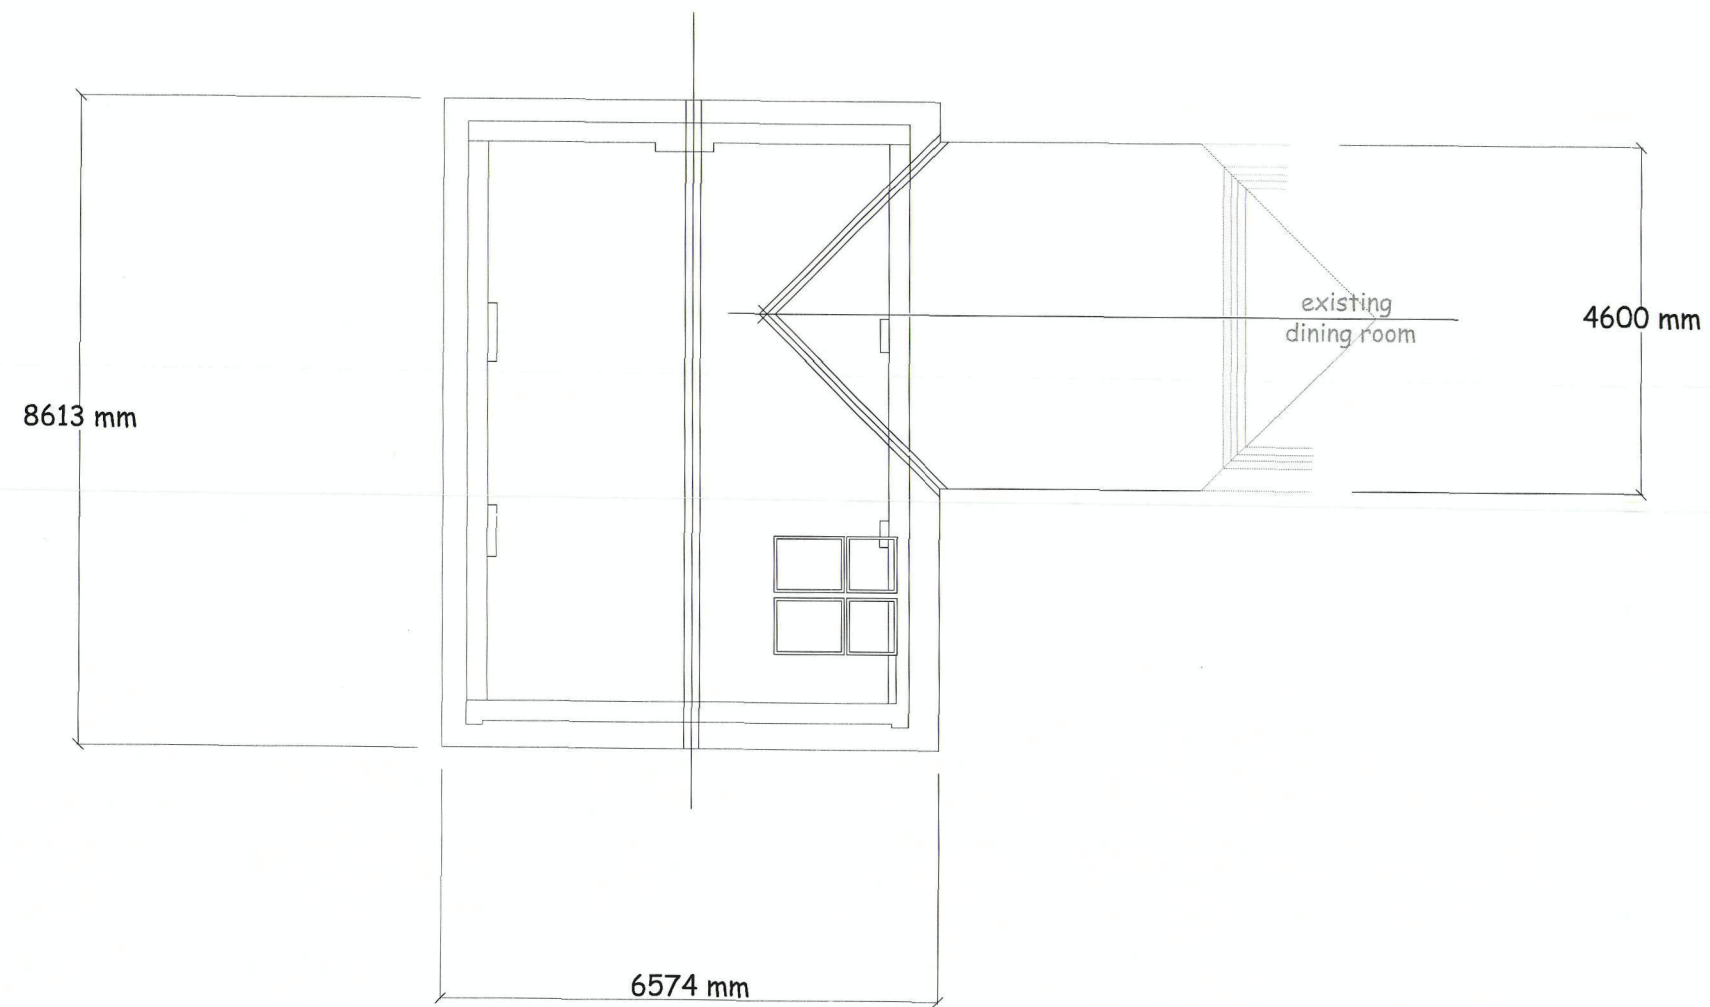

HAVANT BOROUGH COUNCIL
DEVELOPMENT SERVICES
17 MAY 2010
RECEIVED

B.O.H.
PERMIT

N

 

BLO11	Drawn by: South Parks	Proposed Roof Plan v4 14 May 2010	31 Bound Lane Hayling Island Hampshire PO11 9HU
-------	--------------------------	--------------------------------------	--