


# PERMIT

# PERMIT

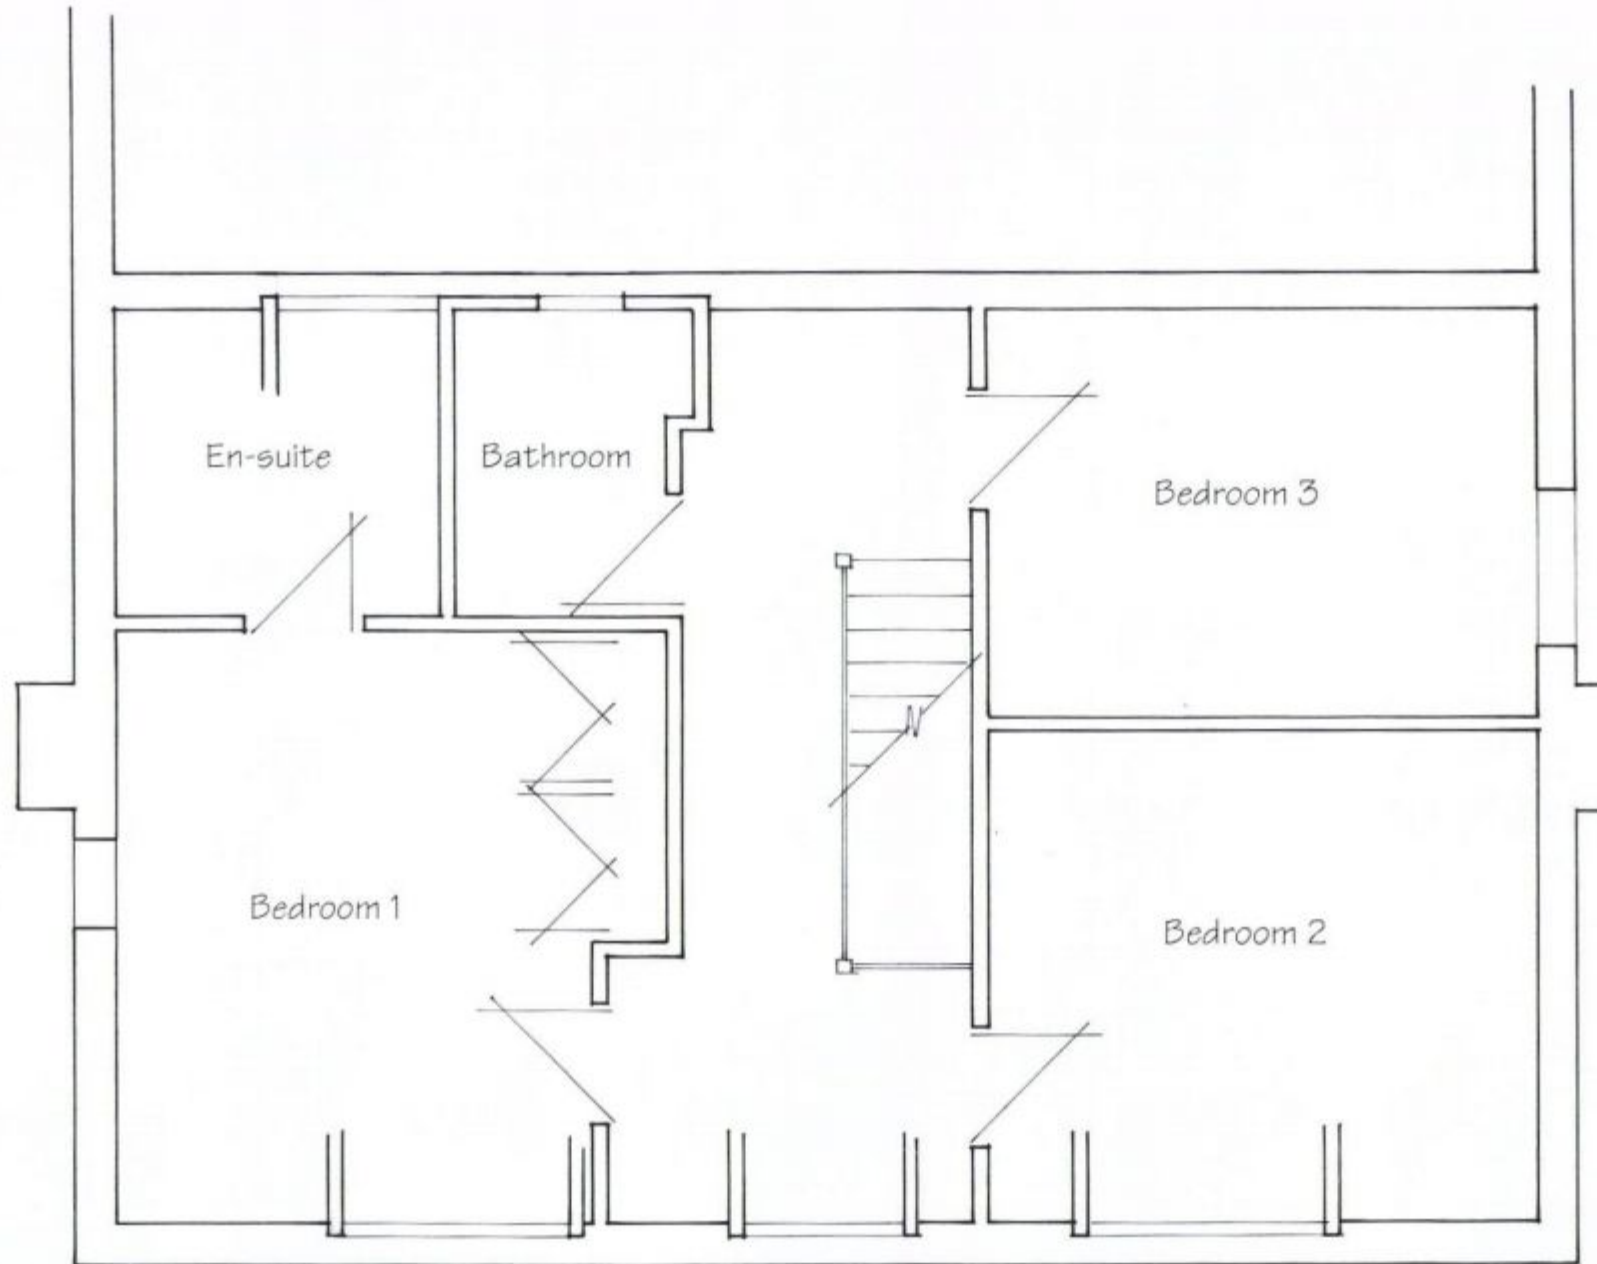

HAVANT BOROUGH COUNCIL  
DEVELOPMENT CONTROL  
03 MAY 2011  
RECEIVED

These Plans have been prepared for the purpose of obtaining Planning Permission and/or Building Regulation Approval for the work shown thereon only and should not be used for any other purpose.

© These Plans remain the copyright of the architect and must not be copied or reproduced in any way without written permission with the exception of Local Authorities for Planning Purposes.



**Andrew R Dunks**

BSc(Hons) MRICS MBEng


Chartered Surveyor and Building Engineer

Unit 1, Brambles Enterprise Centre  
Waterlooville, Hants, PO7 7TH

Tel: (023) 9225 3034

e-mail: plans@dunks.freemove.co.uk

Existing First Floor Plan

 

Proposed Side Extension  
25 Brookside Road  
Bedhampton

For Mr & Mrs Benton

Scale - 1:50 at Page Size A3

Date - April 2011

Drawing No. 3471/2