

PERMIT

EXTENSION TO FIRST FLOOR AT 24, HURSTVILLE DRIVE,
WATERLOOVILLE.
FOR M^r D. MOORE.

DETAILED SPECIFICATION, BUILDING AND SUPERVISION OF WORK TO BE THE RESPONSIBILITY OF APPOINTED CONTRACTOR WHO WILL BE AWARE OF HIS OBLIGATIONS UNDER 'THE HEALTH AND SAFETY AT WORK ACT', ALL OTHER SAFETY LEGISLATION AND PROVISION OF SAFETY EQUIPMENT AND PROTECTIVE CLOTHING.

DWG N^o 1

N.B. DIMENSIONS SCALED AND INDICATED ON THESE DRAWINGS ARE BELIEVED TO BE CORRECT BUT ARE NOT GUARANTEED AND SHOULD BE CHECKED ON SITE BY CONTRACTOR AND STRUCTURAL ENGINEER.

CONSERVATORY

NEW INSPECTION OR ACCESS
CHAMBER

NEW SUP

KITCHEN

DINING

UTILITY

0.5YP.

ADJOINING
DWELLING

LOUNGE

HALL

GARAGE

LINE OF EXISTING BEAMS SUPPORTING FIRST FLOOR
STRUCTURE. DETAILS/SIZE TO BE PROVIDED BY ON SITE
INVESTIGATION

THESE DRAWINGS HAVE BEEN PRODUCED FOR USE BY
THE PLANNING DEPARTMENT AND BUILDING CONTROL
OF HAVANT BOROUGH COUNCIL AND SHOULD NOT BE USED
FOR ANY OTHER PURPOSE WHATSOEVER.




STEEL BEAMS SUPPORTED ON CONCRETE SPREADERS AND
STEEL COLUMNS ON CONCRETE PAD FOUNDATION (DESIGN BY STRUCTURAL ENGINEER)

scale 1:50

PERMIT

DWG N° 2

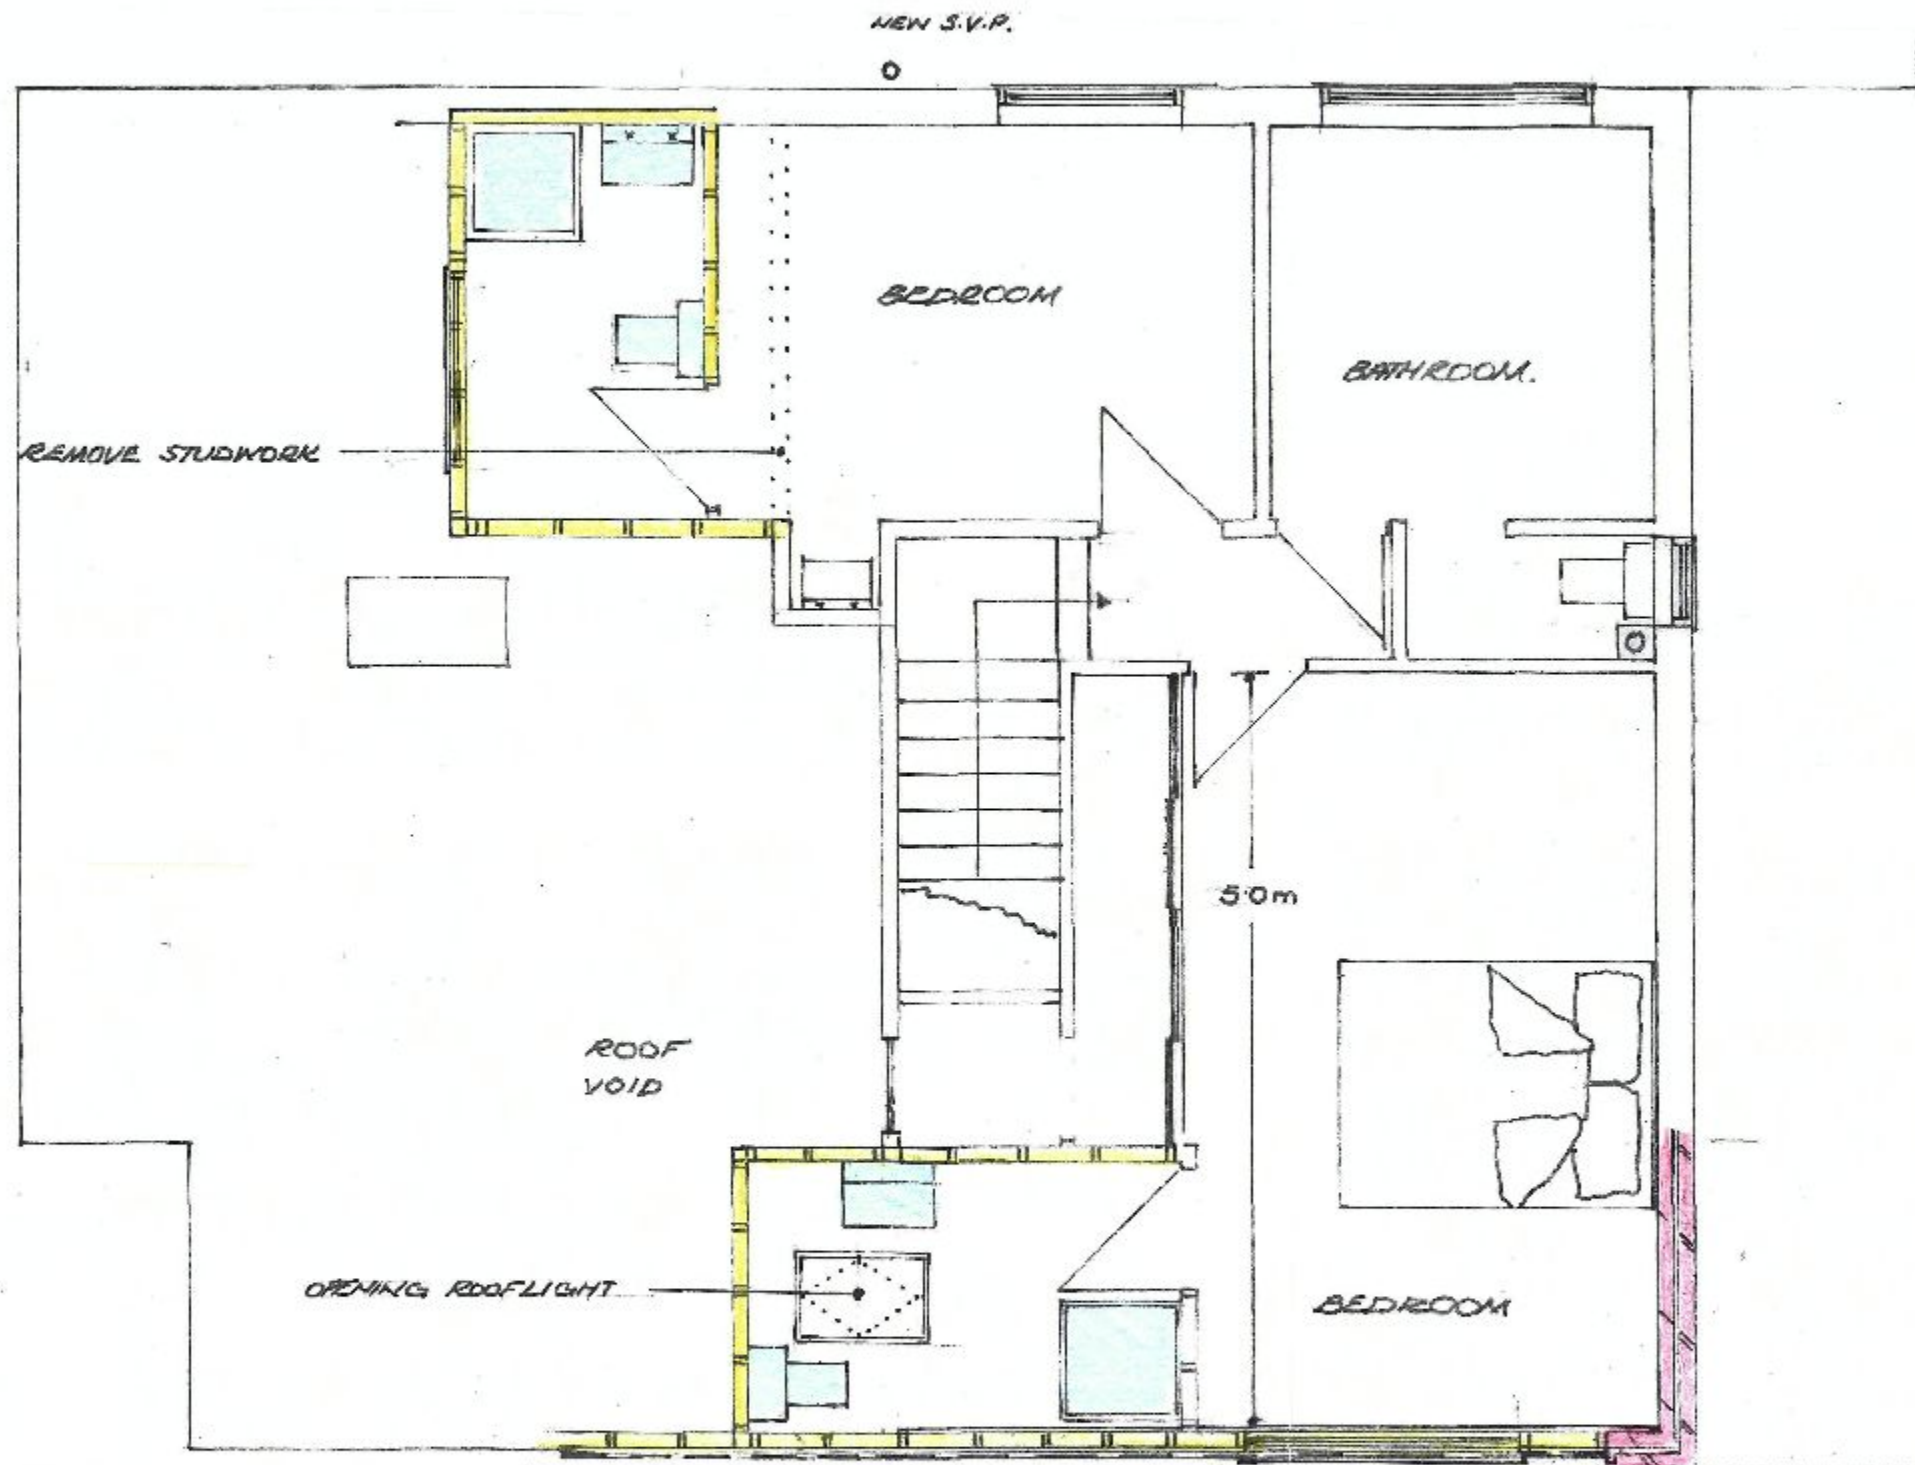

FIRST FLOOR PLAN
(PROPOSED)



EXTENSION TO FIRST FLOOR AT 24, HURSTVILLE DRIVE, WATERLOOVILLE FOR M^r D. MOORE.

scale 1:50

PERMIT

RAISE HEIGHT OF CHIMNEY AS NECESSARY TO
TERMINATE NOT LESS THAN 1.0m ABOVE FLAT ROOF




FRONT ELEVATION.
(PROPOSED)




SIDE ELEVATION (NE)
(PROPOSED)

HAVANT BOROUGH
COUNCIL
08 JUL 2010
RECEIVED

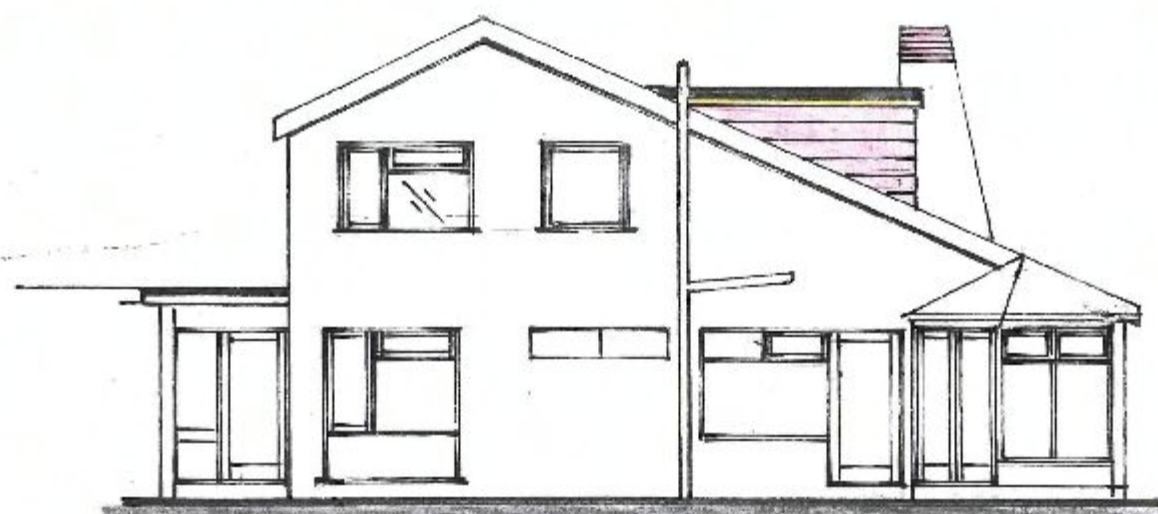

REAR ELEVATION
(PROPOSED)

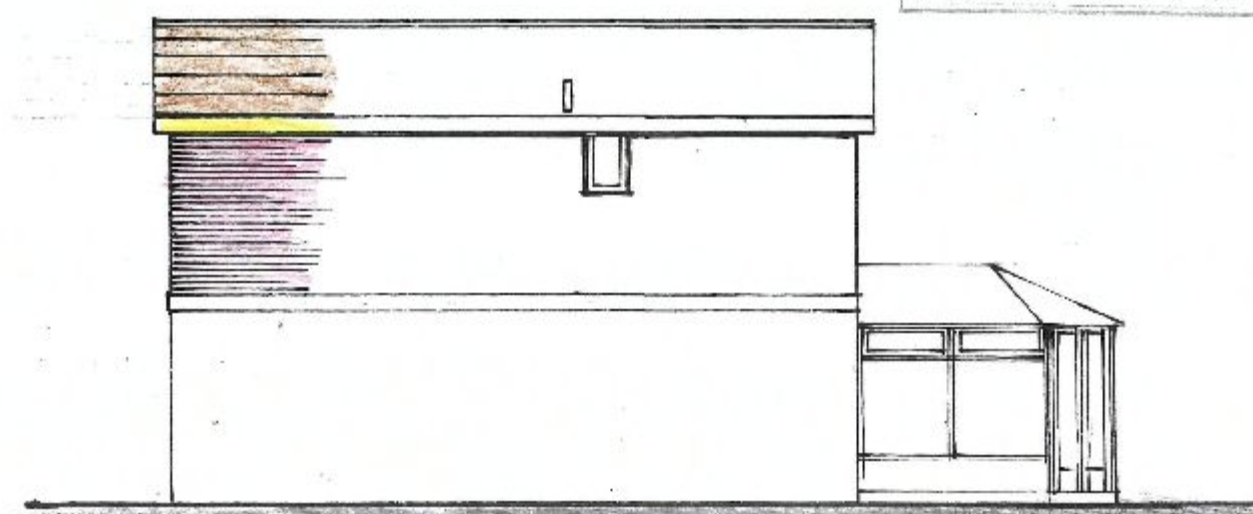

SIDE ELEVATION (SW)
(PROPOSED)


EXTENSION TO FIRST FLOOR AT 24, HURSTVILLE DRIVE WATERLOOVILLE
FOR MR D. MOORE.

scale 1:100


PERMIT




FRONT ELEVATION
(EXISTING)

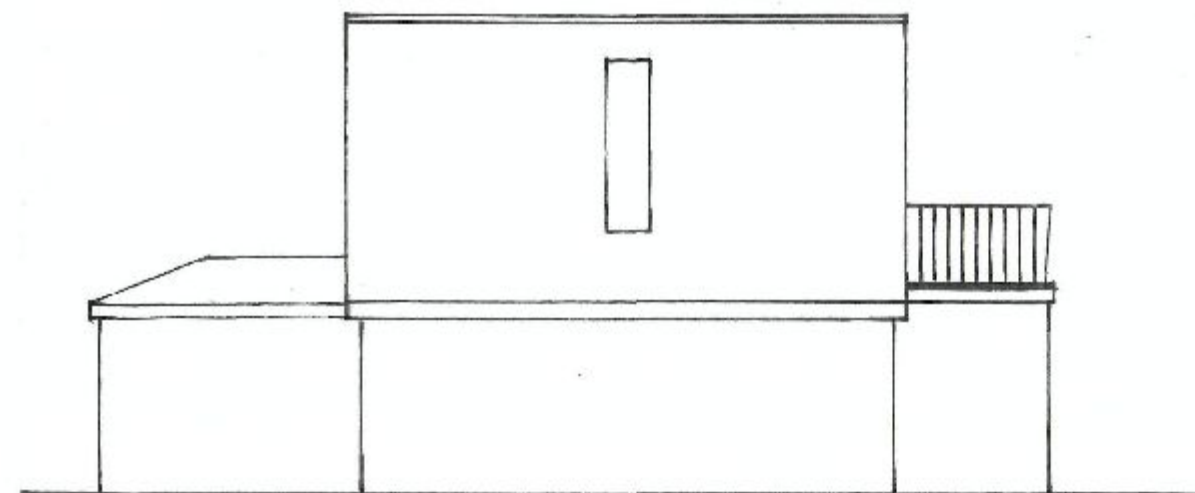

SIDE ELEVATION (N.E.)
(EXISTING)

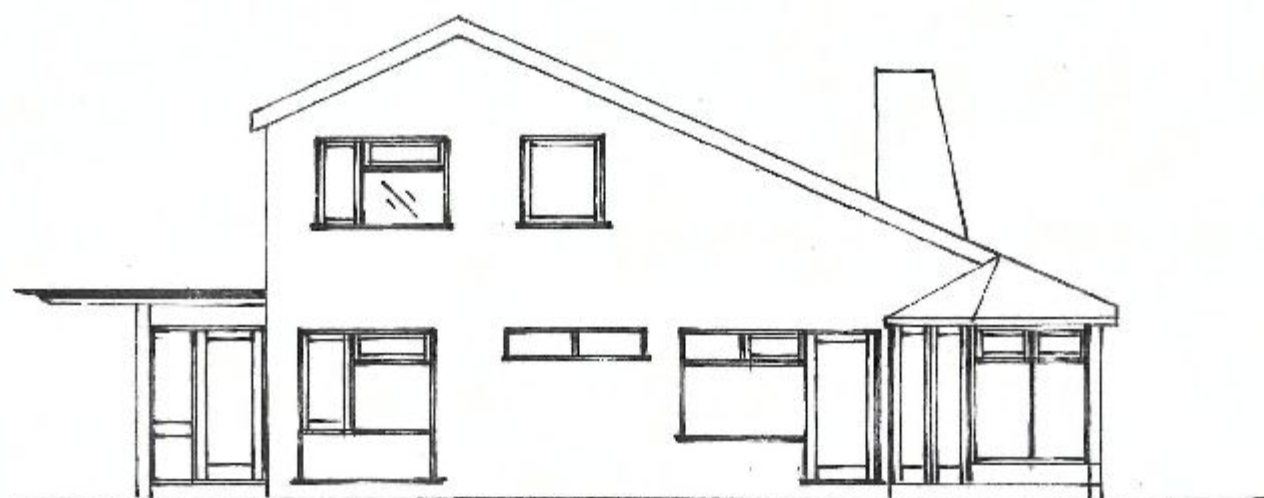

REAR ELEVATION
(EXISTING)

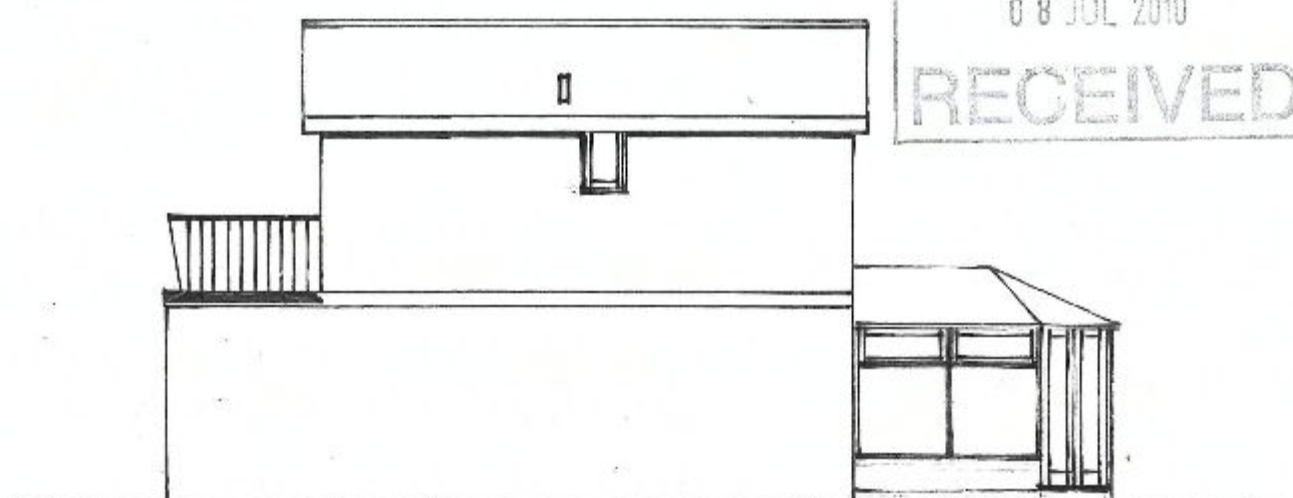


SIDE ELEVATION (SW)
(EXISTING)


HAVANT BOROUGH
COUNCIL
08 JUL 2010
RECEIVED

EXTENSION TO FIRST FLOOR AT 24, HURSTVILLE DRIVE, WATERLOOVILLE
FOR MR D. MOORE


scale 1:100

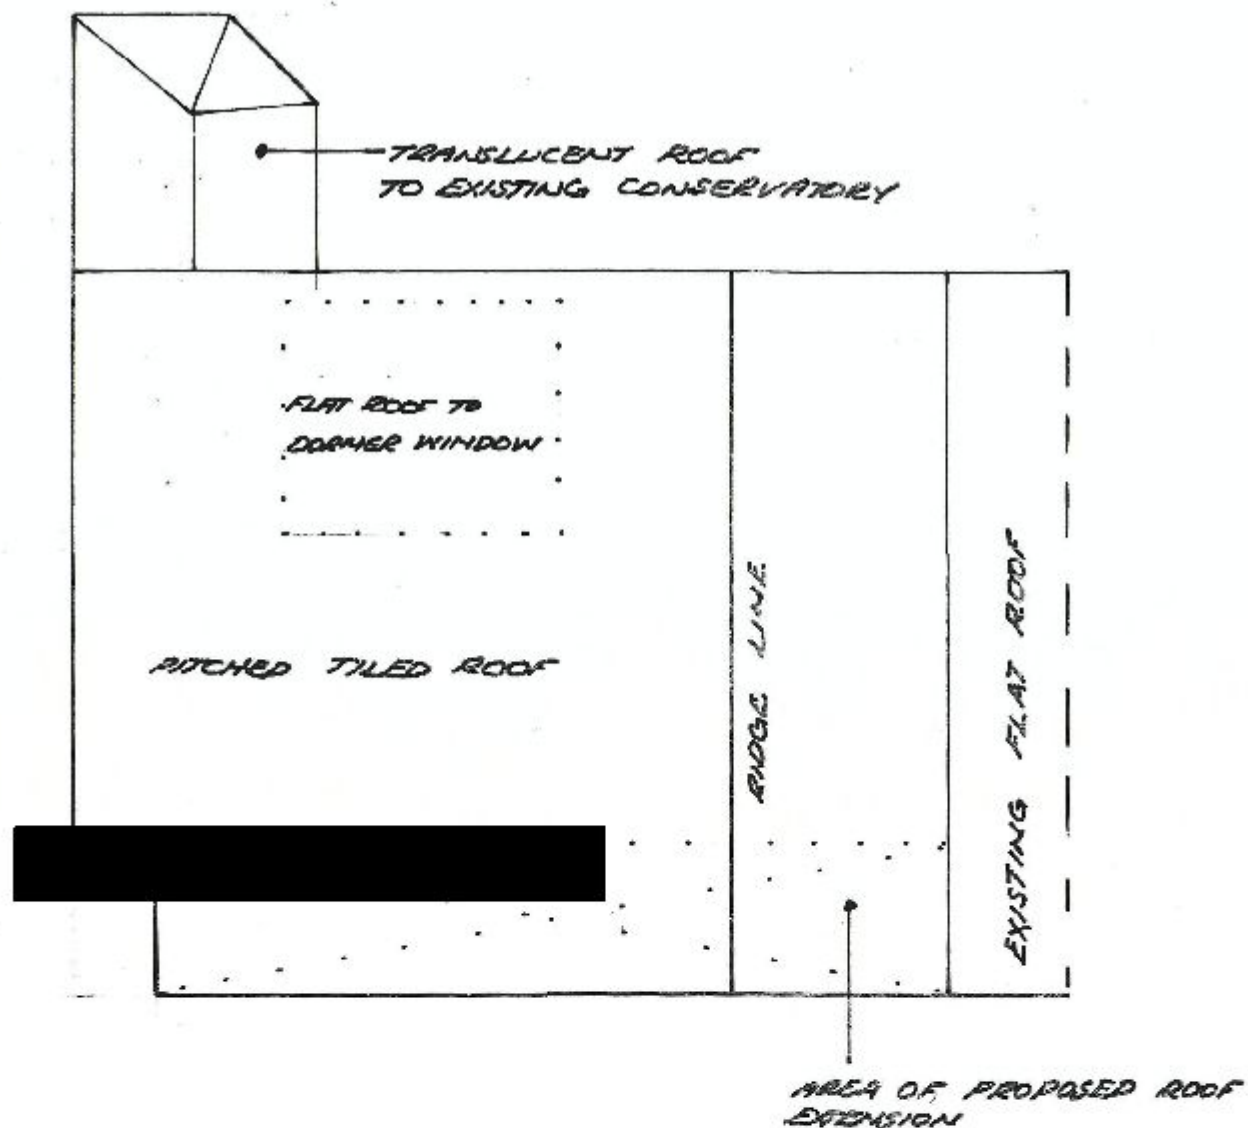

PROPOSED ROOF PLAN
scale 1:100

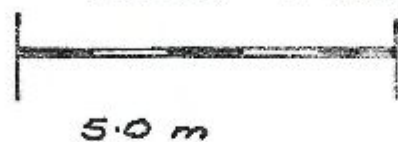


SCALE BAR WHERE SCALE OF 1:50 IS USED (SEE DRAWINGS 1 & 2)

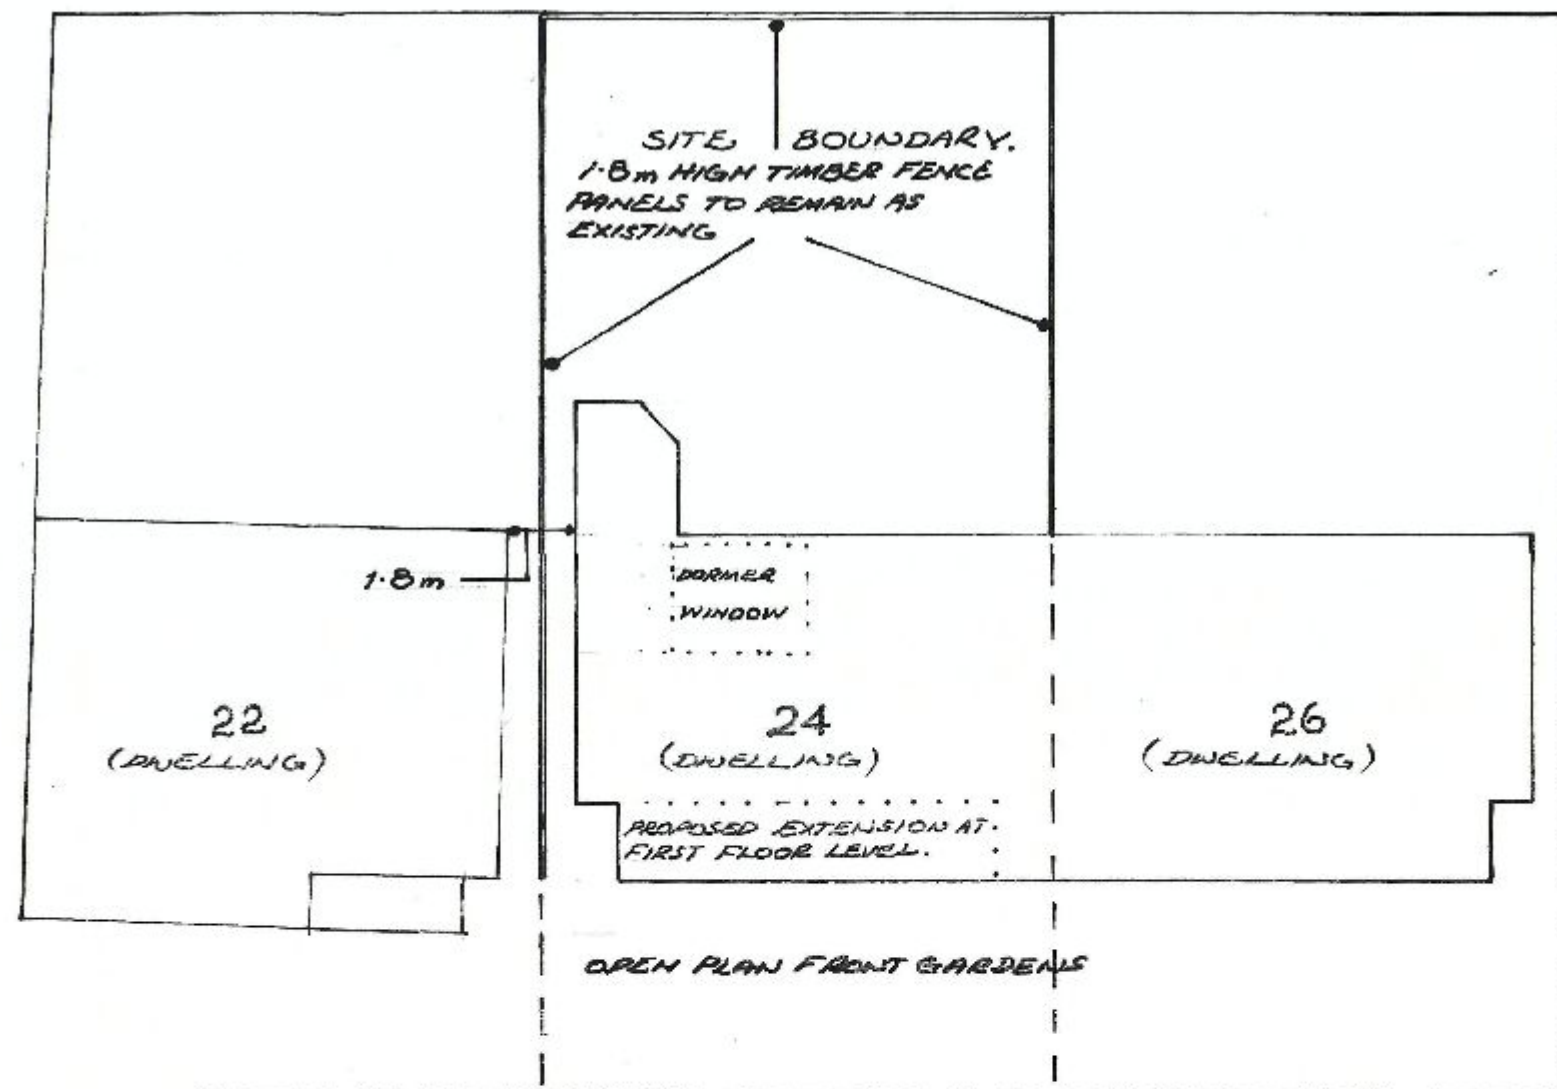

HURSTVILLE DRIVE


BLOCK PLAN scale 1:200

 

EXTENSION TO FIRST FLOOR. 24 HURSTVILLE DRIVE WATERLOOVILLE
FOR MR D. MOORE.

DWG N°6

REF APP/10/00364

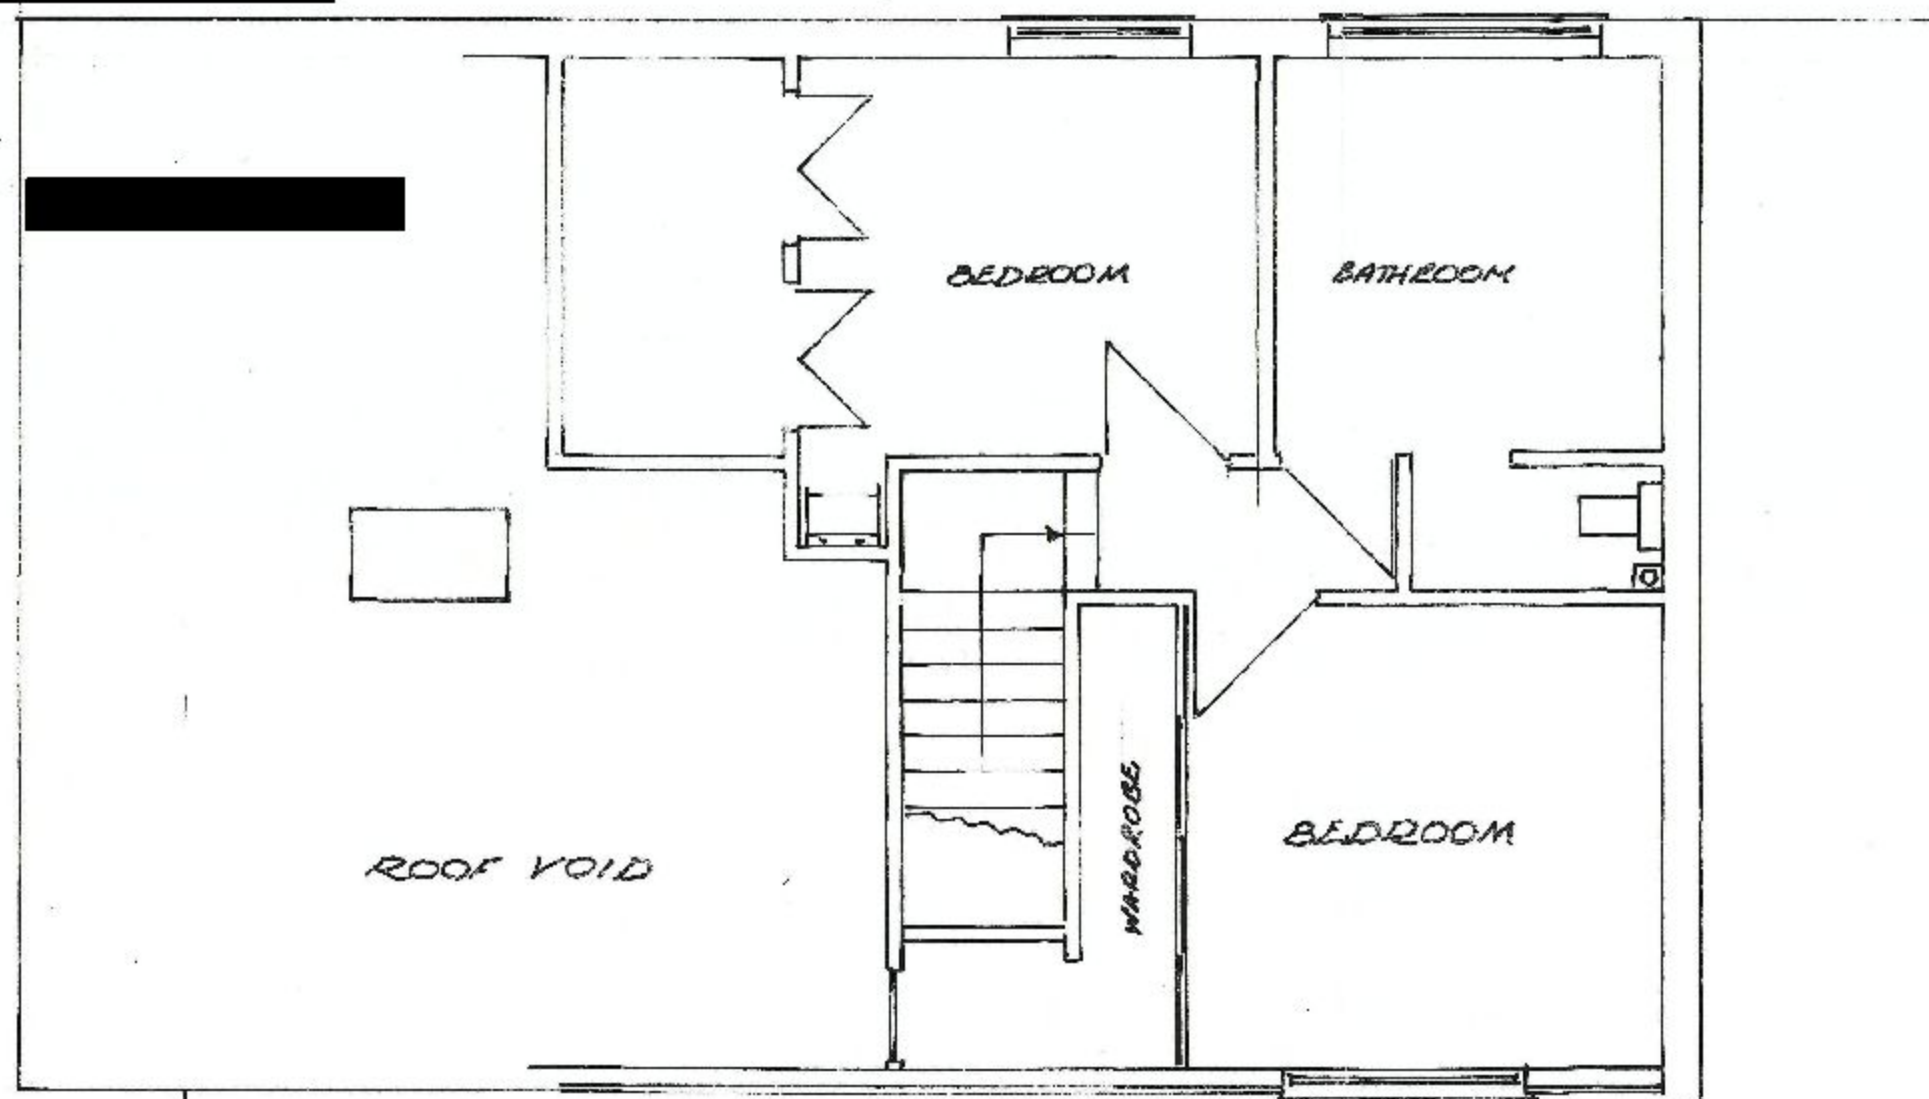

FLAT ROOF AREA

FIRST FLOOR PLAN
(EXISTING)

scale 1:50



N.B. GROUND FLOOR LAYOUT TO REMAIN AS EXISTING
AS SHOWN ON DRAWING N°1.

EXTENSION TO FIRST FLOOR AT 24 HURSTVILLE DRIVE, WATERLOOVILLE HANTS
FOR MR D MOORE