

LEAD FLAT ROOF WITH WOOLSCORSE ROLLED JOINTS.


SINGLE GLAZED PAINTED TIMBER ROOF STRUCTURE (COLOUR TO BE CONFIRMED) WITH ALUMINIUM CASINGS.

HALE-ROUND GUTTERING AND CIRCULAR SECTION DOWNPIPES (BLACK CAST IRON TO MATCH EXISTING TO MAIN HOUSE).

SINGLE GLAZED PAINTED TIMBER DOORS AND WINDOWS (COLOUR TO BE CONFIRMED)


INNER AND OUTER LEAFS OF CAVITY WALL TO BE CONSTRUCTED WITH RECLAIMED FACING BRICKS. BRICKS, BRICK BOND, MORTAR AND POINTING TO MATCH EXISTING TO MAIN HOUSE.

neighbouring property

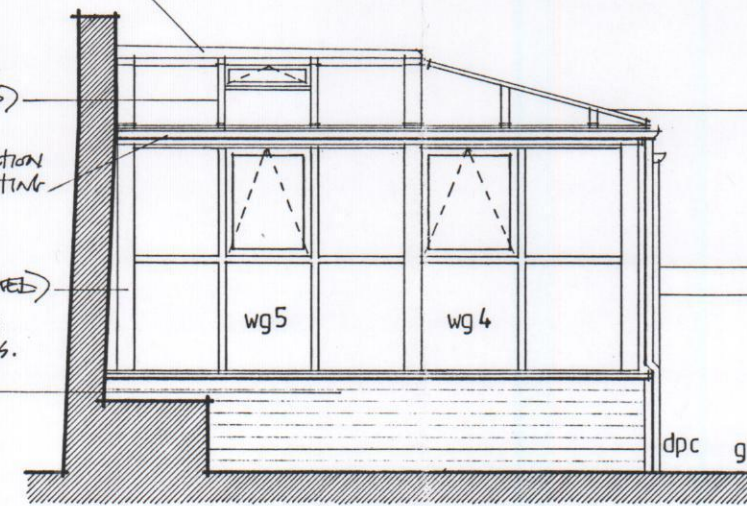


WEST ELEVATION

LEAD FLAT ROOF.

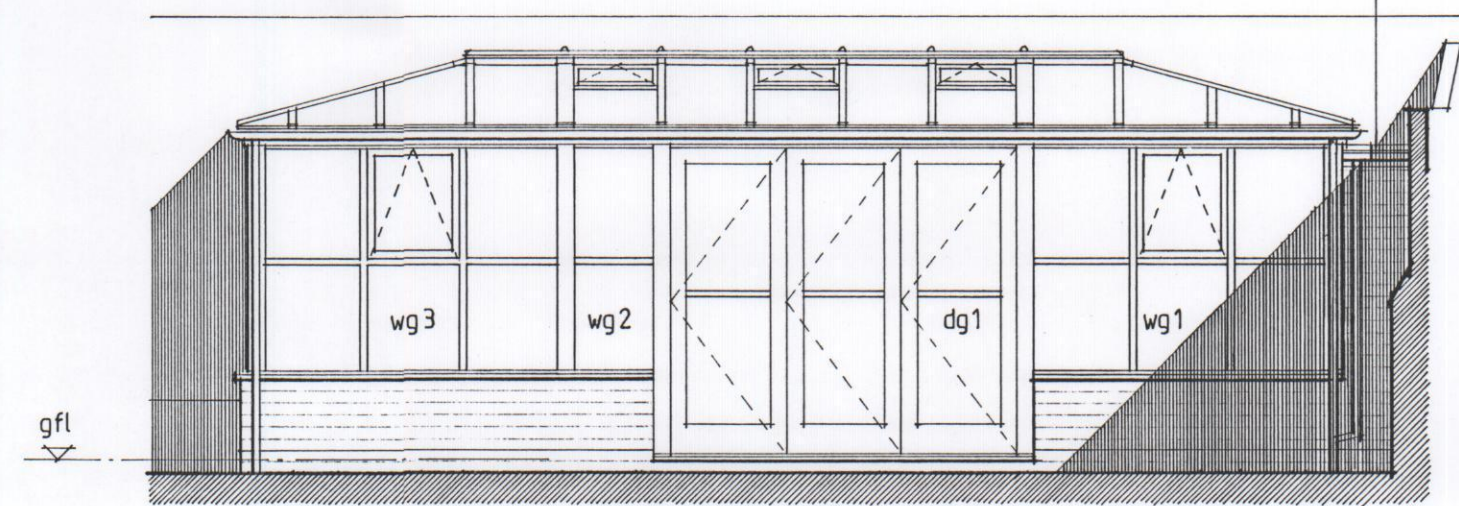

SOUTH ELEVATION

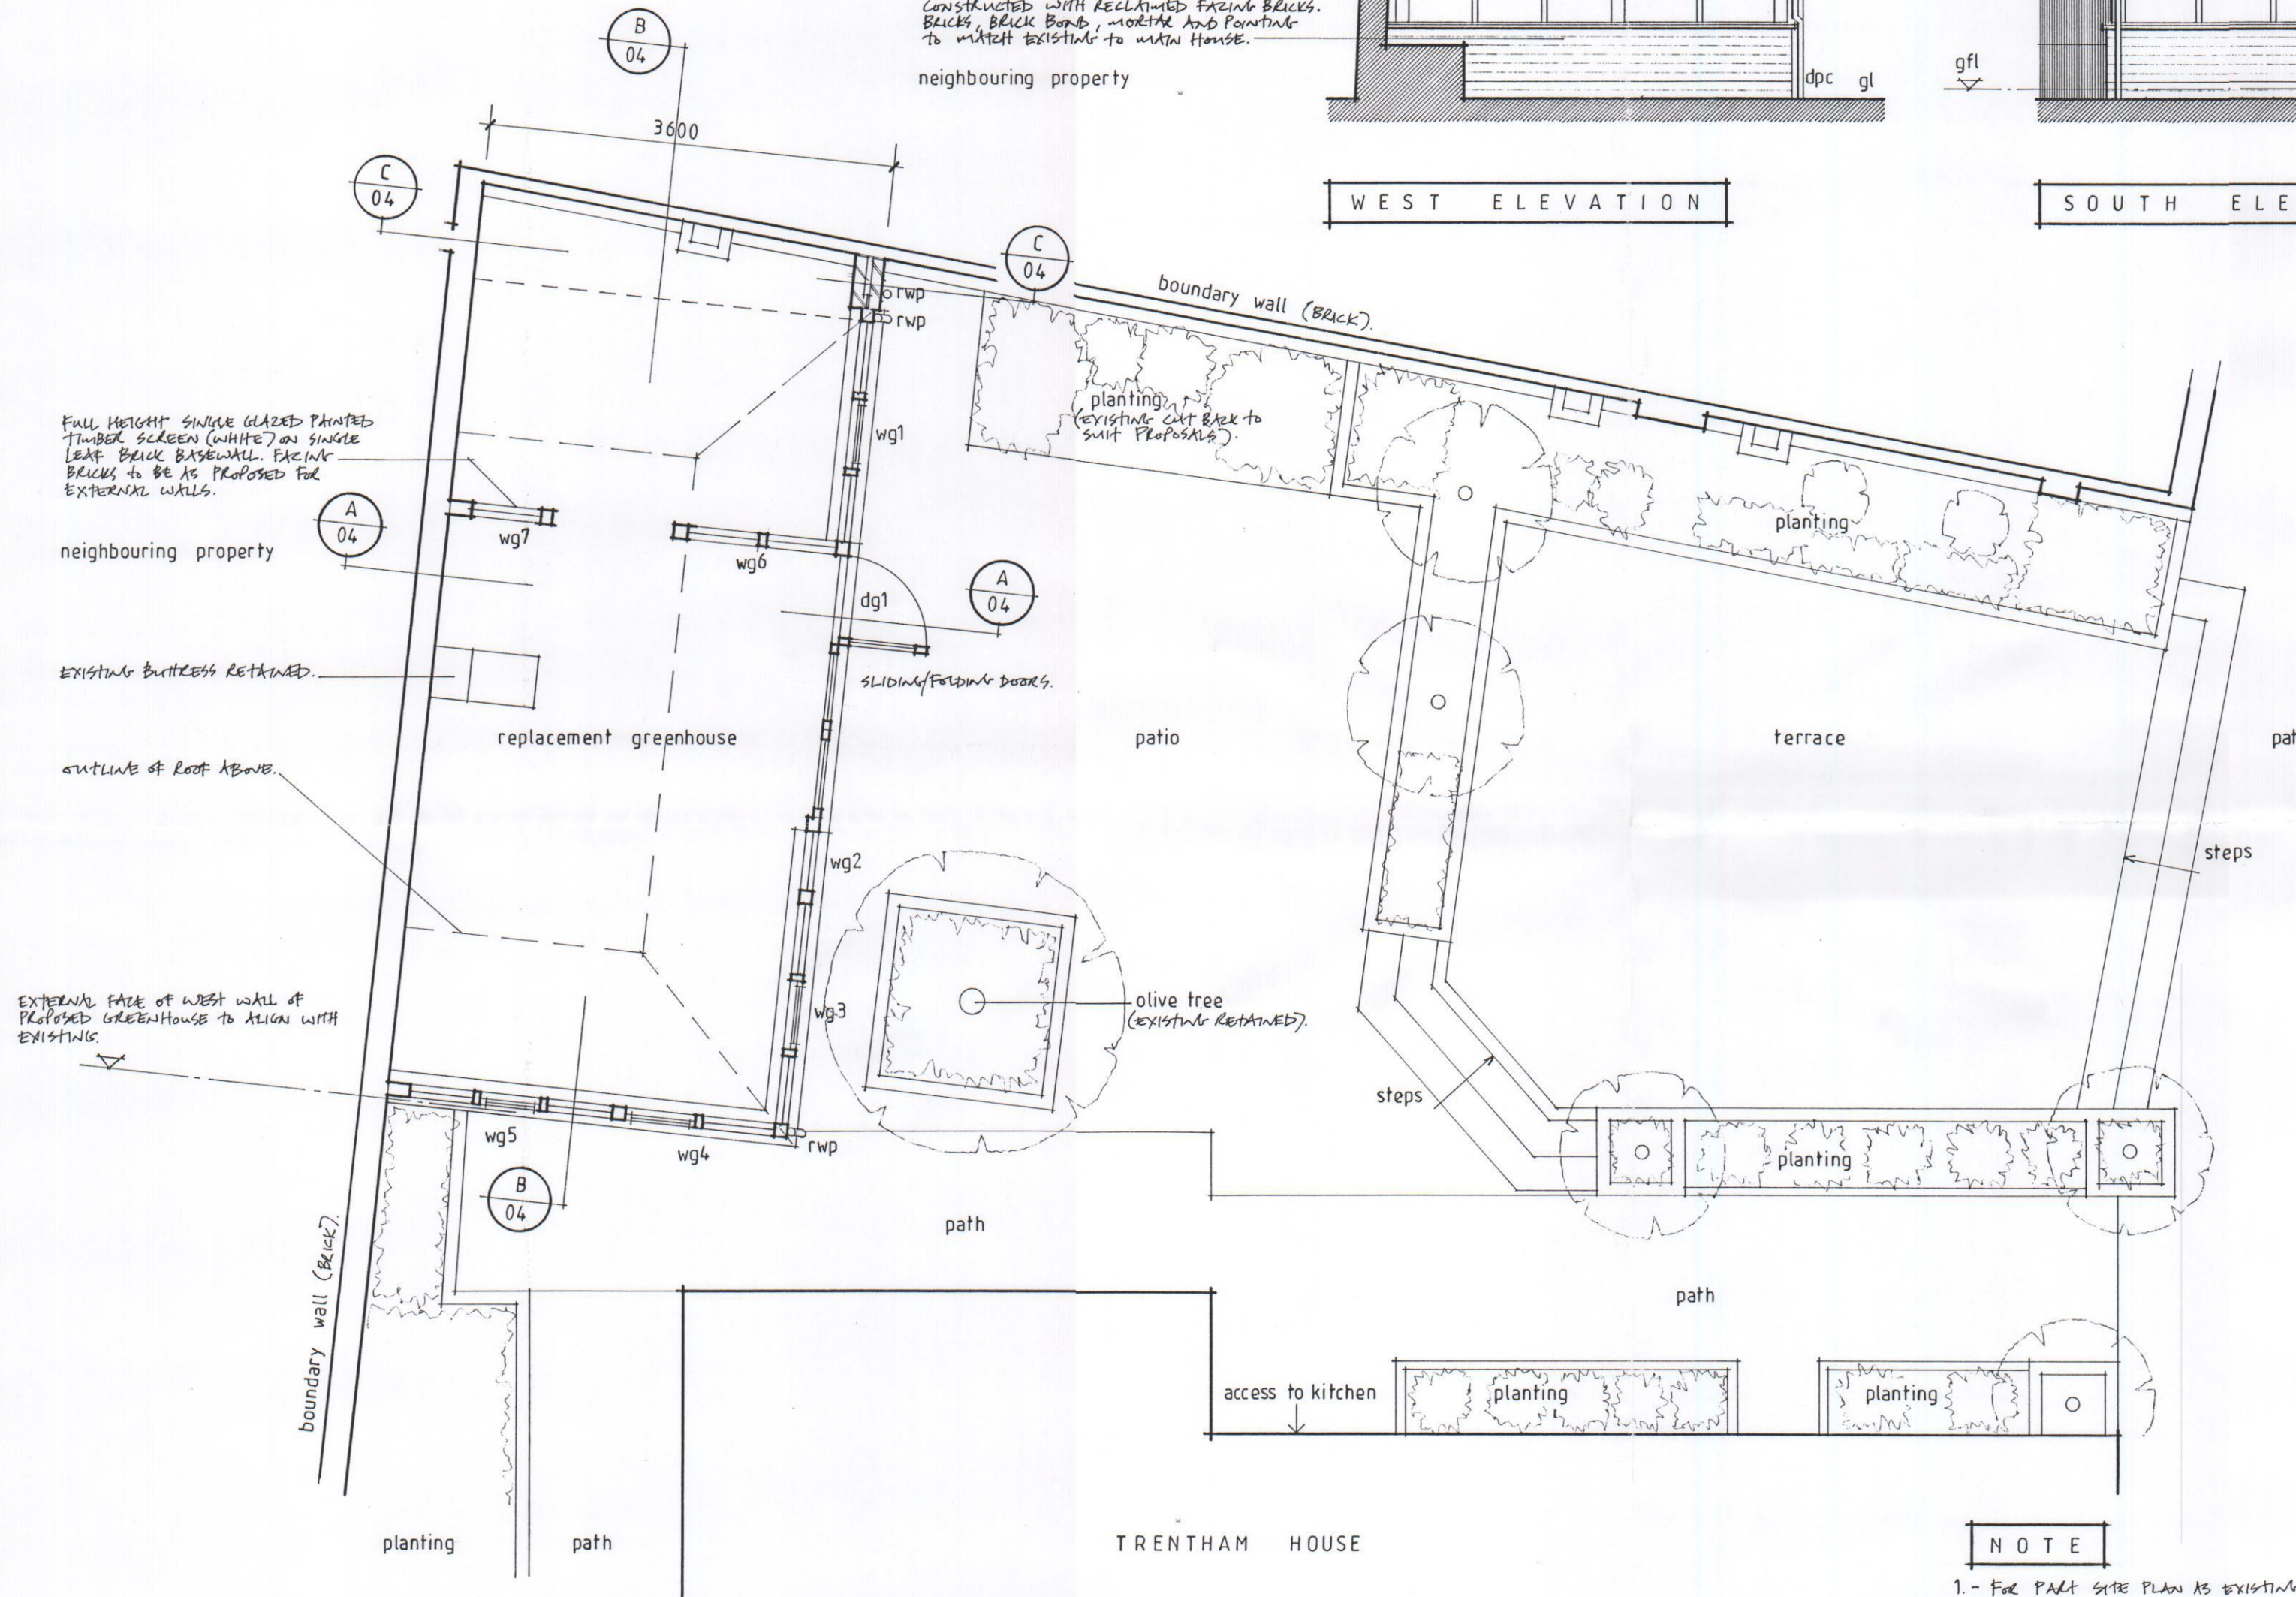

PART SITE PLAN



NOTE

1. FOR PART SITE PLAN AS EXISTING AND ELEVATIONS AS EXISTING REFER TO LATEST REVISION OF DRAWING 11/73/2/01.
FOR SITE AND LOCATION PLANS AS PROPOSED REFER TO LATEST REVISION OF DRAWING 11/73/3/03.
FOR SECTIONS AND HEATING/ELECTRICAL LAYOUT AS PROPOSED REFER TO LATEST REVISION OF DRAWING 11/73/2/04 AND 11/73/2/05.
2. ALL PRODUCTS/MATERIALS DESCRIBED TO BE FIXED/FITTED STRICTLY IN ACCORDANCE WITH MANUFACTURERS RECOMMENDATIONS.
DRAWING TO BE READ IN CONJUNCTION WITH LATEST COPY OF SPECIFICATION/SCHEDULE OF WORKS.
DRAWING TO BE READ IN CONJUNCTION WITH LATEST COPY OF STRUCTURAL ENGINEERS CALCULATIONS/DETAILS.

REV A: UPDATE PLAN/ELEVATIONS AND NOTES

7.11

JOB
REPLACEMENT GREENHOUSE AT
TRENTHAM HOUSE
TOWER STREET
EMSWORTH HAMPSHIRE PO10 7BH

CLIENT
SALLY GORDON

TITLE
PART SITE PLAN AND ELEVATIONS AS
PROPOSED.

SCALE 1:50

DRAWN BY

DATE 6-11

DMA

THE HARRISON YOUNG
PARTNERSHIP LTD
CHARTERED ARCHITECTS

12 West Street Emsworth Hampshire PO10 7DY
Telephone 01243 372993
Fax 01243 374892

DRAWING No.

1173 / 2 / 02

REV.

A