



PERMIT

REVISION 'A' 27-9-2010
PROPOSED FIRST FLOOR EXTENSION REMOVED

0 1 2 3 4 5 6 METRES
SCALE 1:100
0 1 2 3 METRES
SCALE 1:50
ORIGINAL PAPER SIZE: A2

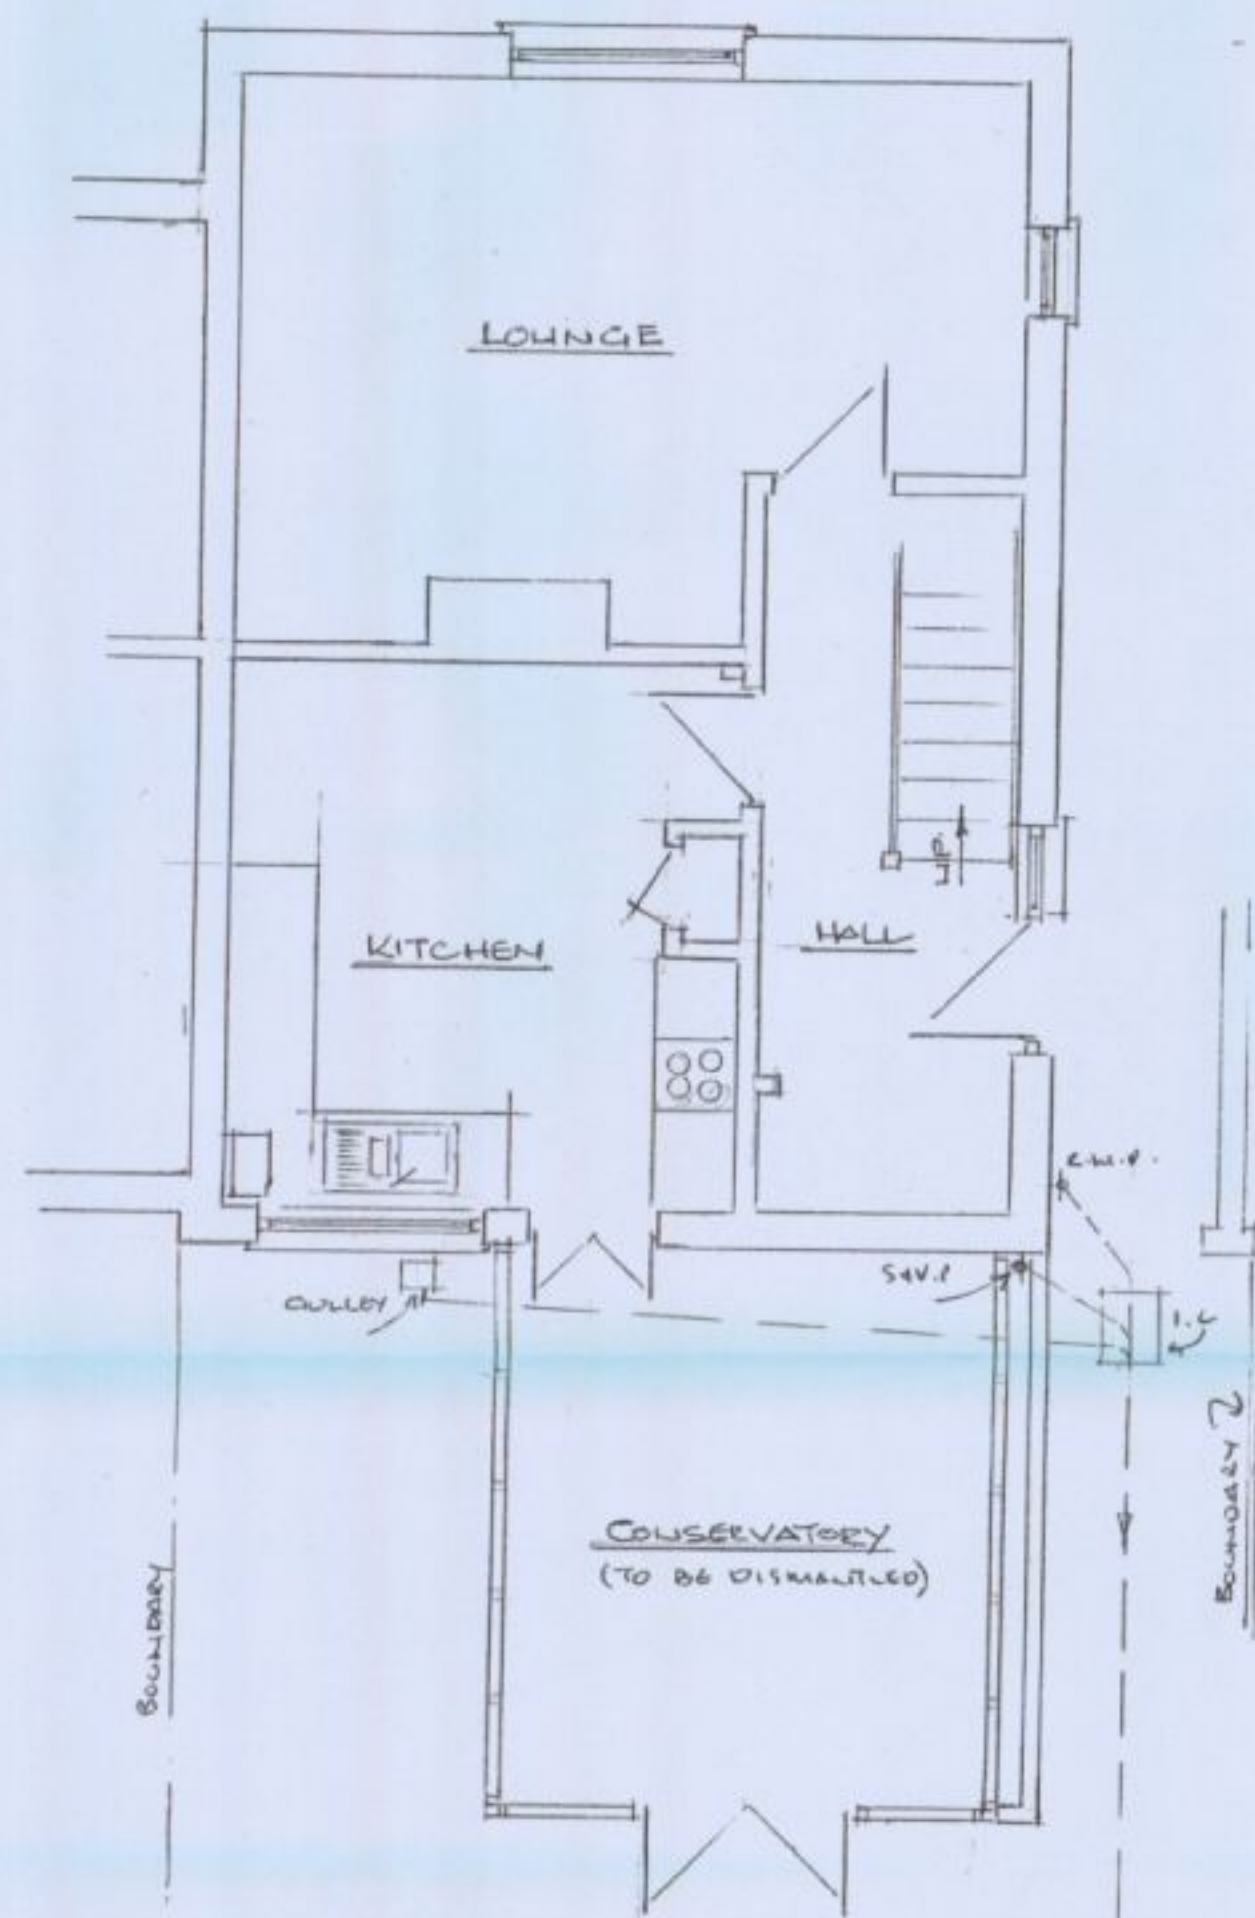

EXISTING GROUND FLOOR PLAN
SCALE 1:50

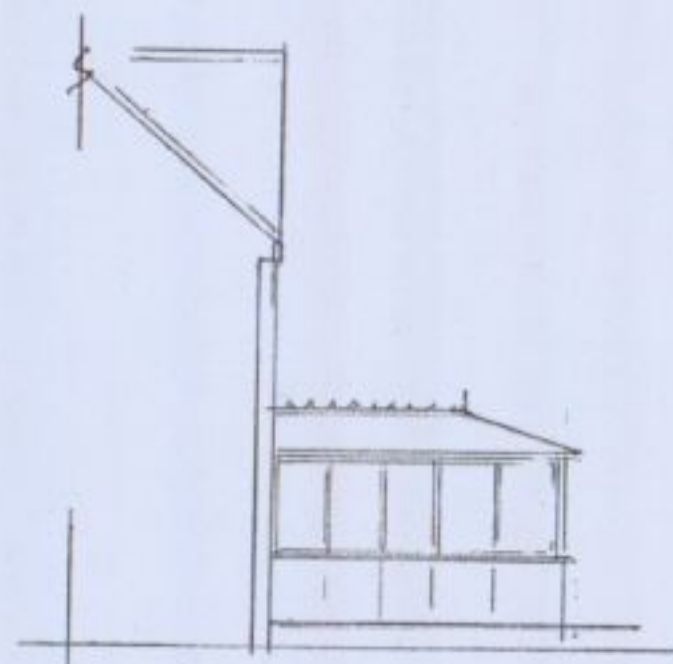

LEFT SIDE

EXISTING ELEVATIONS (SCALE 1:100)




REAR



RIGHT SIDE

CAVITY TRAY AND CORK
A LEAD FLASHING.
FLAT ROOF:
170mm Joists at 400mm
 centres. FLOORING OVER.
 TO PENETRATION FALL
 (USE 15mm x 75mm FLOORING)
 CEILING TO 315mm COMBIBED
 DECK & INSULATION
 (FIT TO MANUFACTURER'S
 INSTRUCTIONS)
 VAPOR DISPERSED LAYER
 INSULATION SHEET &
 POLYESTER REINFORCED
 MINERAL FIBRE LAP SHEET
 (ALL TIGHT ON)

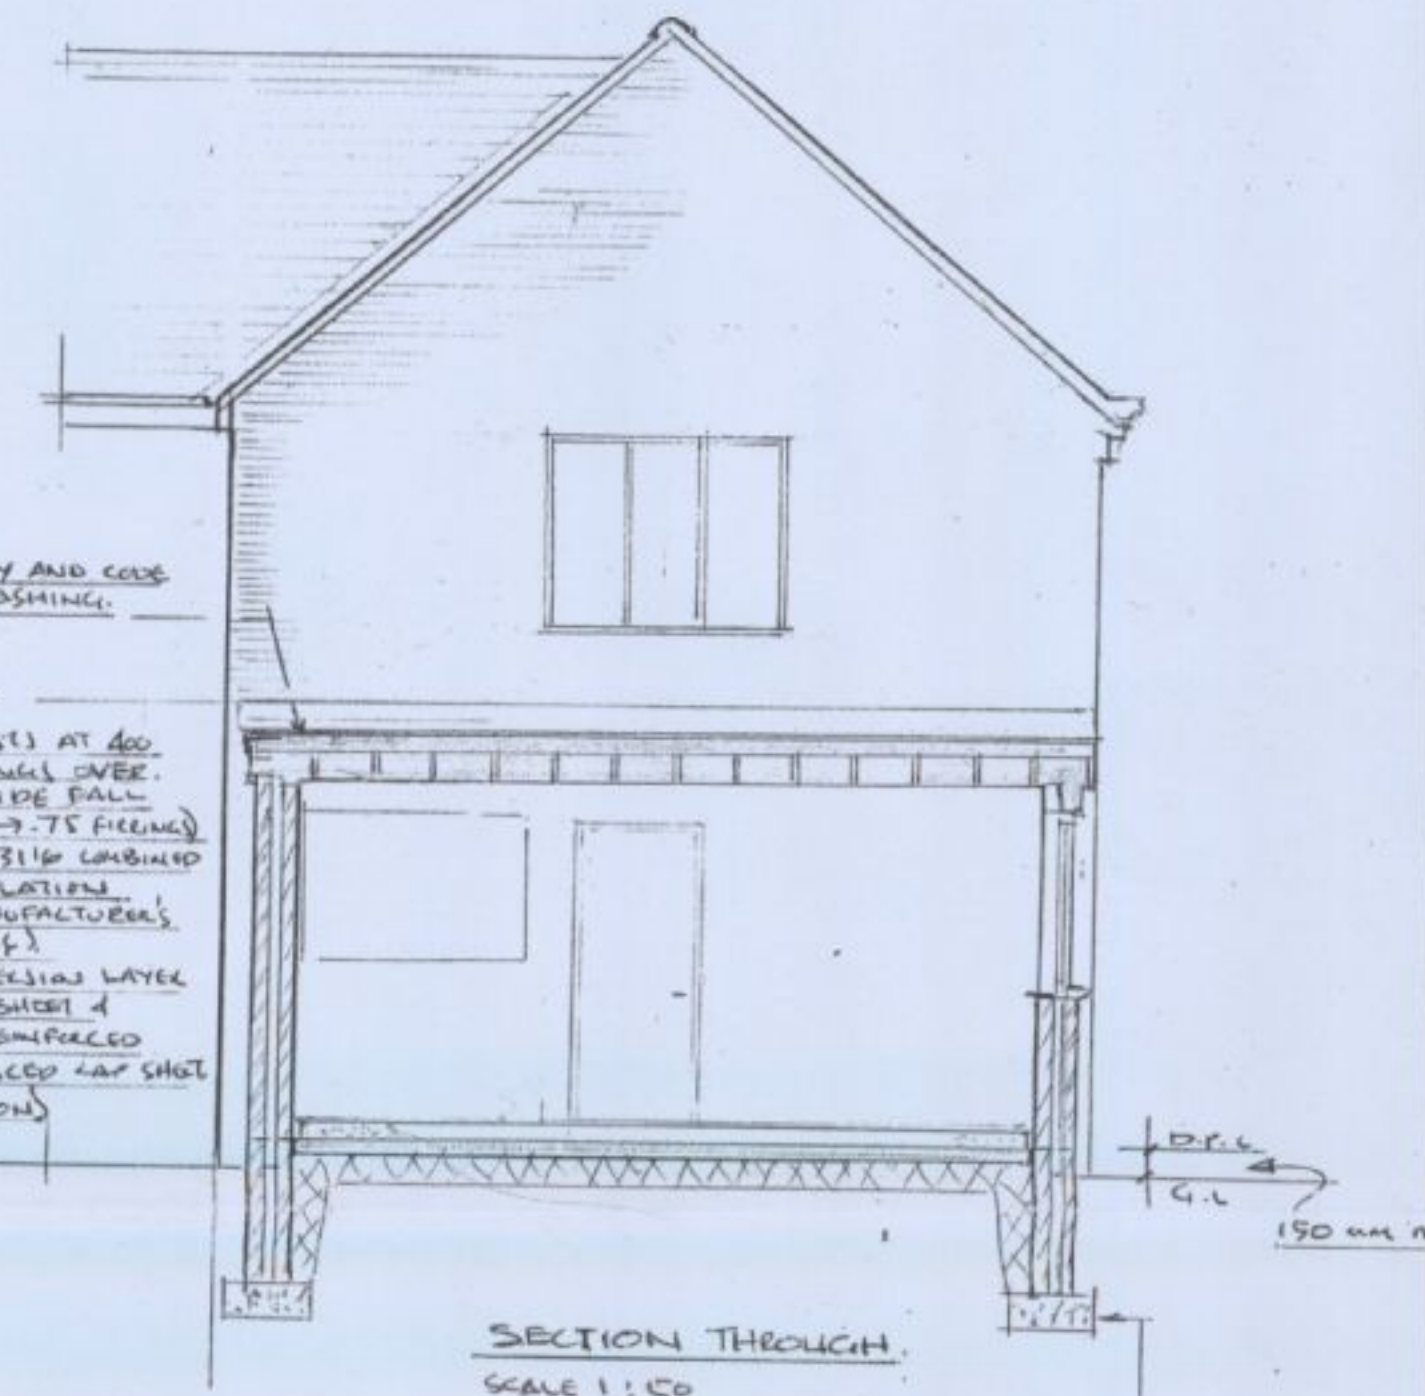

SECTION THROUGH
SCALE 1:50

FOUNDATIONS: 600 x 225 CONC. STRIP FOOTINGS AT 1M MIN. MIN.
 BELOW GROUND LEVEL SUBJECT TO SITE CONDITIONS AND L.A. APPROVAL.
 GROUND FLOOR: NOM. 150 MM THICK LAYER OF WELL COMPACTED
 HARDWARE, SAND BLIND, 1200 G. POLYTHENE D.P. MEMBRANE
 LAPPED & SEALED WITH D.P.L. OF INNER LEAF, 80MM CELOTEX
 INSULATION, 1200 G. POLY. SHEET AND 125MM CONCRETE SLAB
 (BY ALTERNATE AS NO SCHED). FINAL LEVELLING WITH
 LEVELLING COMPOUND.

CAVITY WALLS: USE 2 LEAVES OF 100 MM CONC. BLOCK TO D.P.
 (USE FACING BRICK TO OUTER LEAF COMING OUT OF GROUND)
 FILL CAVITY WITH LEAN MIX CONC. TO GROUND LEVEL.
 FIT D.P.L. A MIN 150MM ABOVE GROUND LEVEL.

ABOVE D.P.L. USE 100MM THERMALITE STANDARD BLOCKWORK TO 11
 LEAF, 100 MM CAVITY WITH FULL FILL MINERAL WOOL
 CAVITY BAT INSULATION, 102MM BRICKWORK OUTER
 CAVITY INSULATION TAPPED DOWN TO AVOID THERMAL BRIDGE
 (UNDER SIDE OF INSULATION MIN 75MM ABOVE GROUND LEVEL)
 WALL TIES AT 750 SPACING HORIZONTALLY & 600 VERTICALLY
 ALSO AT 225MM SPACING VERTICALLY ADJACENT TO WINDOW
 POOL JAMBS.
 AT JUNCTION WITH EXISTING CUT BRICKWORK FULL DEPTH &
 INSERT VERTICAL D.P.L. FULL DEPTH OF BRICK (102MM)
 USE STAPLER PROFILES AT JUNCTION OF NEW & EXISTING
 AT JAMB POSITION USE THERMABATE OR SIMILAR CAVITY
 CLOSERS.
 USE SUITABLE INSULATED GARD M.S. LINTELS, MIN 150MM
 END BEARING

SHEET 1 OF 1

PROPOSED SINGLE STOREY REAR EXTENSION AT
NO. 7 RACTON ROAD, EMSWORTH.

HAVANT BOROUGH COUNCIL
DEVELOPMENT CONTROL
1 OCT 2010
RECEIVED