




PERMIT

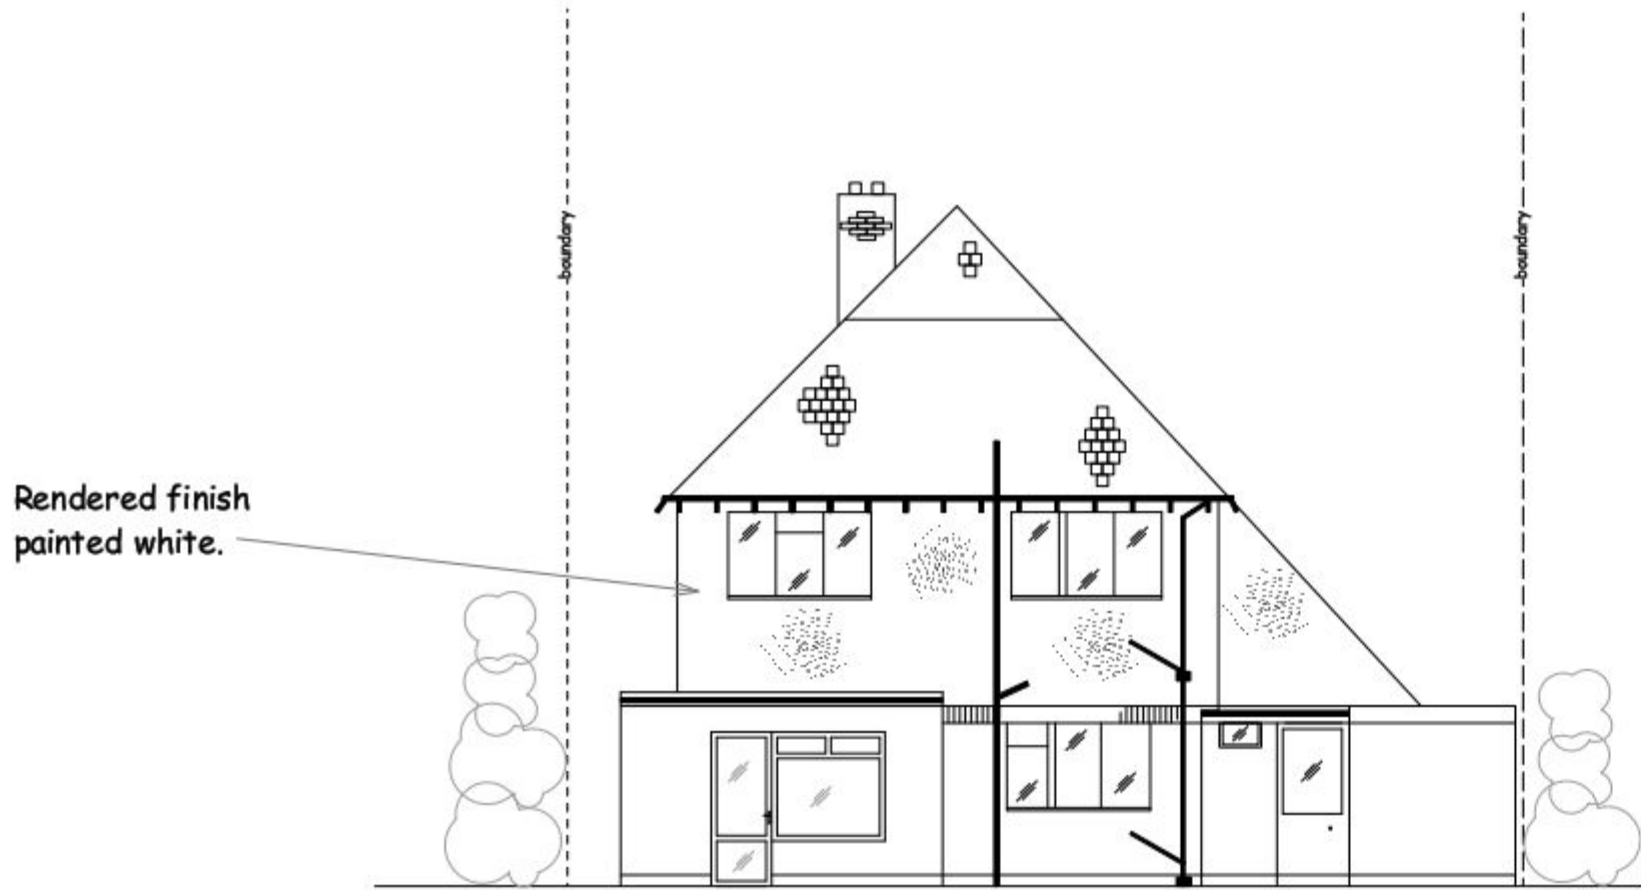


EXISTING NORTH ELEVATION

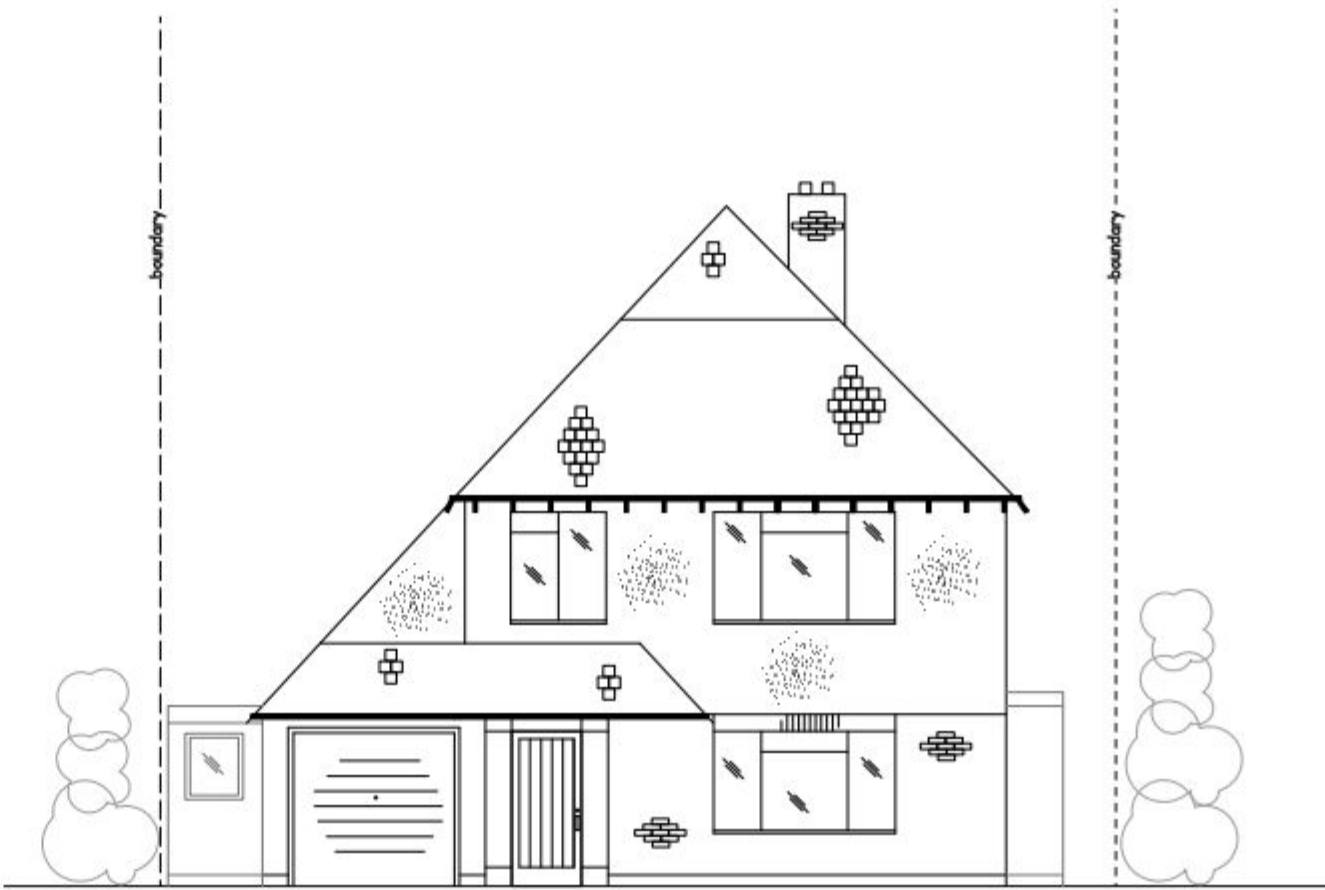

EXISTING SOUTH ELEVATION

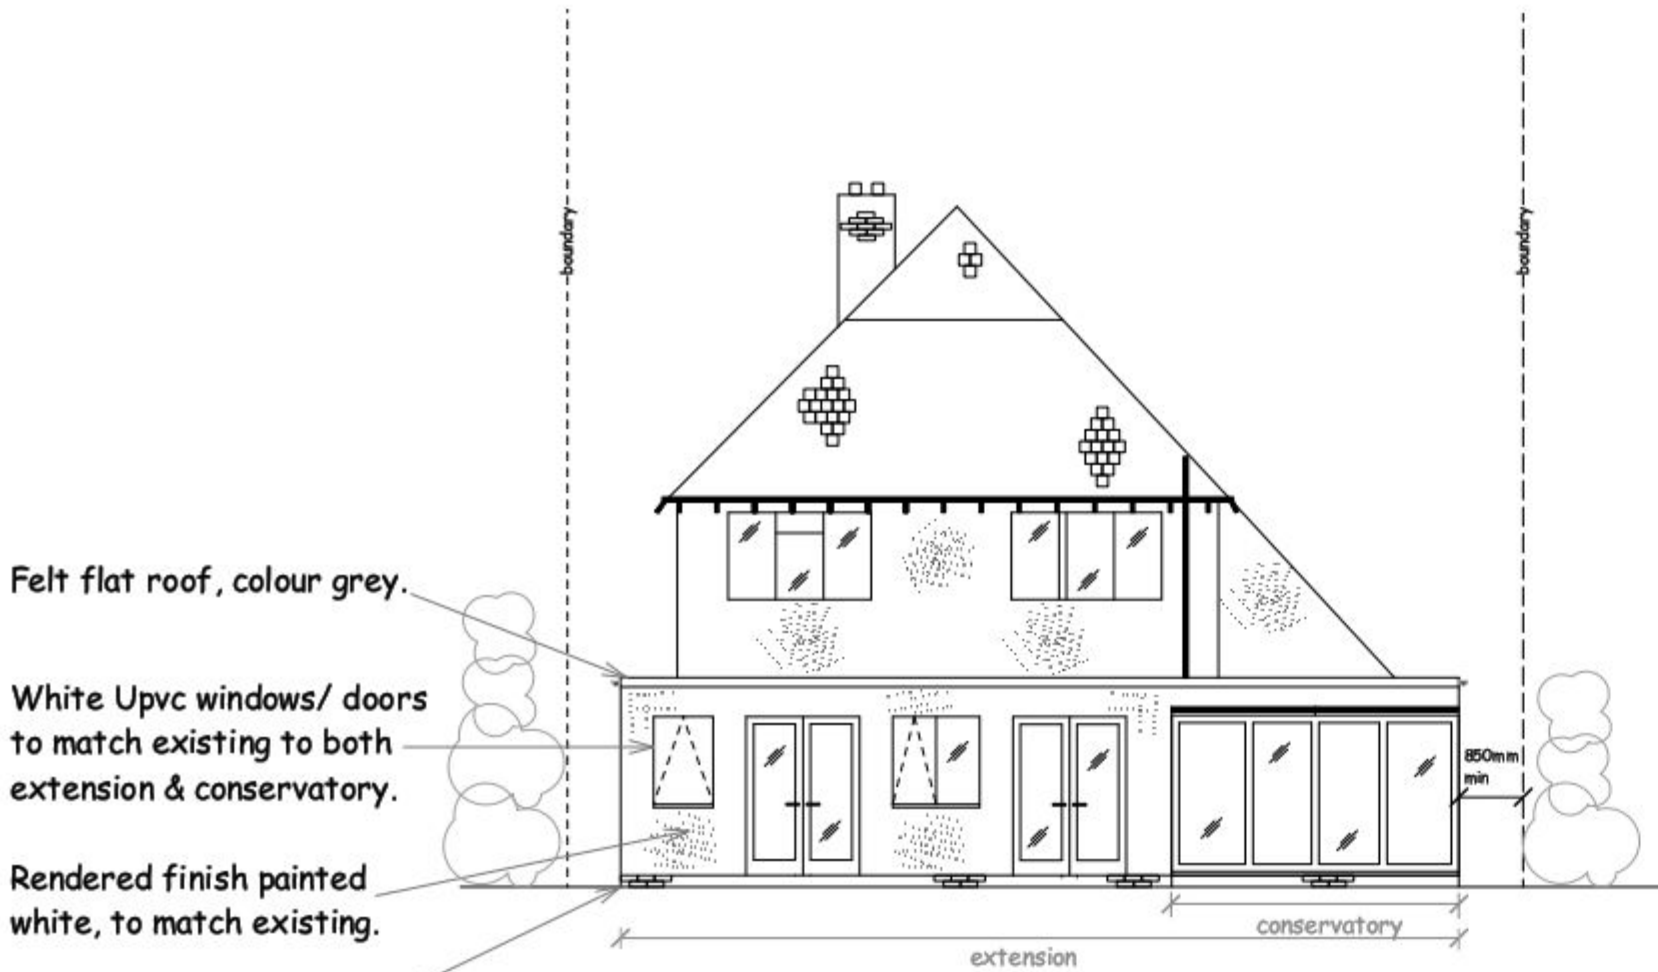

PROPOSED NORTH ELEVATION

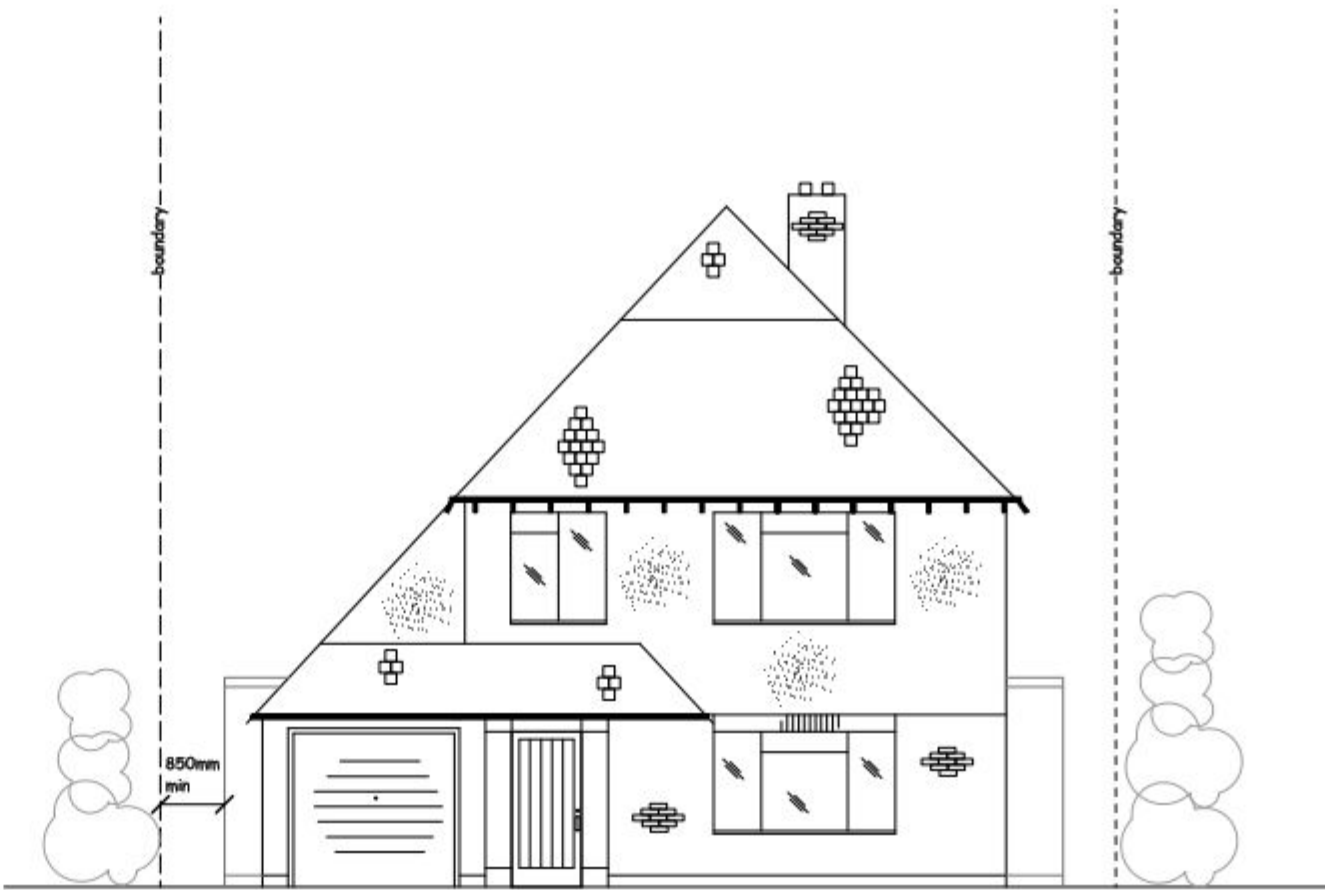

PROPOSED SOUTH ELEVATION

Drawing Title:
Existing & Proposed
Elevations - North & South
For Rear Single Storey Extension to
6 Pembury Road, Havant, PO9 2TS.

Applicants Details:
Mr Field
6 Pembury Road,
Havant, PO9 2TS.

File Name	Date	Scale
6PR/02 revA	31/08/11	1:100