



PERMIT


North Elevation

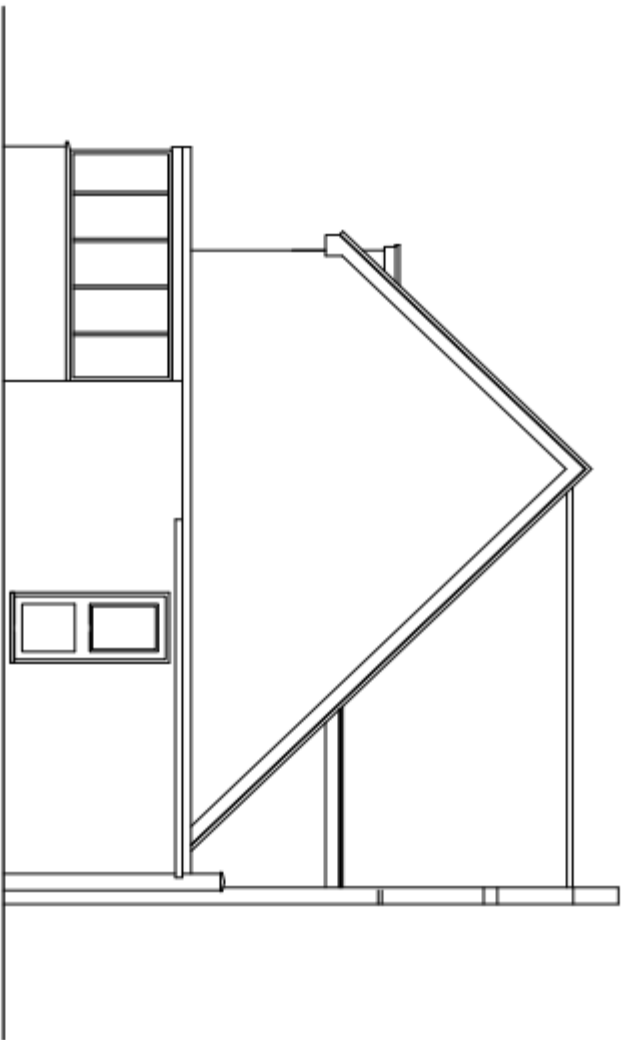


West Elevation (front)

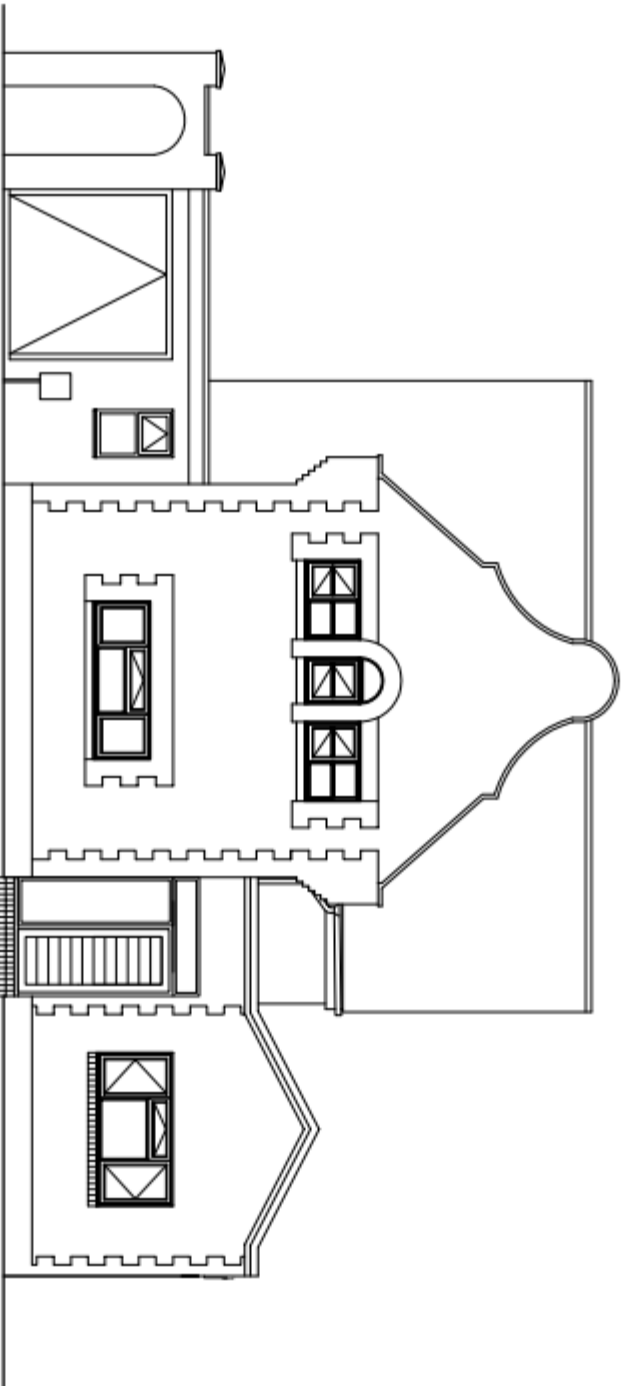

South Elevation

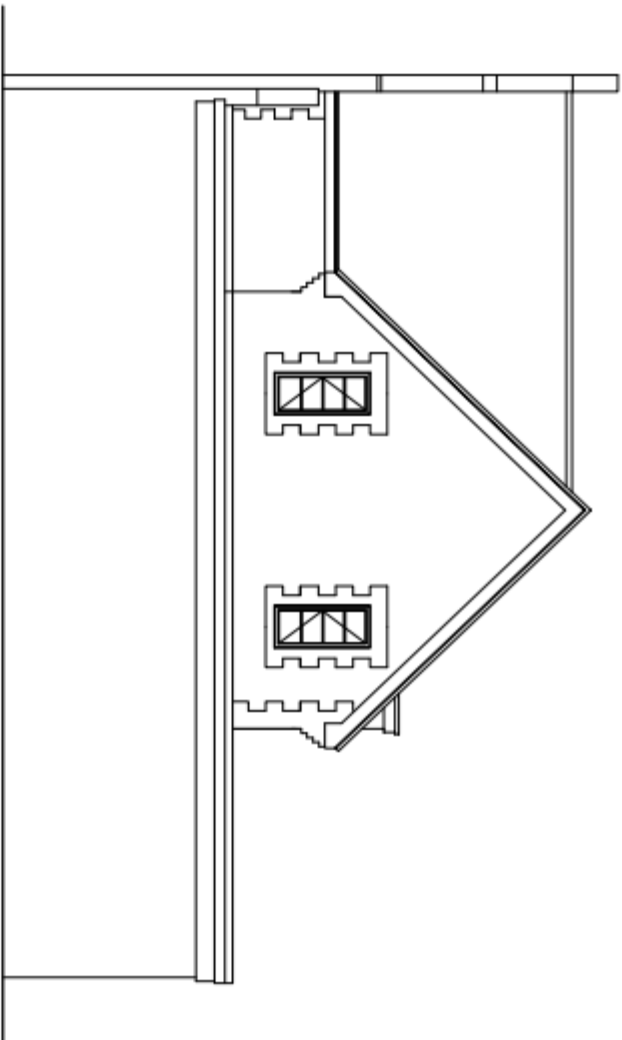

East Elevation (rear)

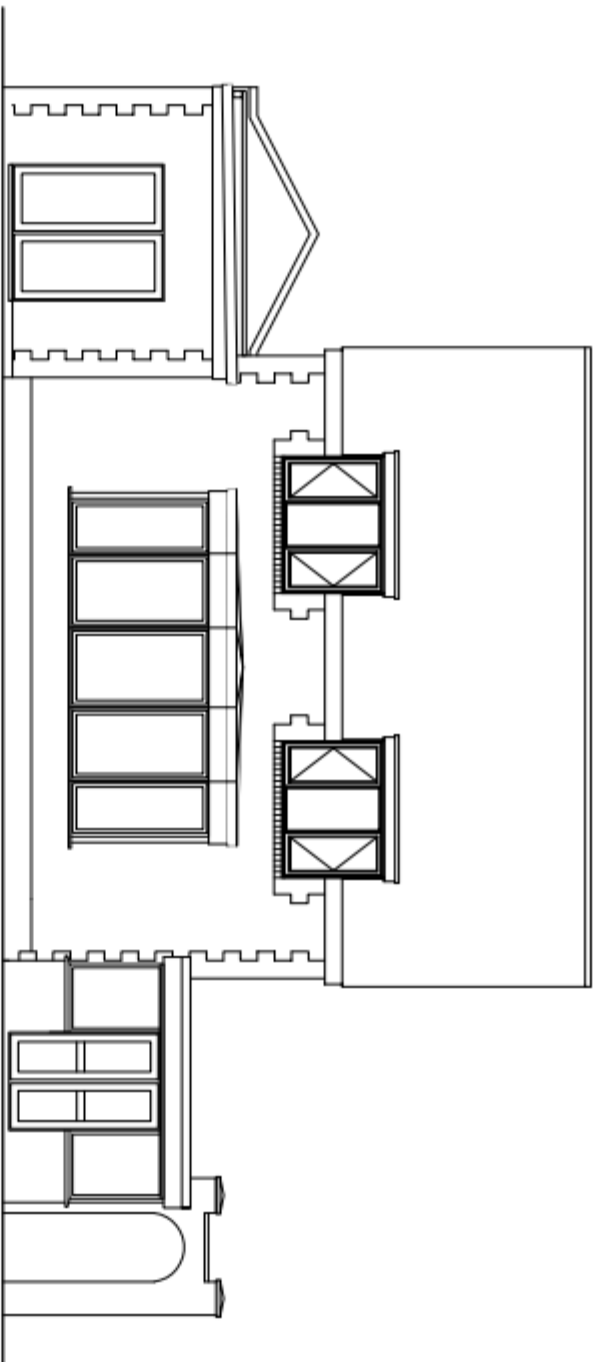

REV. DATE		REVISIONS:		REV. DATE		REVISIONS:		CLIENT: Mr & Mrs Davies		PROJECT: Proposed PV panels to roof at The Dutch House		
								SCALE: 1:100 (A3 ORIGINAL)		DRAWING: Existing elevations		
								DRAWN: DATE: 5/5/2011		CHECKED: DATE:		