

Proposed Loft Conversion
 35 Lily Avenue
 Widley
 For Mr & Mrs Robinson
 Scale - 1:50 at Page Size A3
 Date - August 2010

Drawing No. 3339/4 - Rev A

These Plans have been prepared for the purpose of obtaining Planning Permission and/or Building Regulation Approval for the work shown thereon only and should not be used for any other purpose.

© These Plans remain the copyright of the architect and must not be copied or reproduced in any way without written permission with the exception of Local Authorities for Planning Purpose.



Andrew R Dunks

BSc(Hons) MRICS MBEng

Chartered Surveyor and Building Engineer

Unit 1, Brambles Enterprise Centre

Waterlooville, Hants, PO7 7TH


Tel: (023) 9225 3034

e-mail: plans@dunks.freemove.co.uk


PERMIT

1 0 1 2 3 4
Metres @ 1:50 Scale


APP/10/0611
B.O.H.
PERMIT

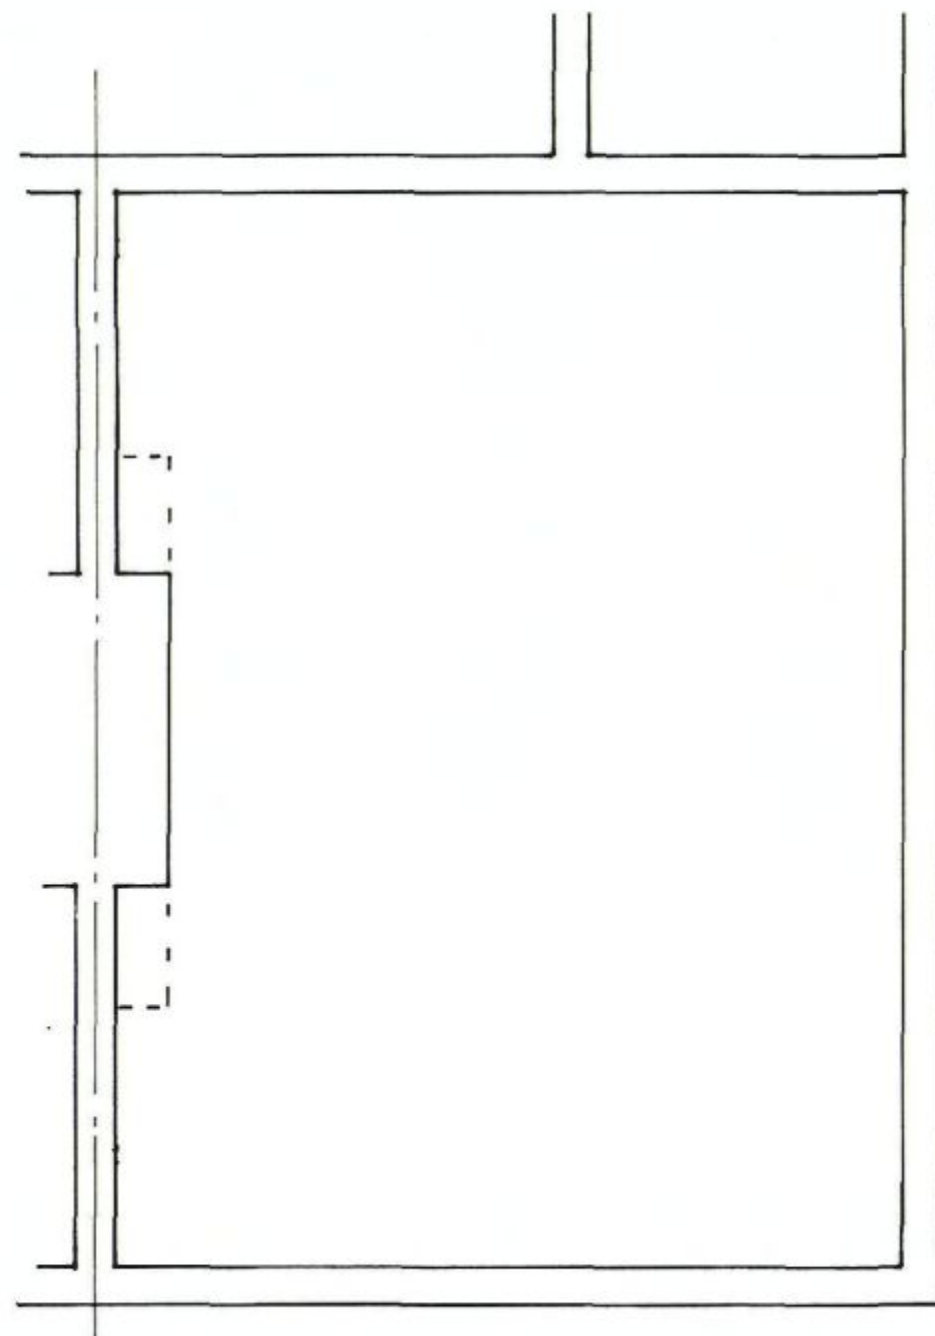

Existing Second Floor Plan

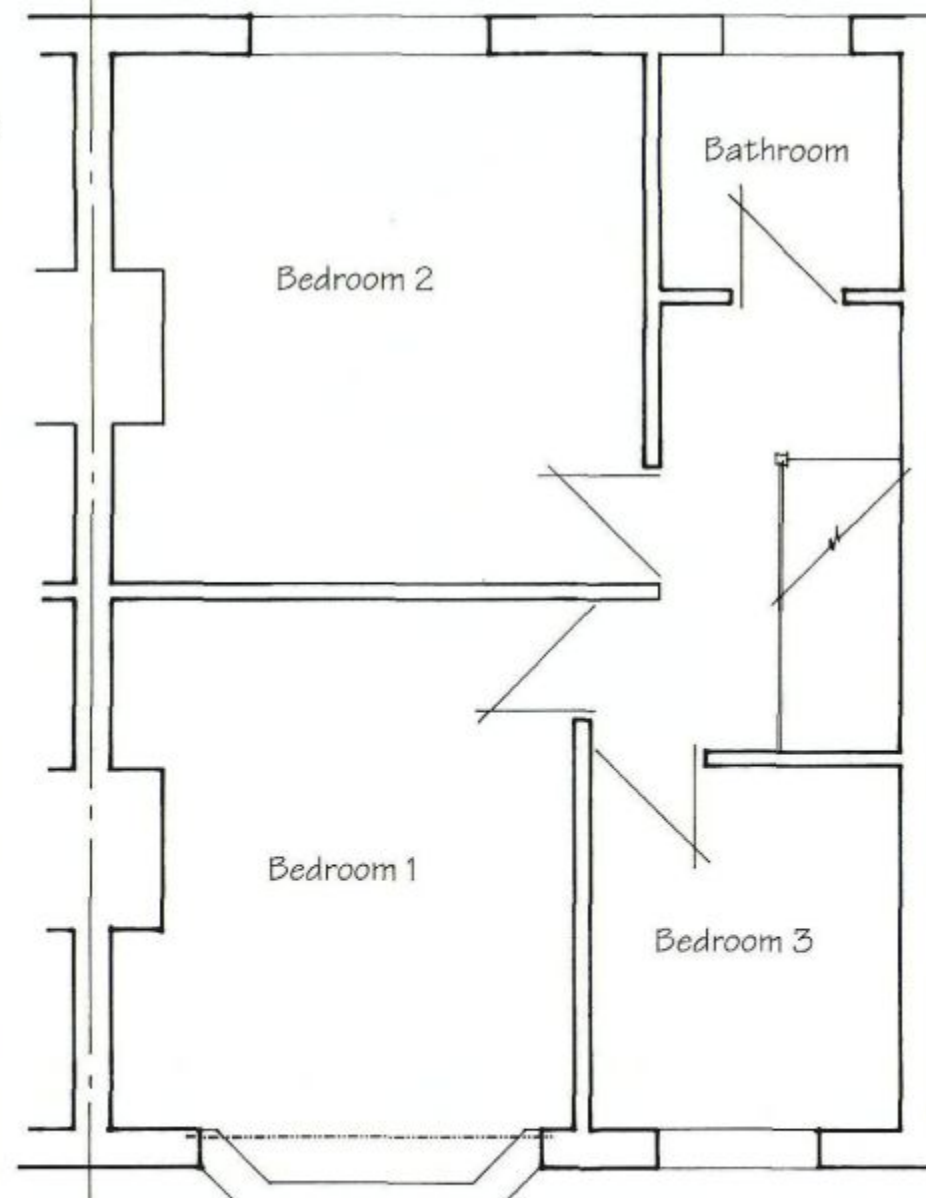

Existing First Floor Plan

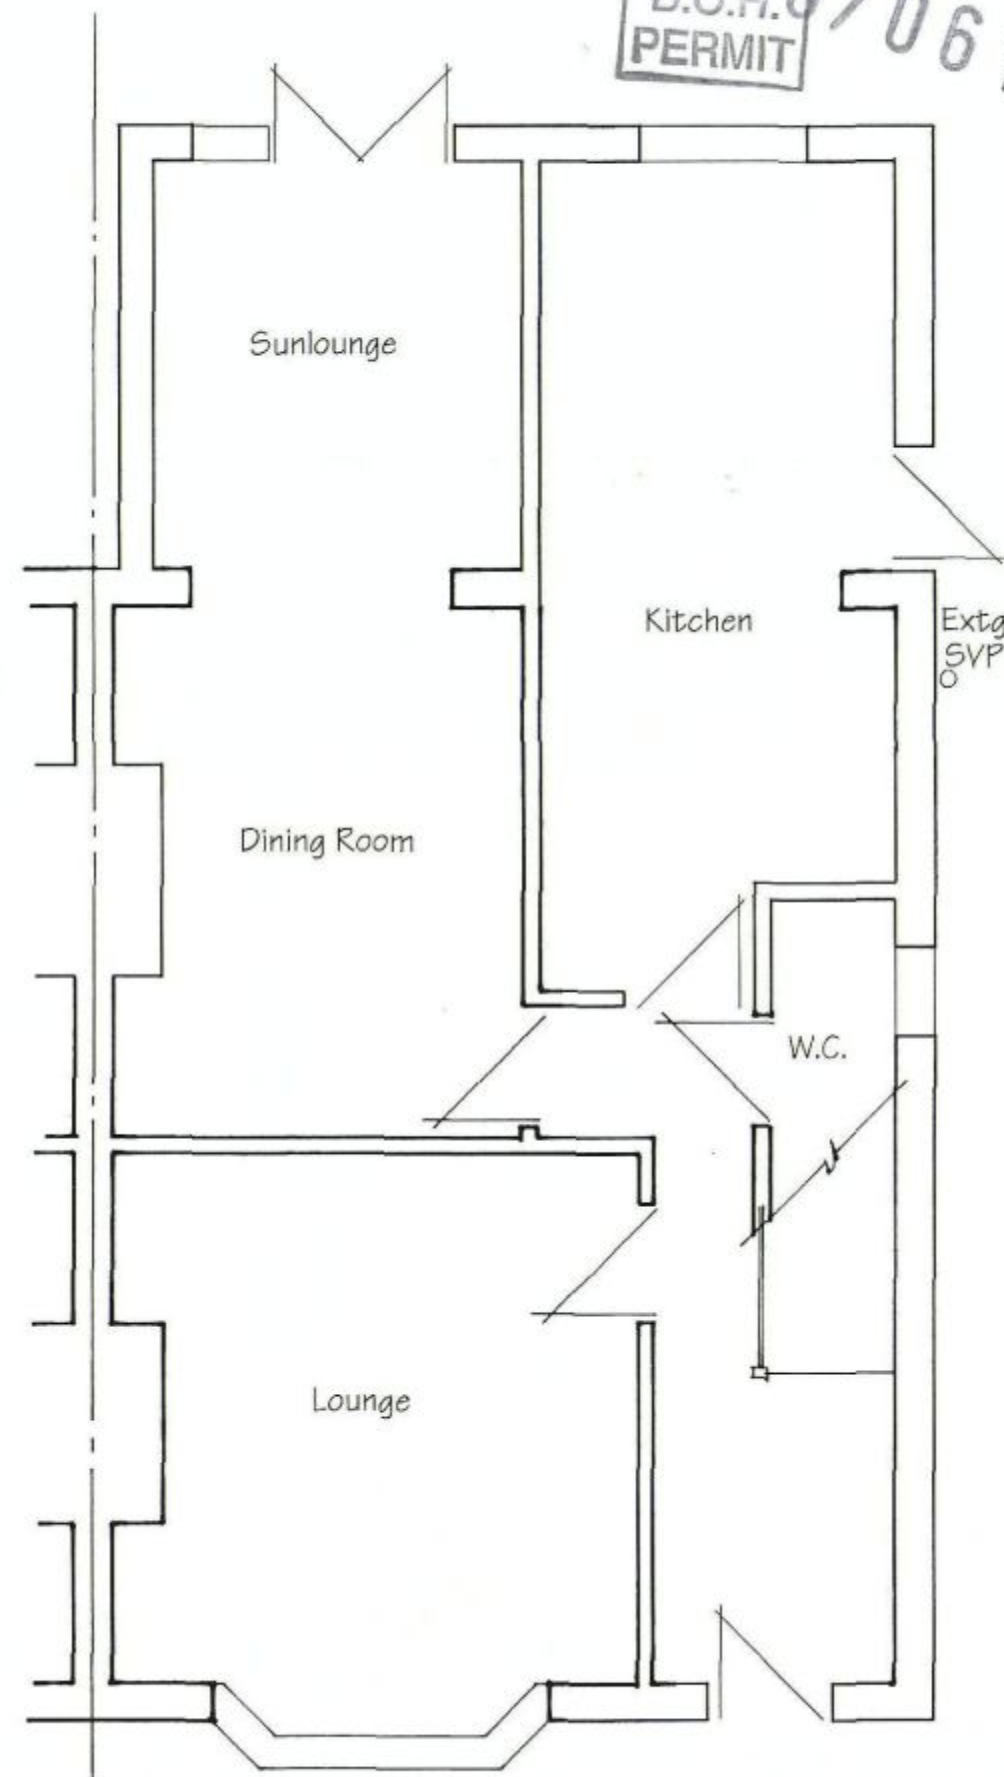

Existing Ground Floor Plan