




REFUSE

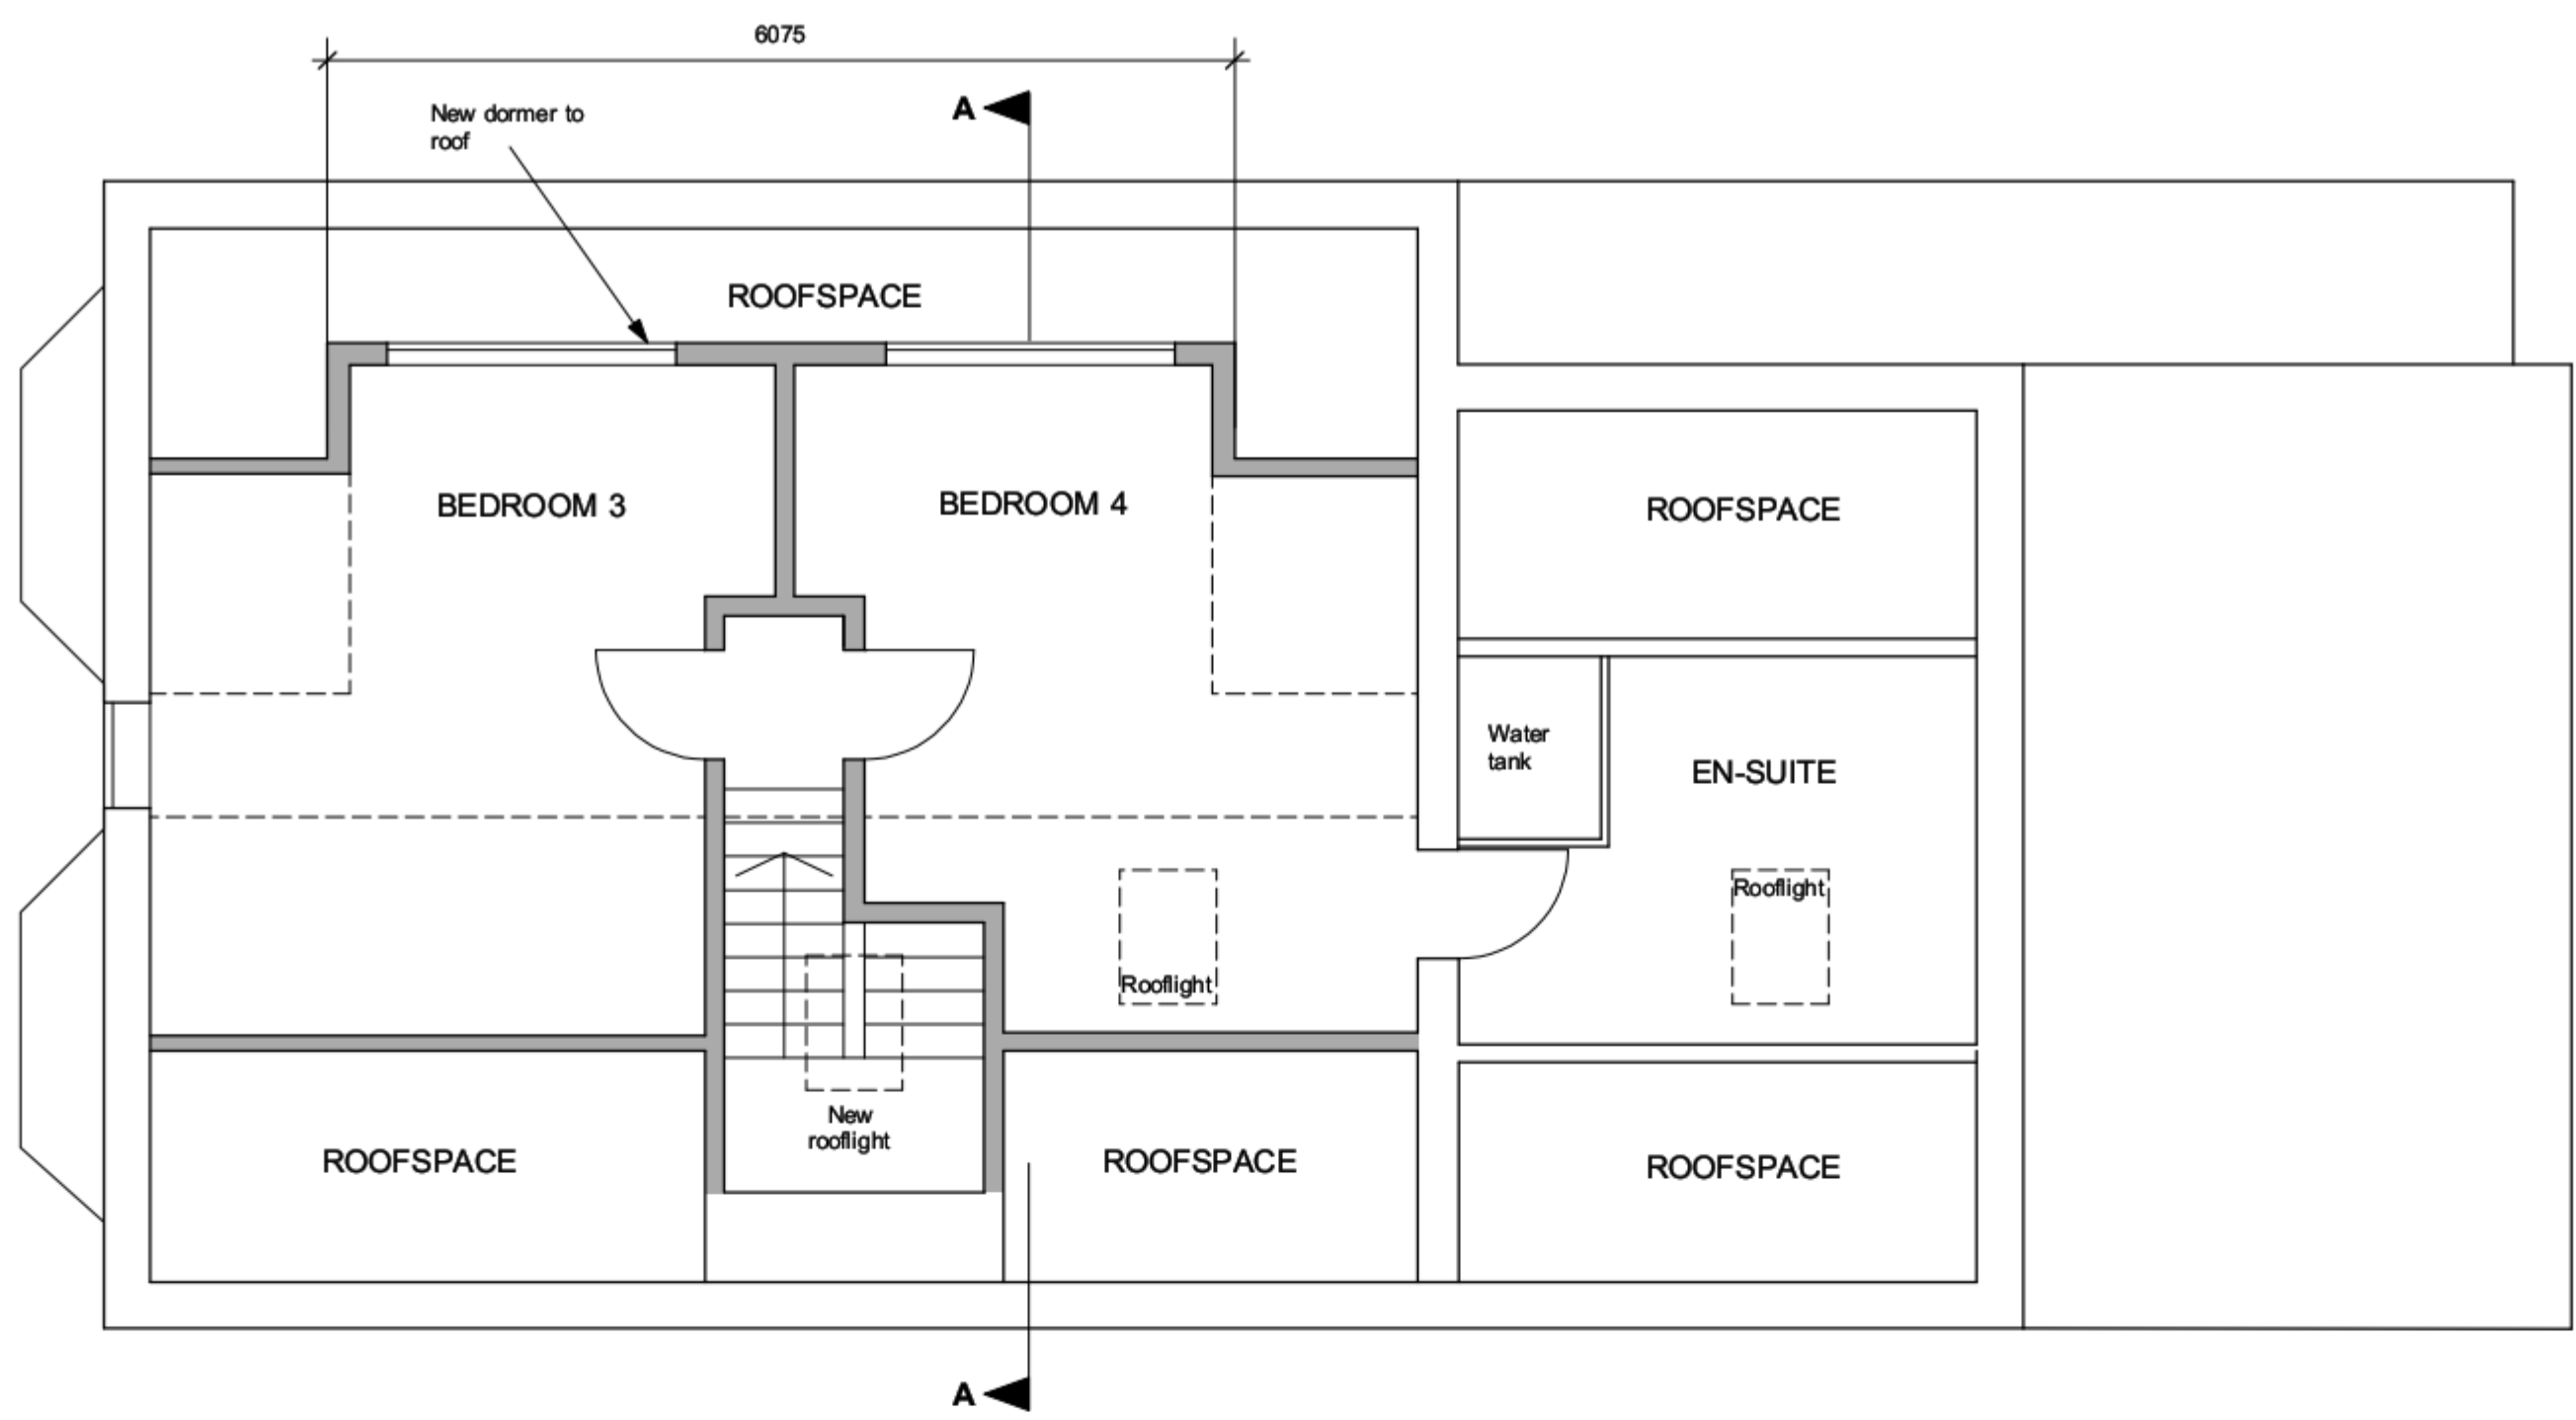


First floor plan
Scale 1:50

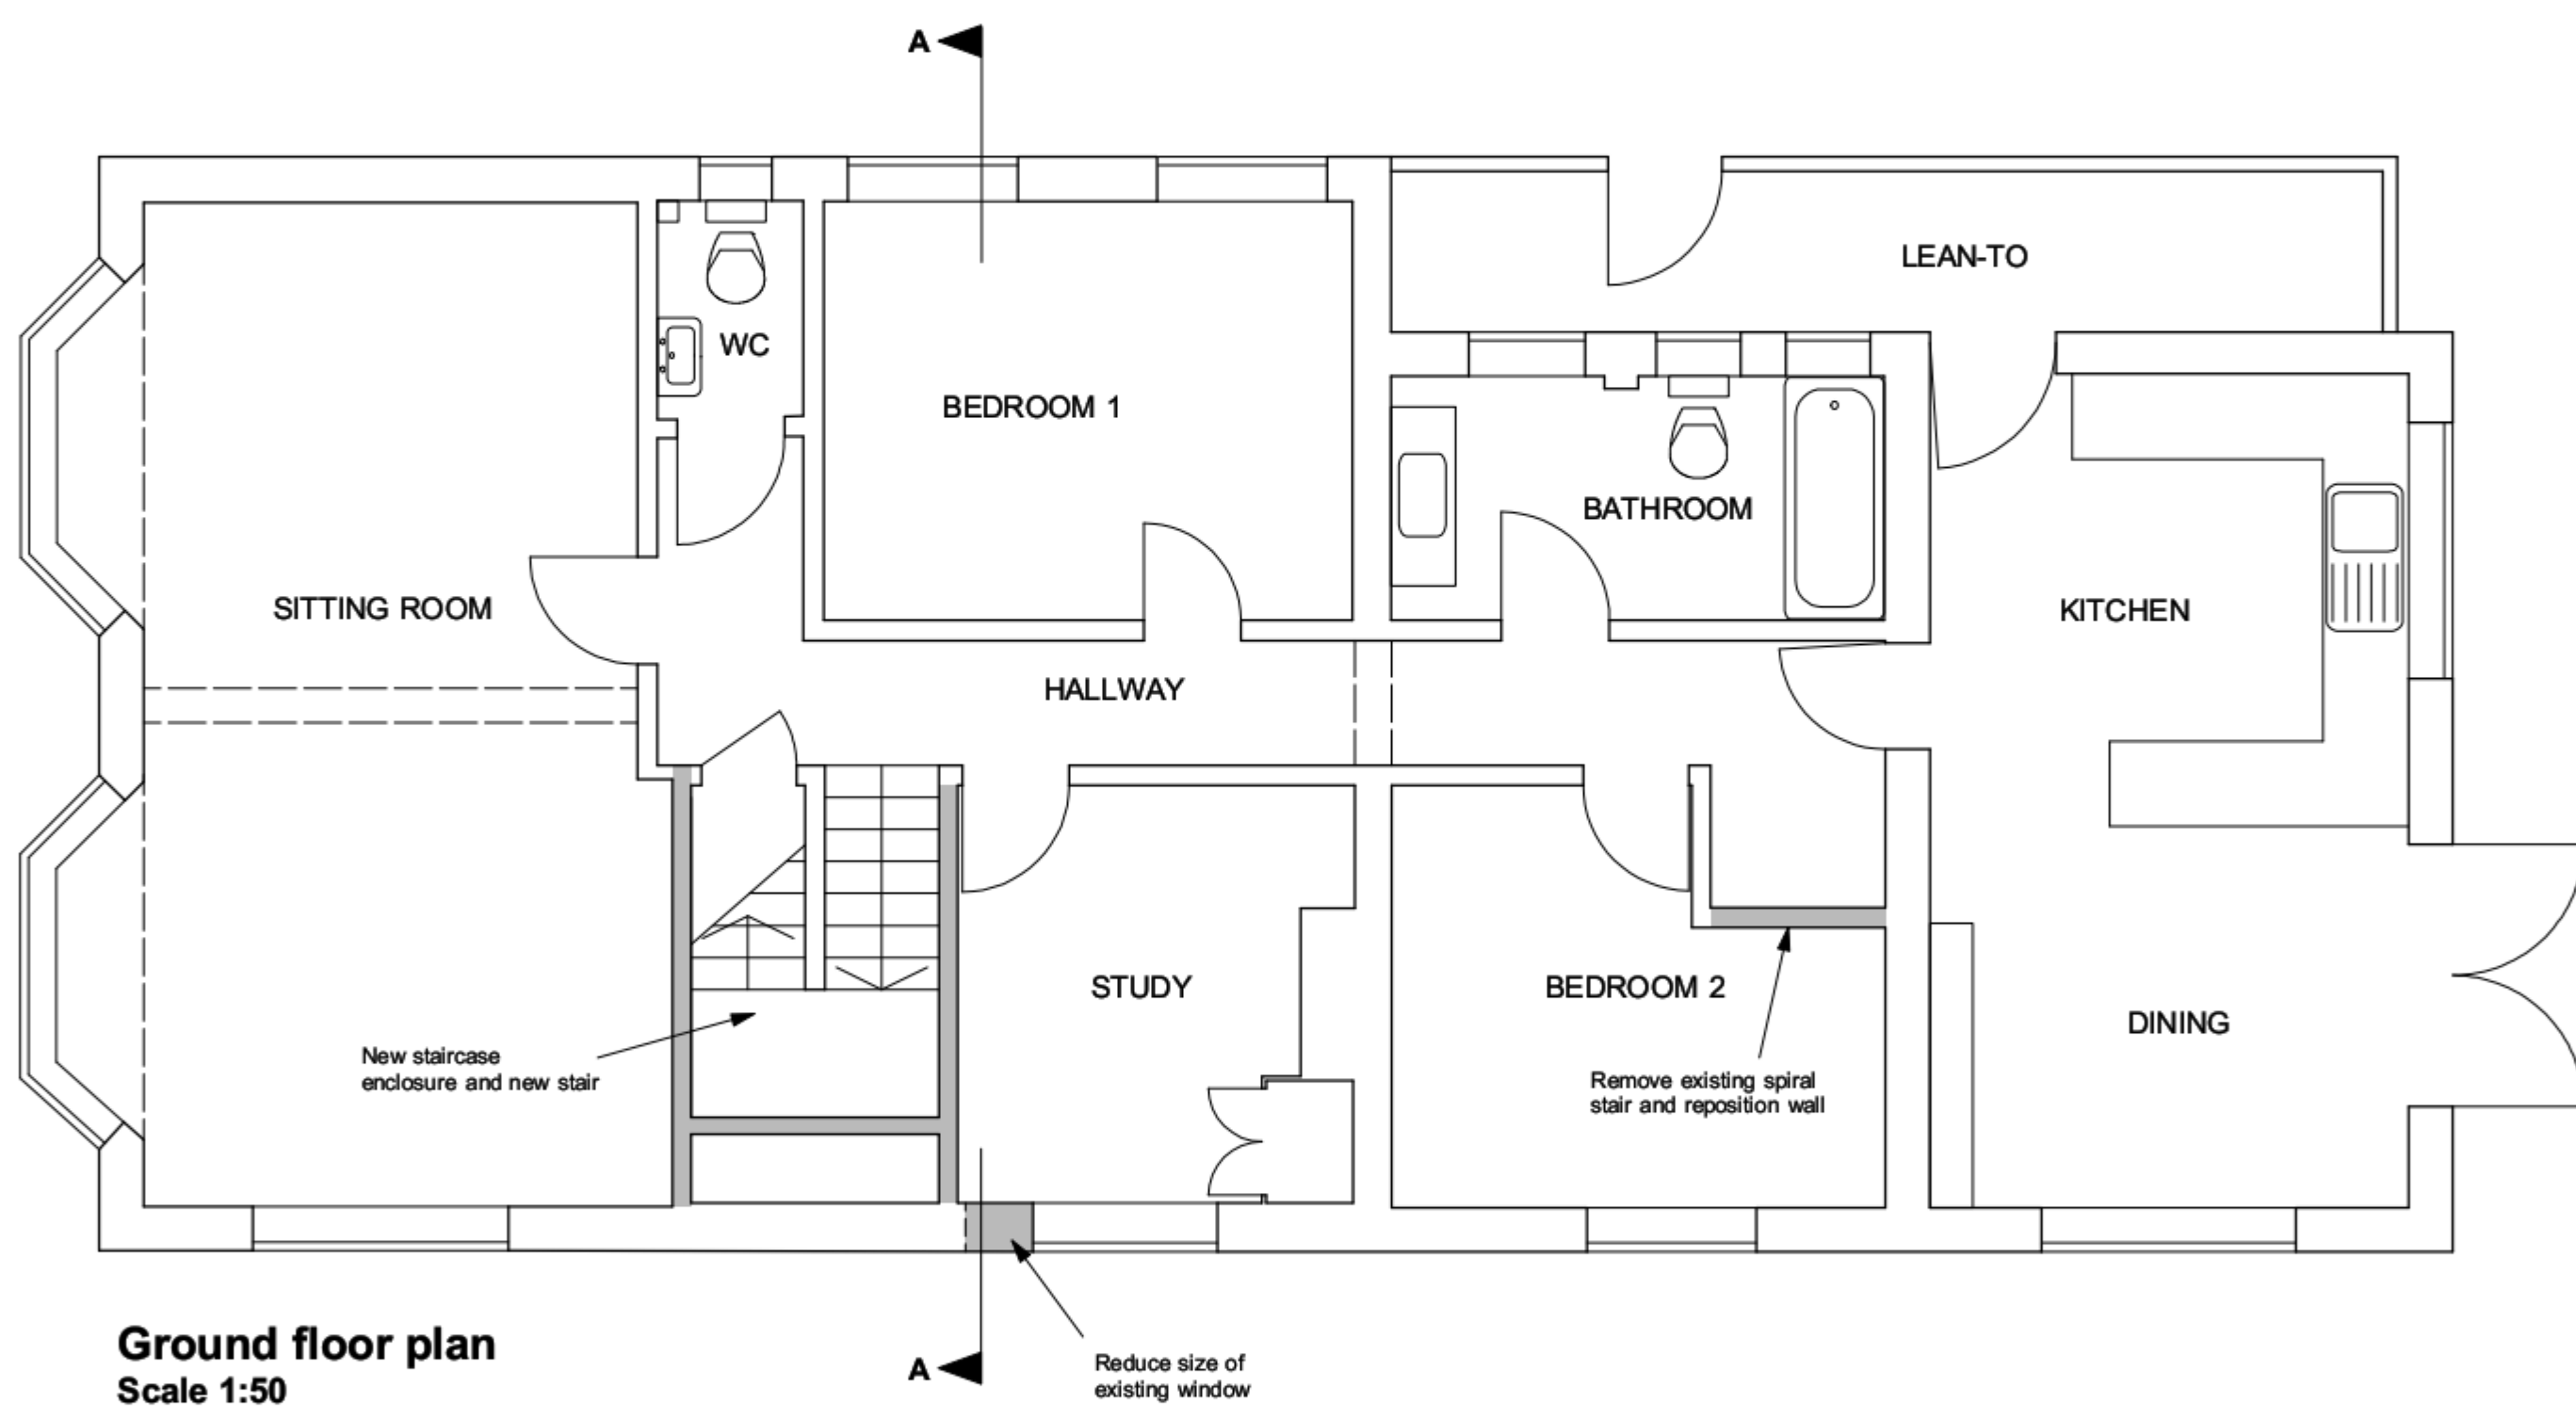


Ground floor plan
Scale 1:50

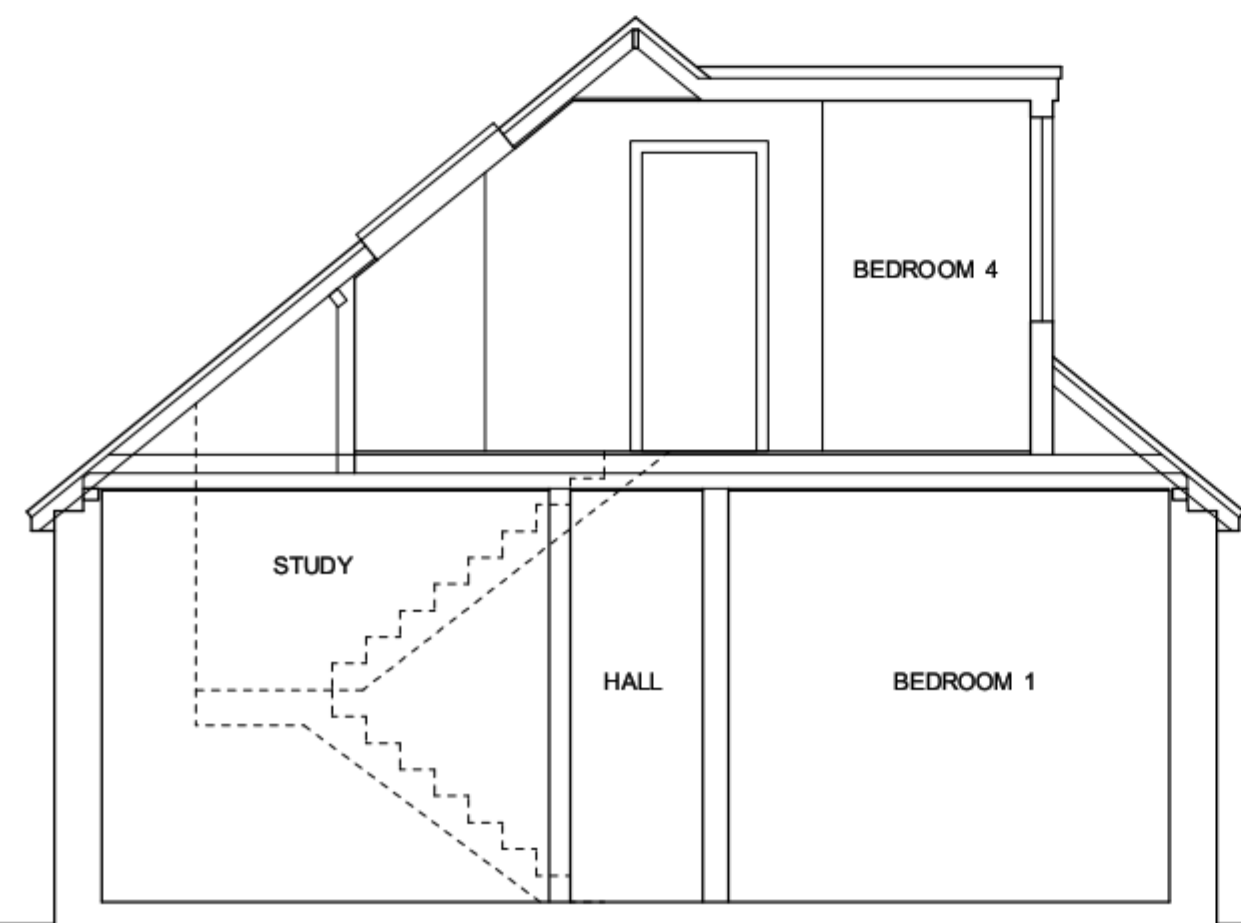


Section A-A
Scale 1:50

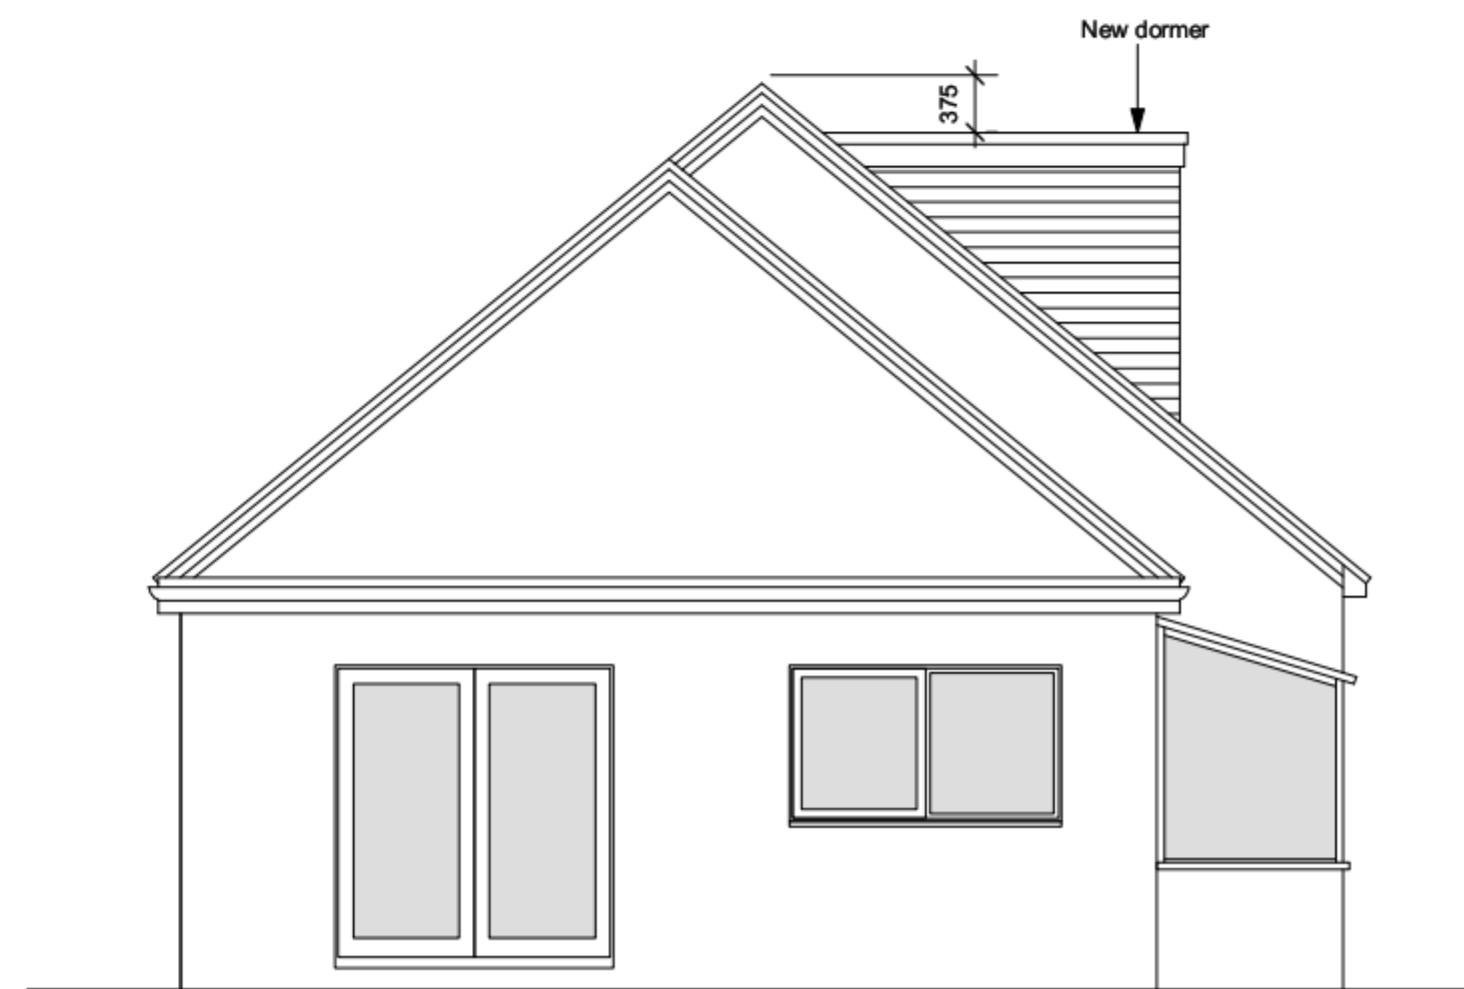

East elevation
Scale 1:50

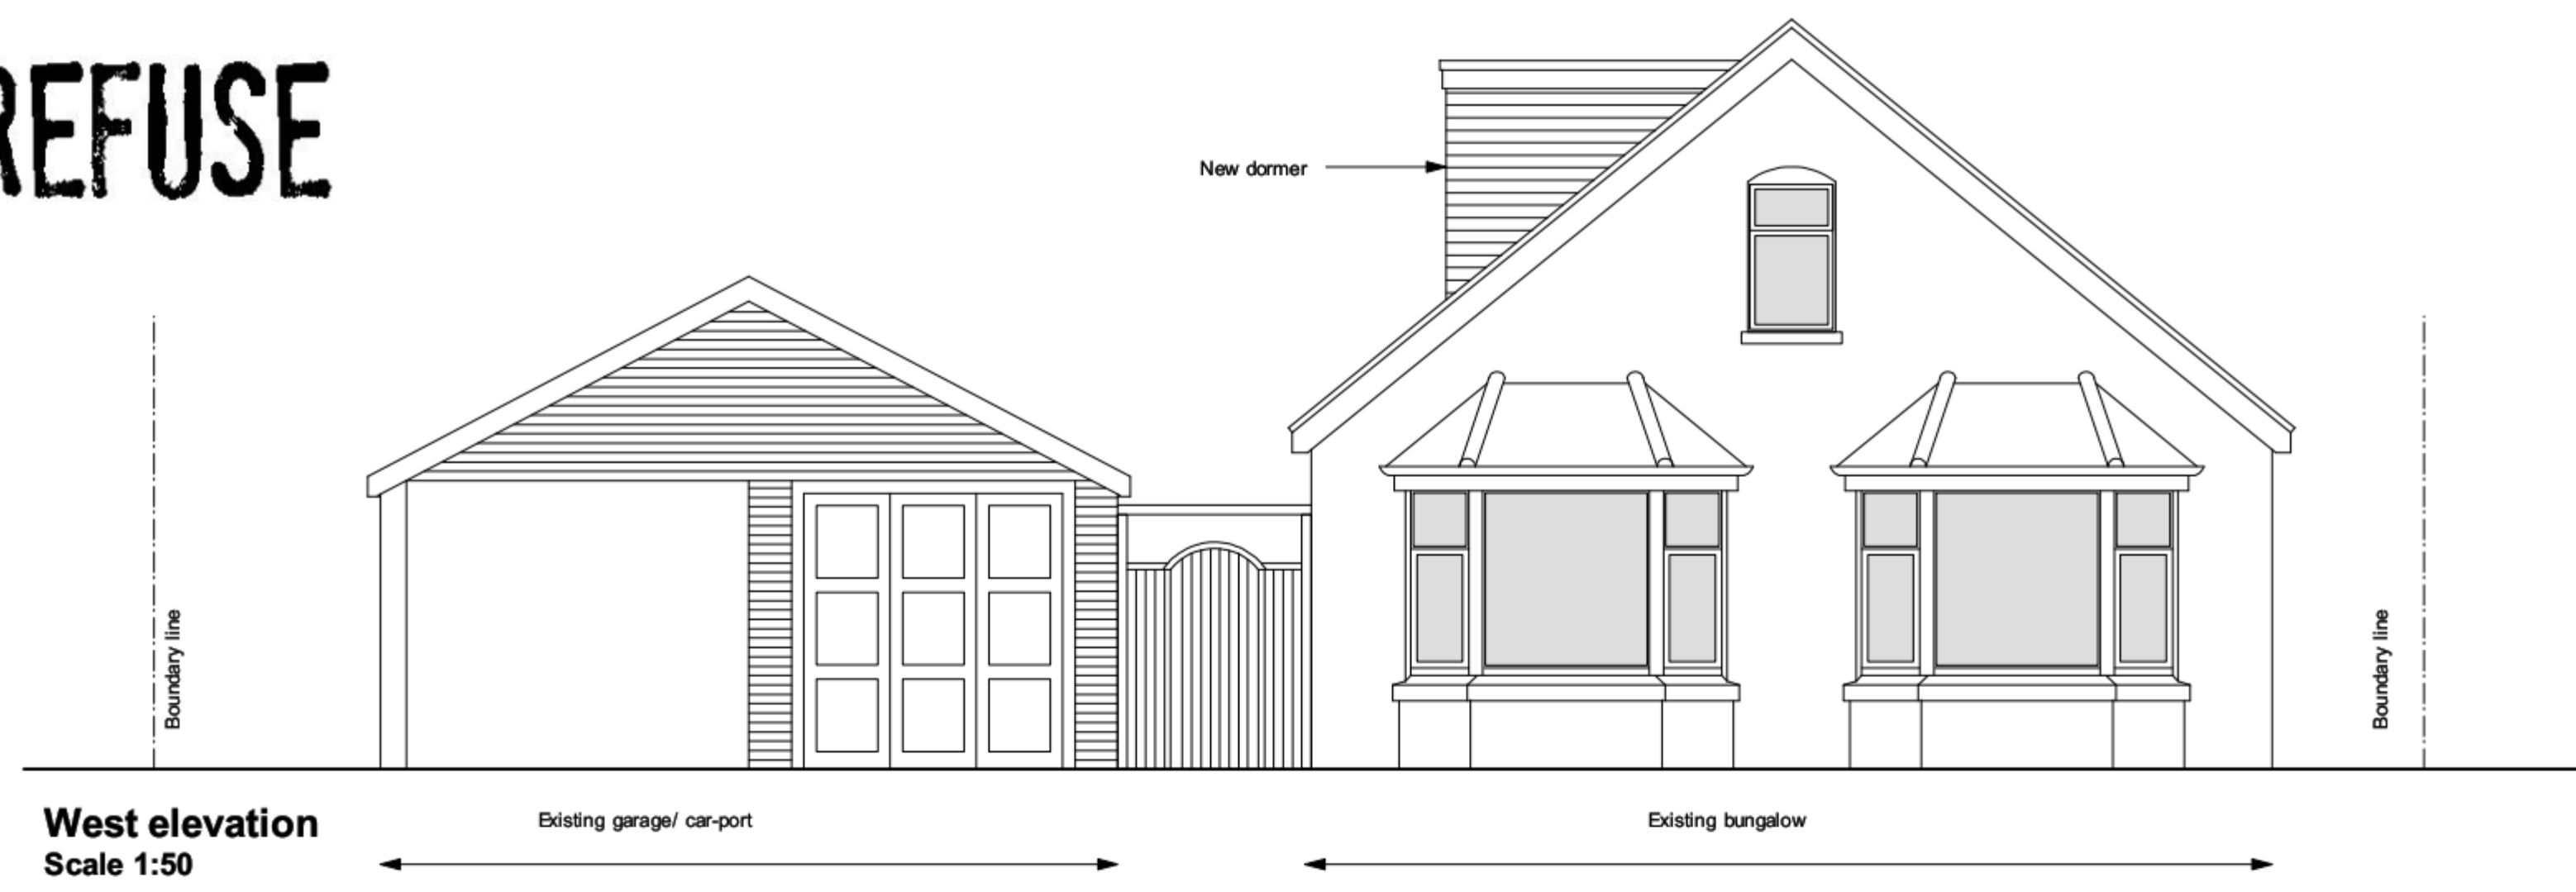

West elevation
Scale 1:50

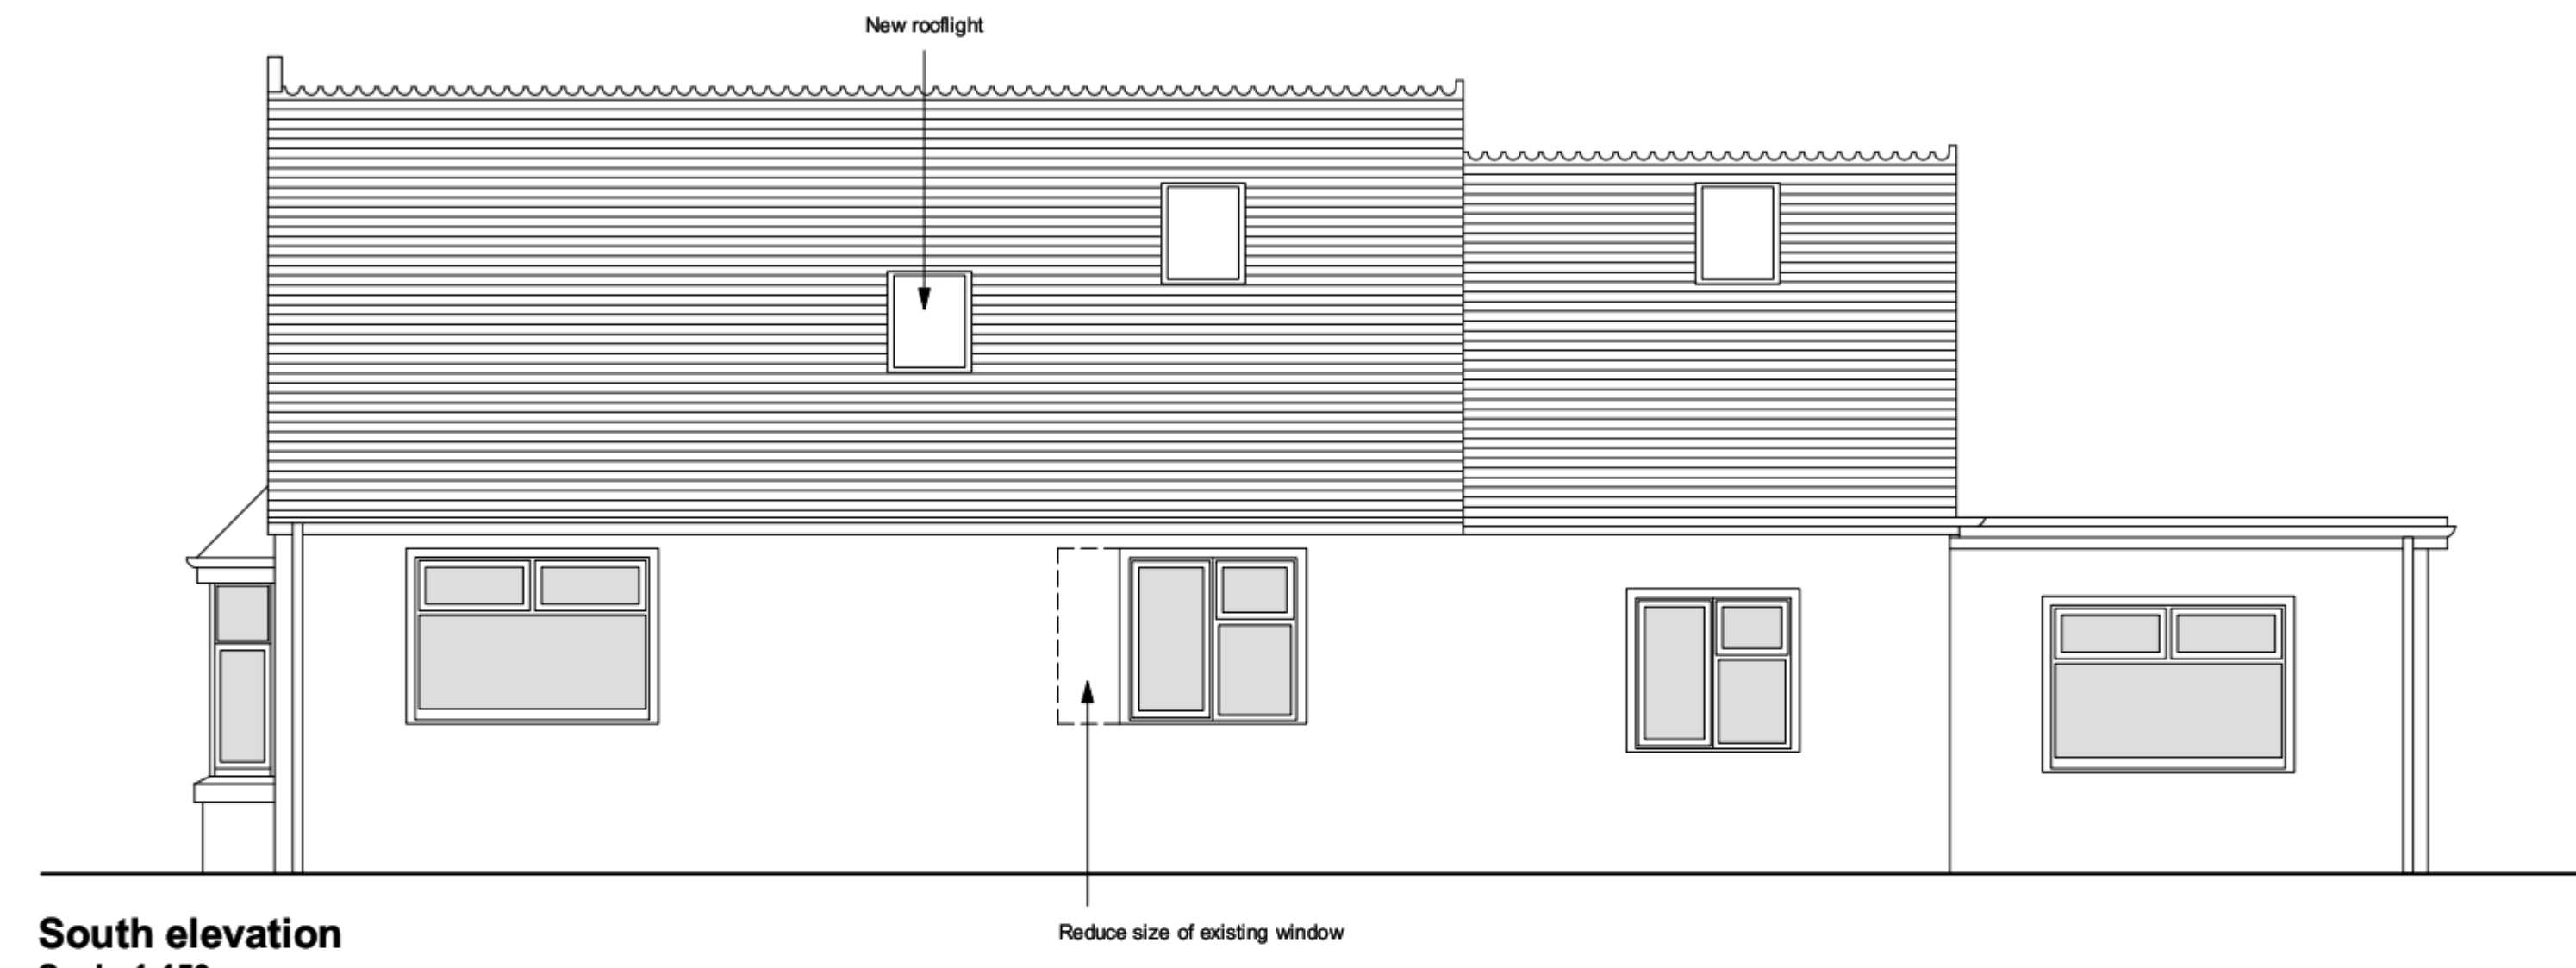

South elevation
Scale 1:150



North elevation
Scale 1:50



PLANNING DRAWING