


PERMIT

WYVANT BOROUGH
COUNCIL
03 AUG 2011
RECEIVED

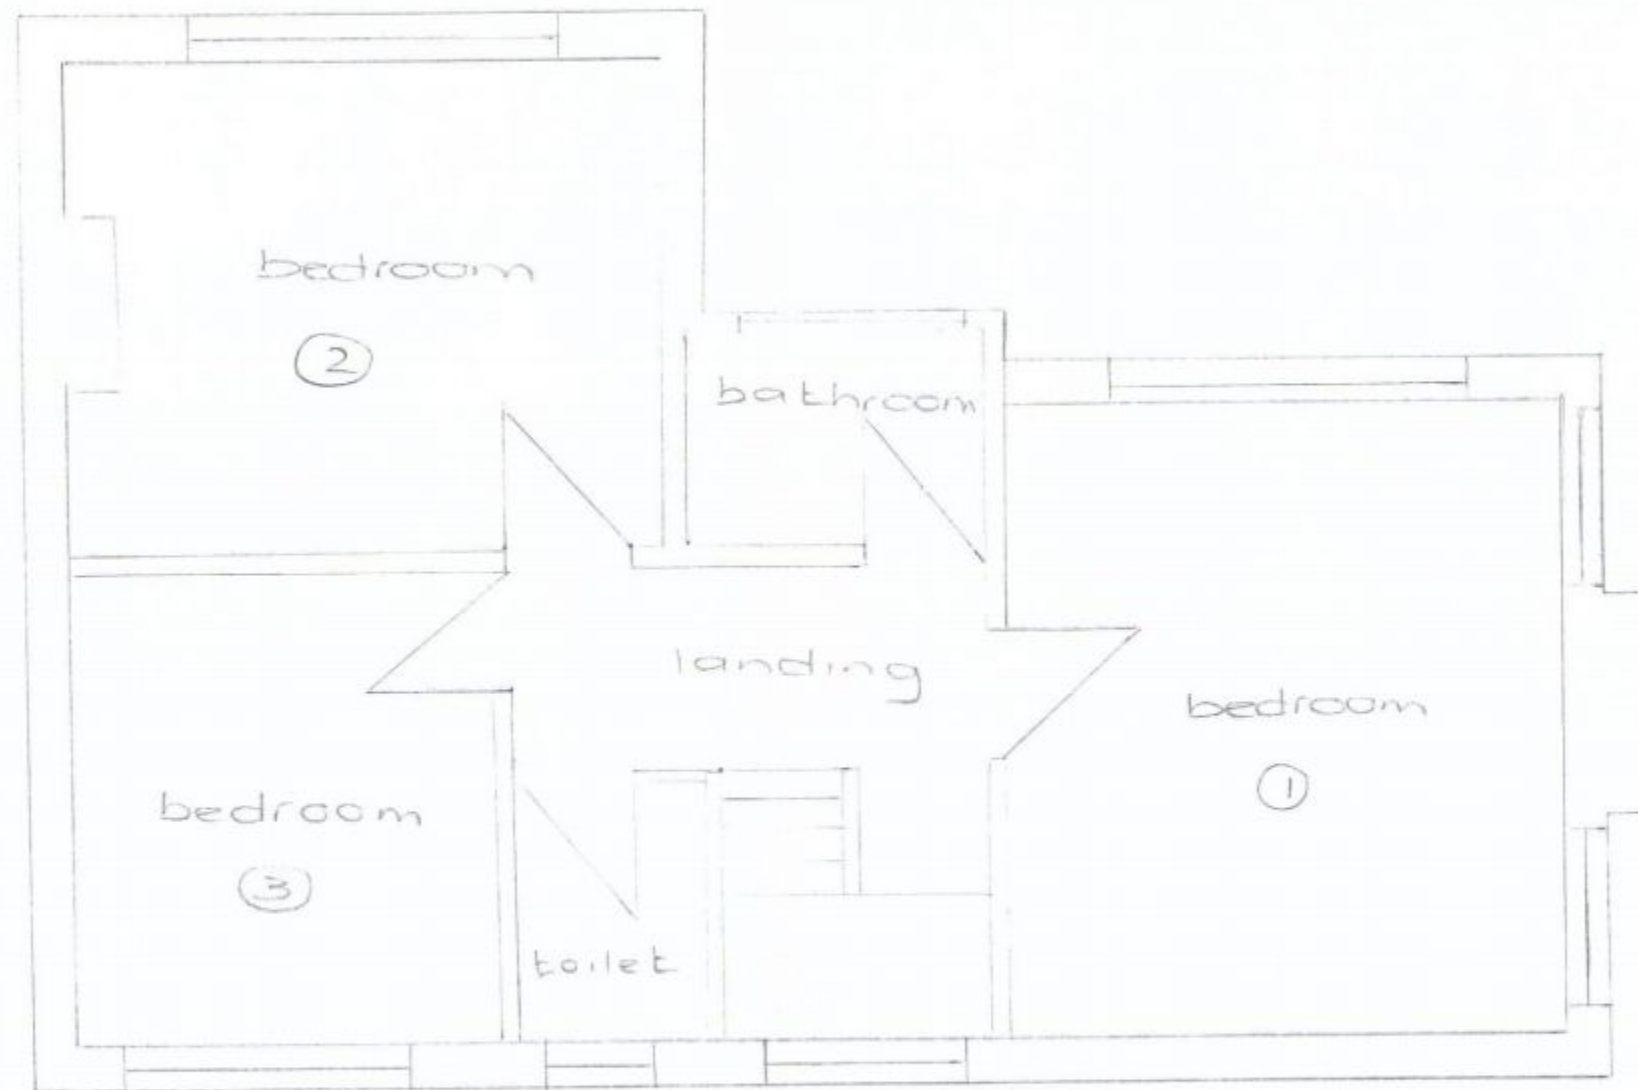

Existing first floor plan

15 Ferndale
Waterlooville
PO7 7NZ

original

Scale 1:50