


PERMIT

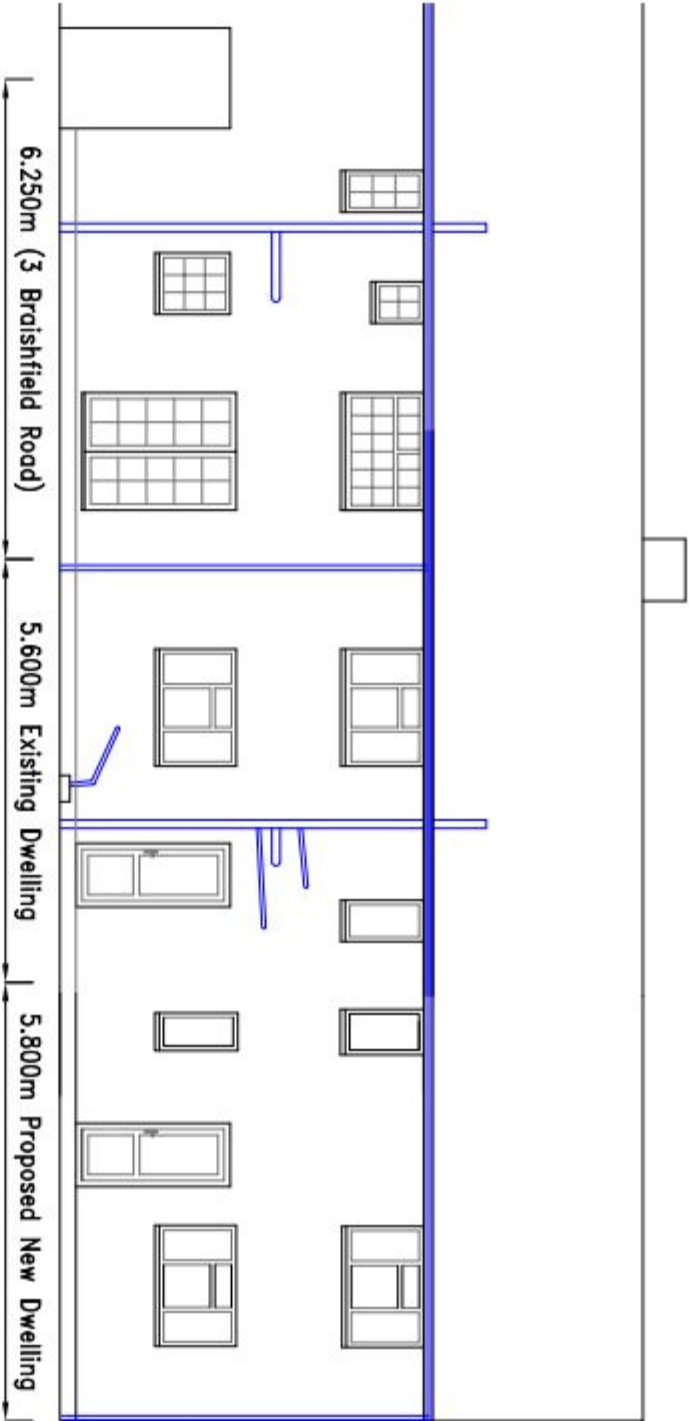

FRONT ELEVATION



REAR ELEVATION

Drawing Name: Front & Rear Elevations		
Ref: BR01/04	Rev: A	
Scale: 1:100	Paper Size: A3	