


PERMIT

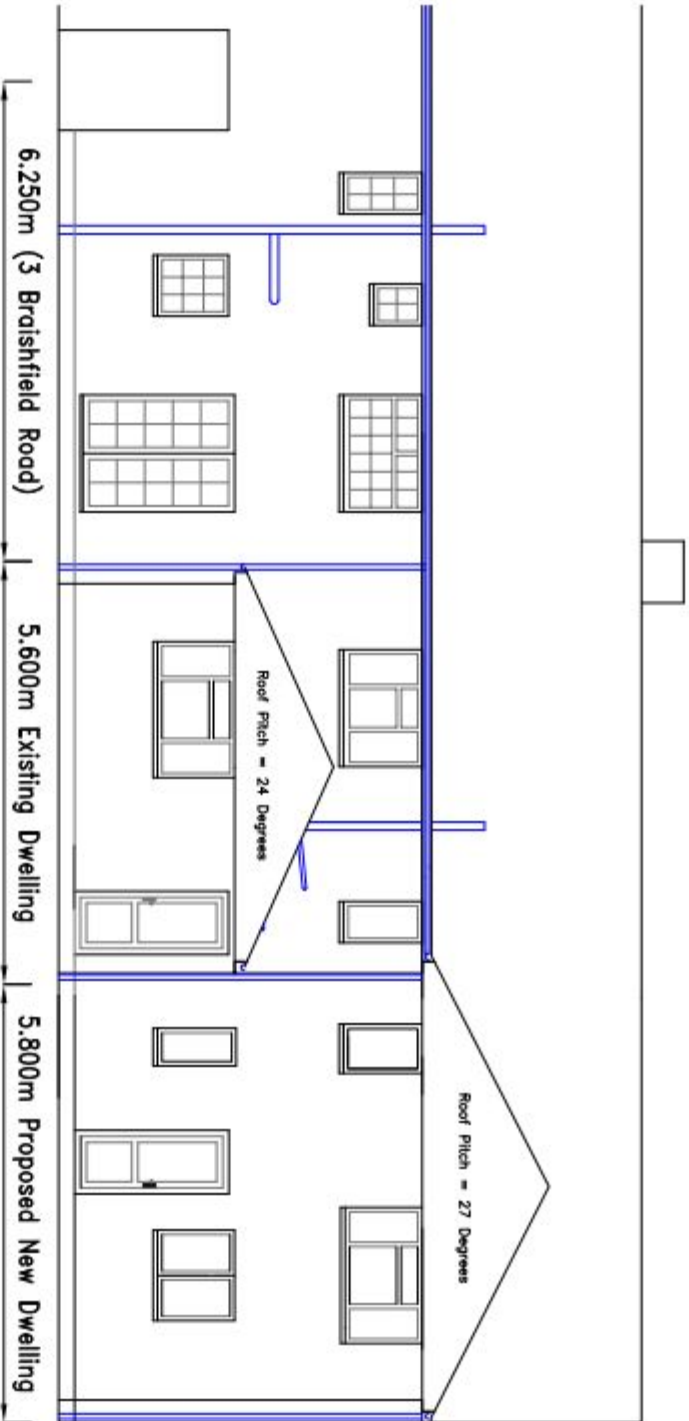

Drawing Name: Front & Rear Elevations (27 Degree Extension Pitch)		
Ref: BR02/05	Rev: A	
Scale: 1:100	Paper Size: A3	