


PERMIT

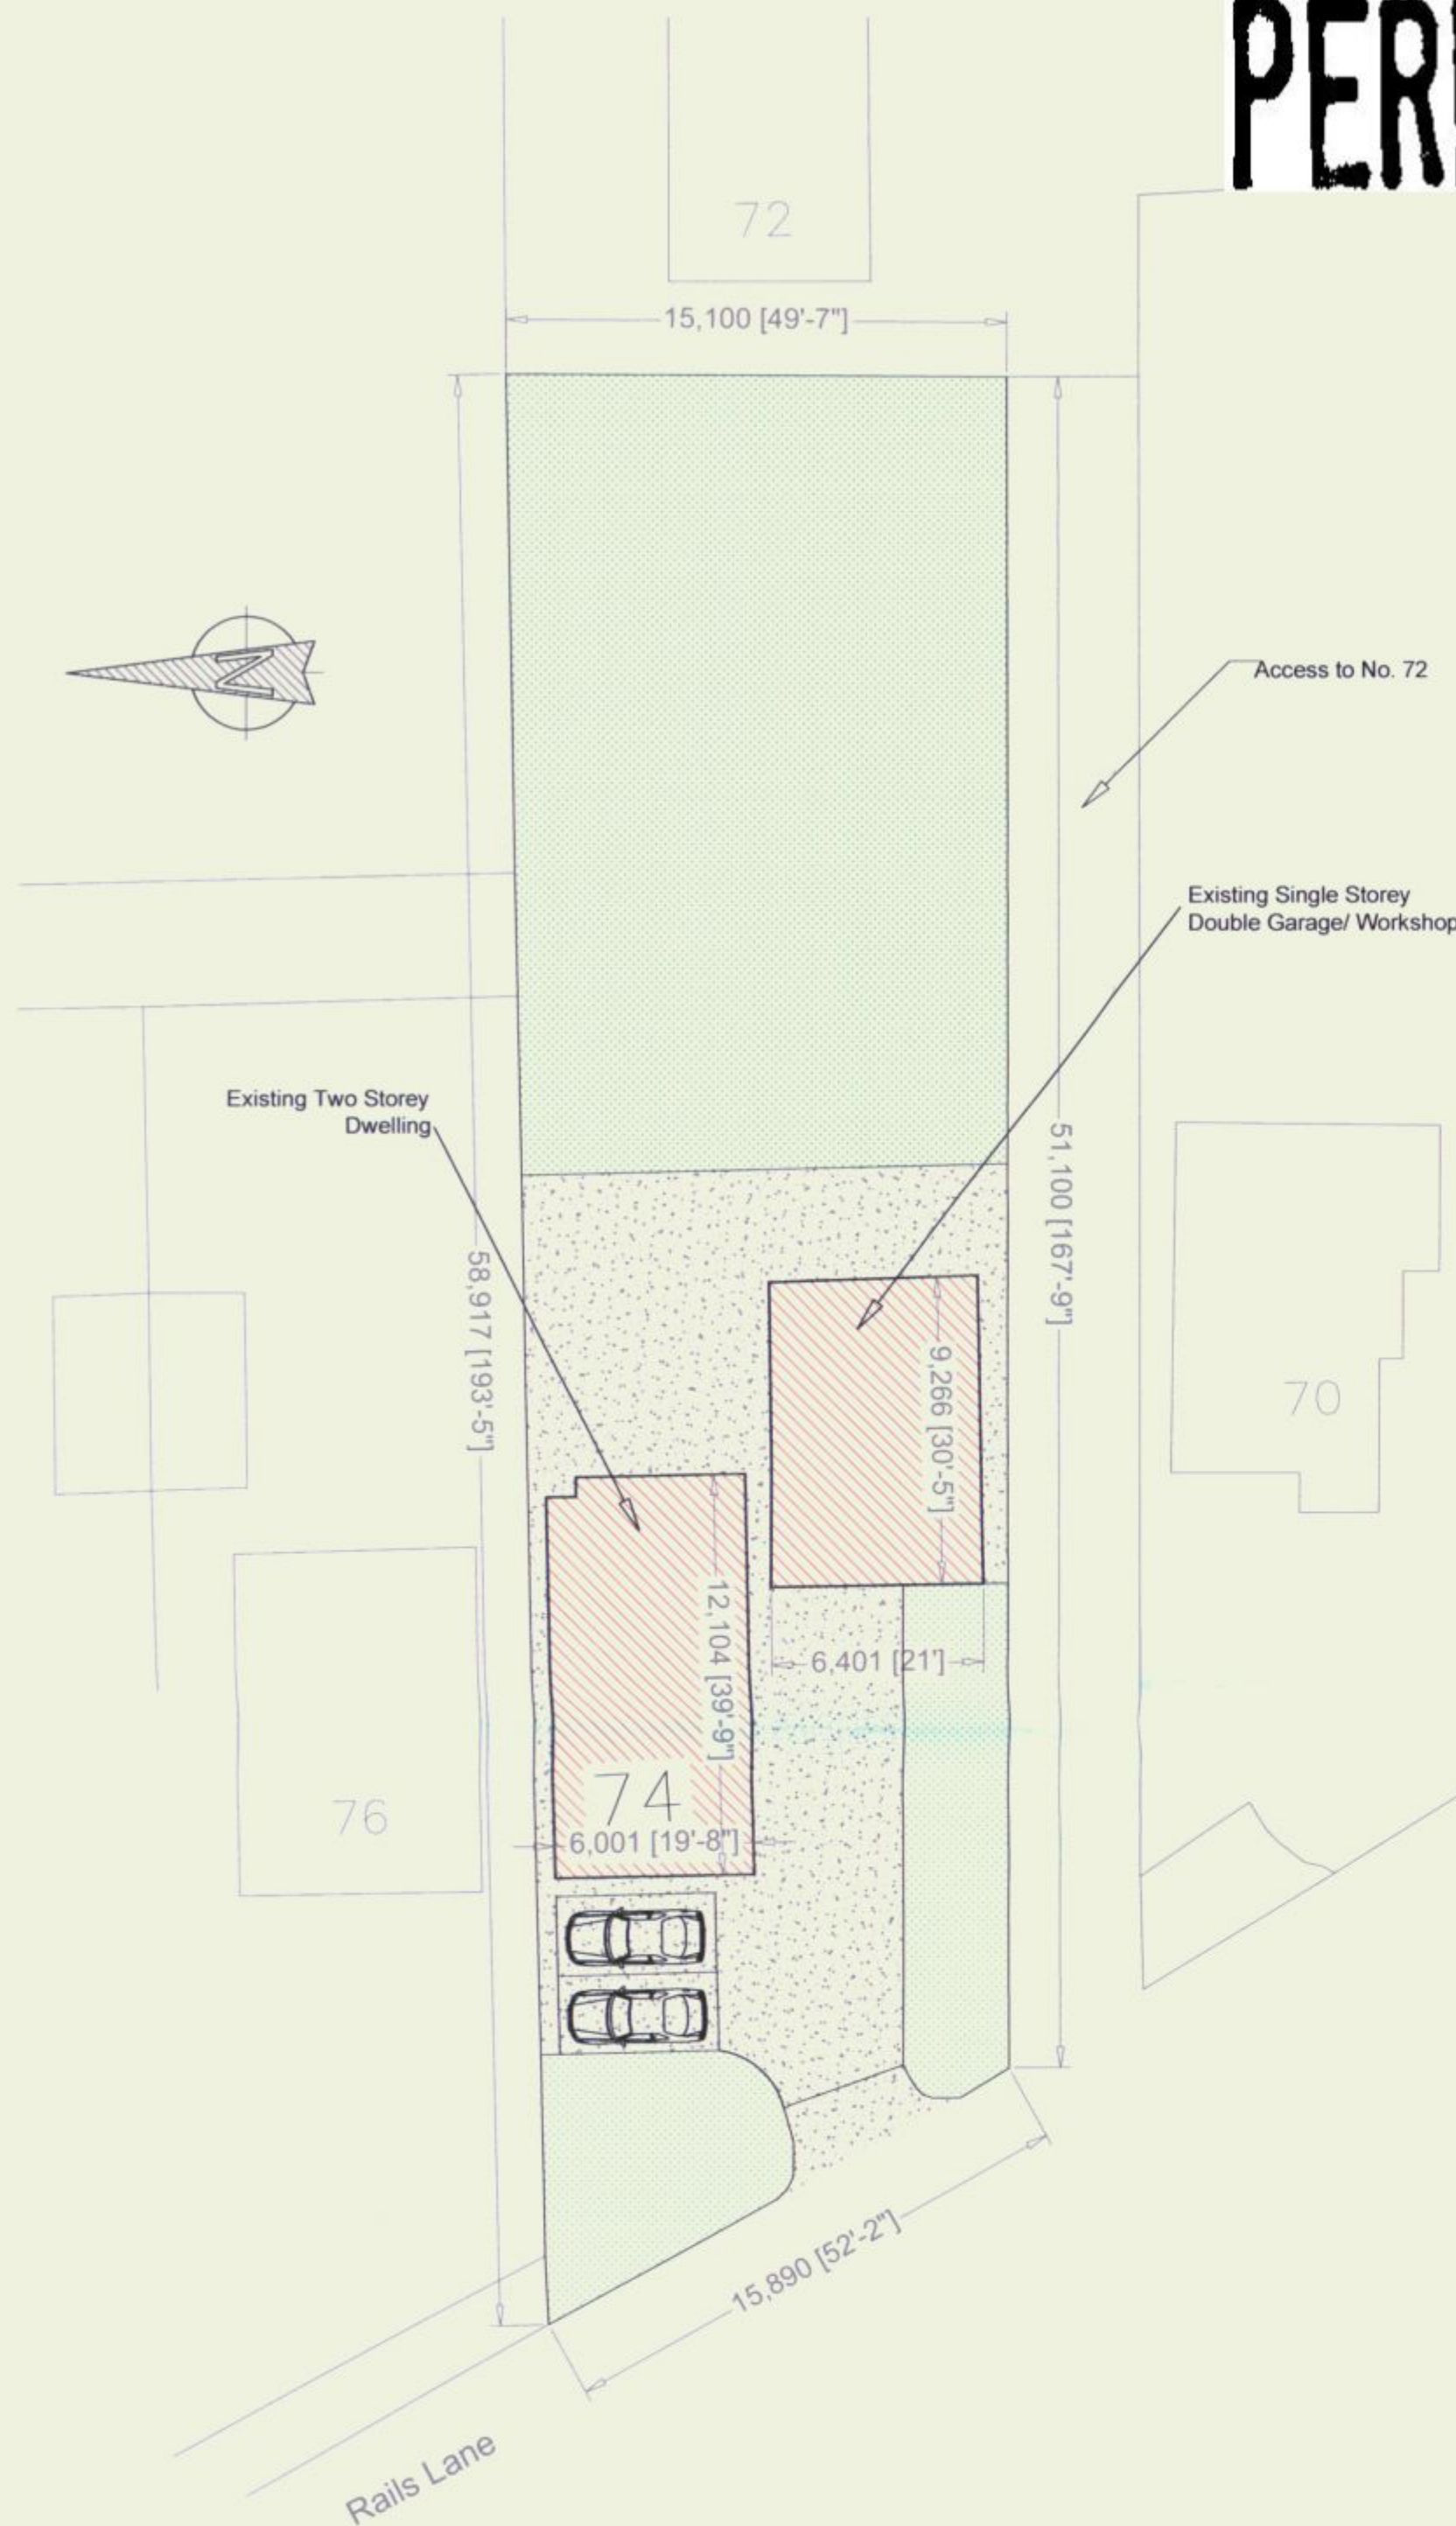


Existing Site Plan
(1:200)



Proposed Site Plan
(1:200)



Existing Site Location Plan
(1:1250)

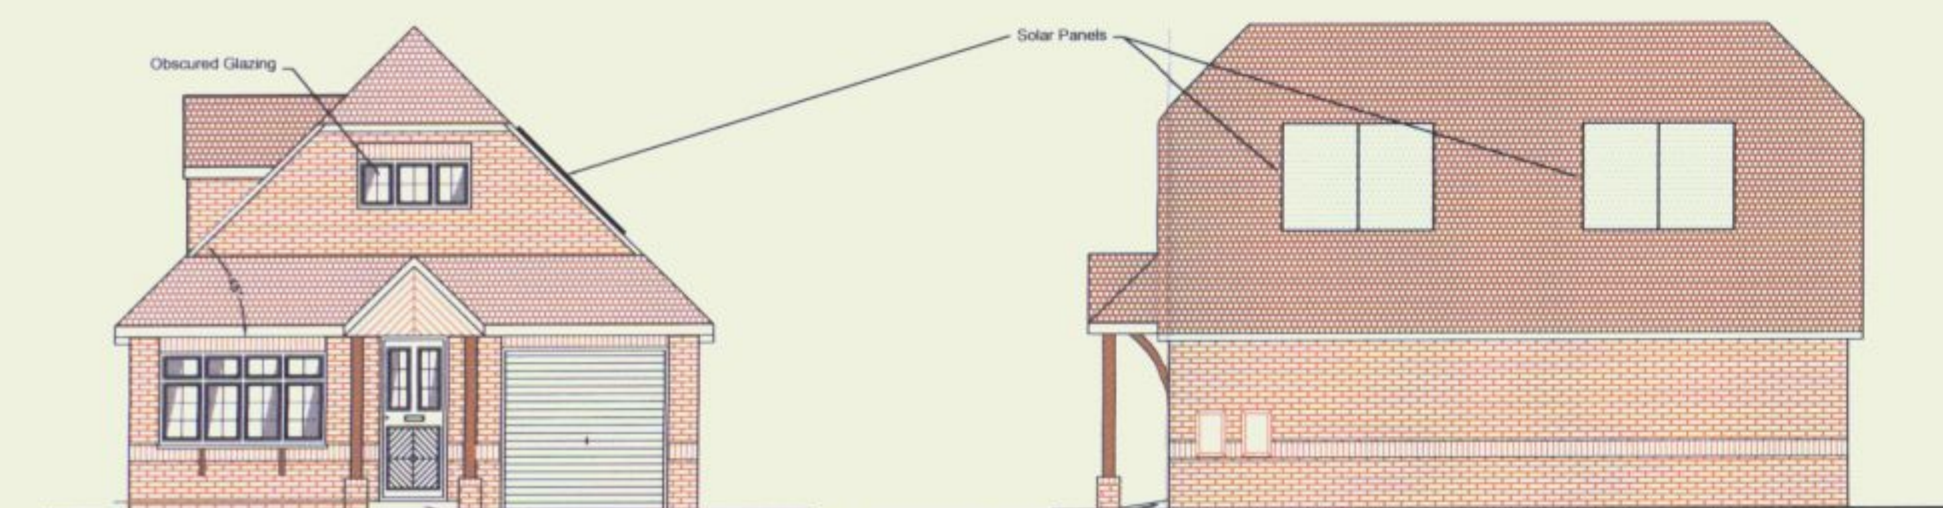

Proposed Side Elevation
(1:100)



Proposed Rear Elevation
(1:100)



Proposed Side Elevation
(1:100)

NOTES

This drawing is the property of McAndrew Martin and must not be reproduced in part or whole or used for the execution of works without their permission.

All dimensions to be checked on site prior to commencement of any construction works and McAndrew Martin notified of any discrepancy via the Supervising Officer.

Figured dimensions are to be used in preference to scaled dimensions. However for Planning purposes scaling is permitted.

No deviation from this drawing will be permitted without the express consent of McAndrew Martin via the Supervising officer.

All works are to comply with the current edition of the Building Regulations and British Standards.

Legend

Indicates existing levels.

Indicates proposed FFL levels & Ridge height.

Indicates pea shingle gravel for entrance driveway and parking area to new bungalow.

Indicates concrete as existing in main entrance and parking to 74 Rails Lane.

RECEIVED
25 MAY 2010

CLIENT
Mr & Mrs Shaw
80 Strawberry Mead
Fair Oak
Eastleigh
Hampshire
SO50 8RG

PROJECT
Proposed New Chalet Bungalow To The Rear of:-
74 Rails Lane
Hayling Island
Hampshire
PO11 9LP

DRAWING TITLE
Existing and Proposed Site Plans

DATE
18.05.2010

DRAWN BY
DD

SCALE
1:200, 1:100, 1:1250

CHECKED BY

AMENDMENTS

DATE

CHECKED BY

DRAWING NO.
101/P/095.03

REVISION
A1

McANDREW MARTIN
CHARTERED SURVEYORS

ONE LINKS HOUSE
FAIRWAY BUSINESS CENTRE
DUNNAS LANE
PORTSMOUTH
HAMPSHIRE
PO3 5HL

TEL 023 9269 7193
FAX 023 9266 4678
office@mcandrewmartin.com

RICS
Chartered Building Consultancy

WWW.MCANDREW MARTIN.COM