


PERMIT

- ① ELEVATION ENTIRELY OF LBC CHILTON BRICK.
- ③ CONCRETE BROWN TILE

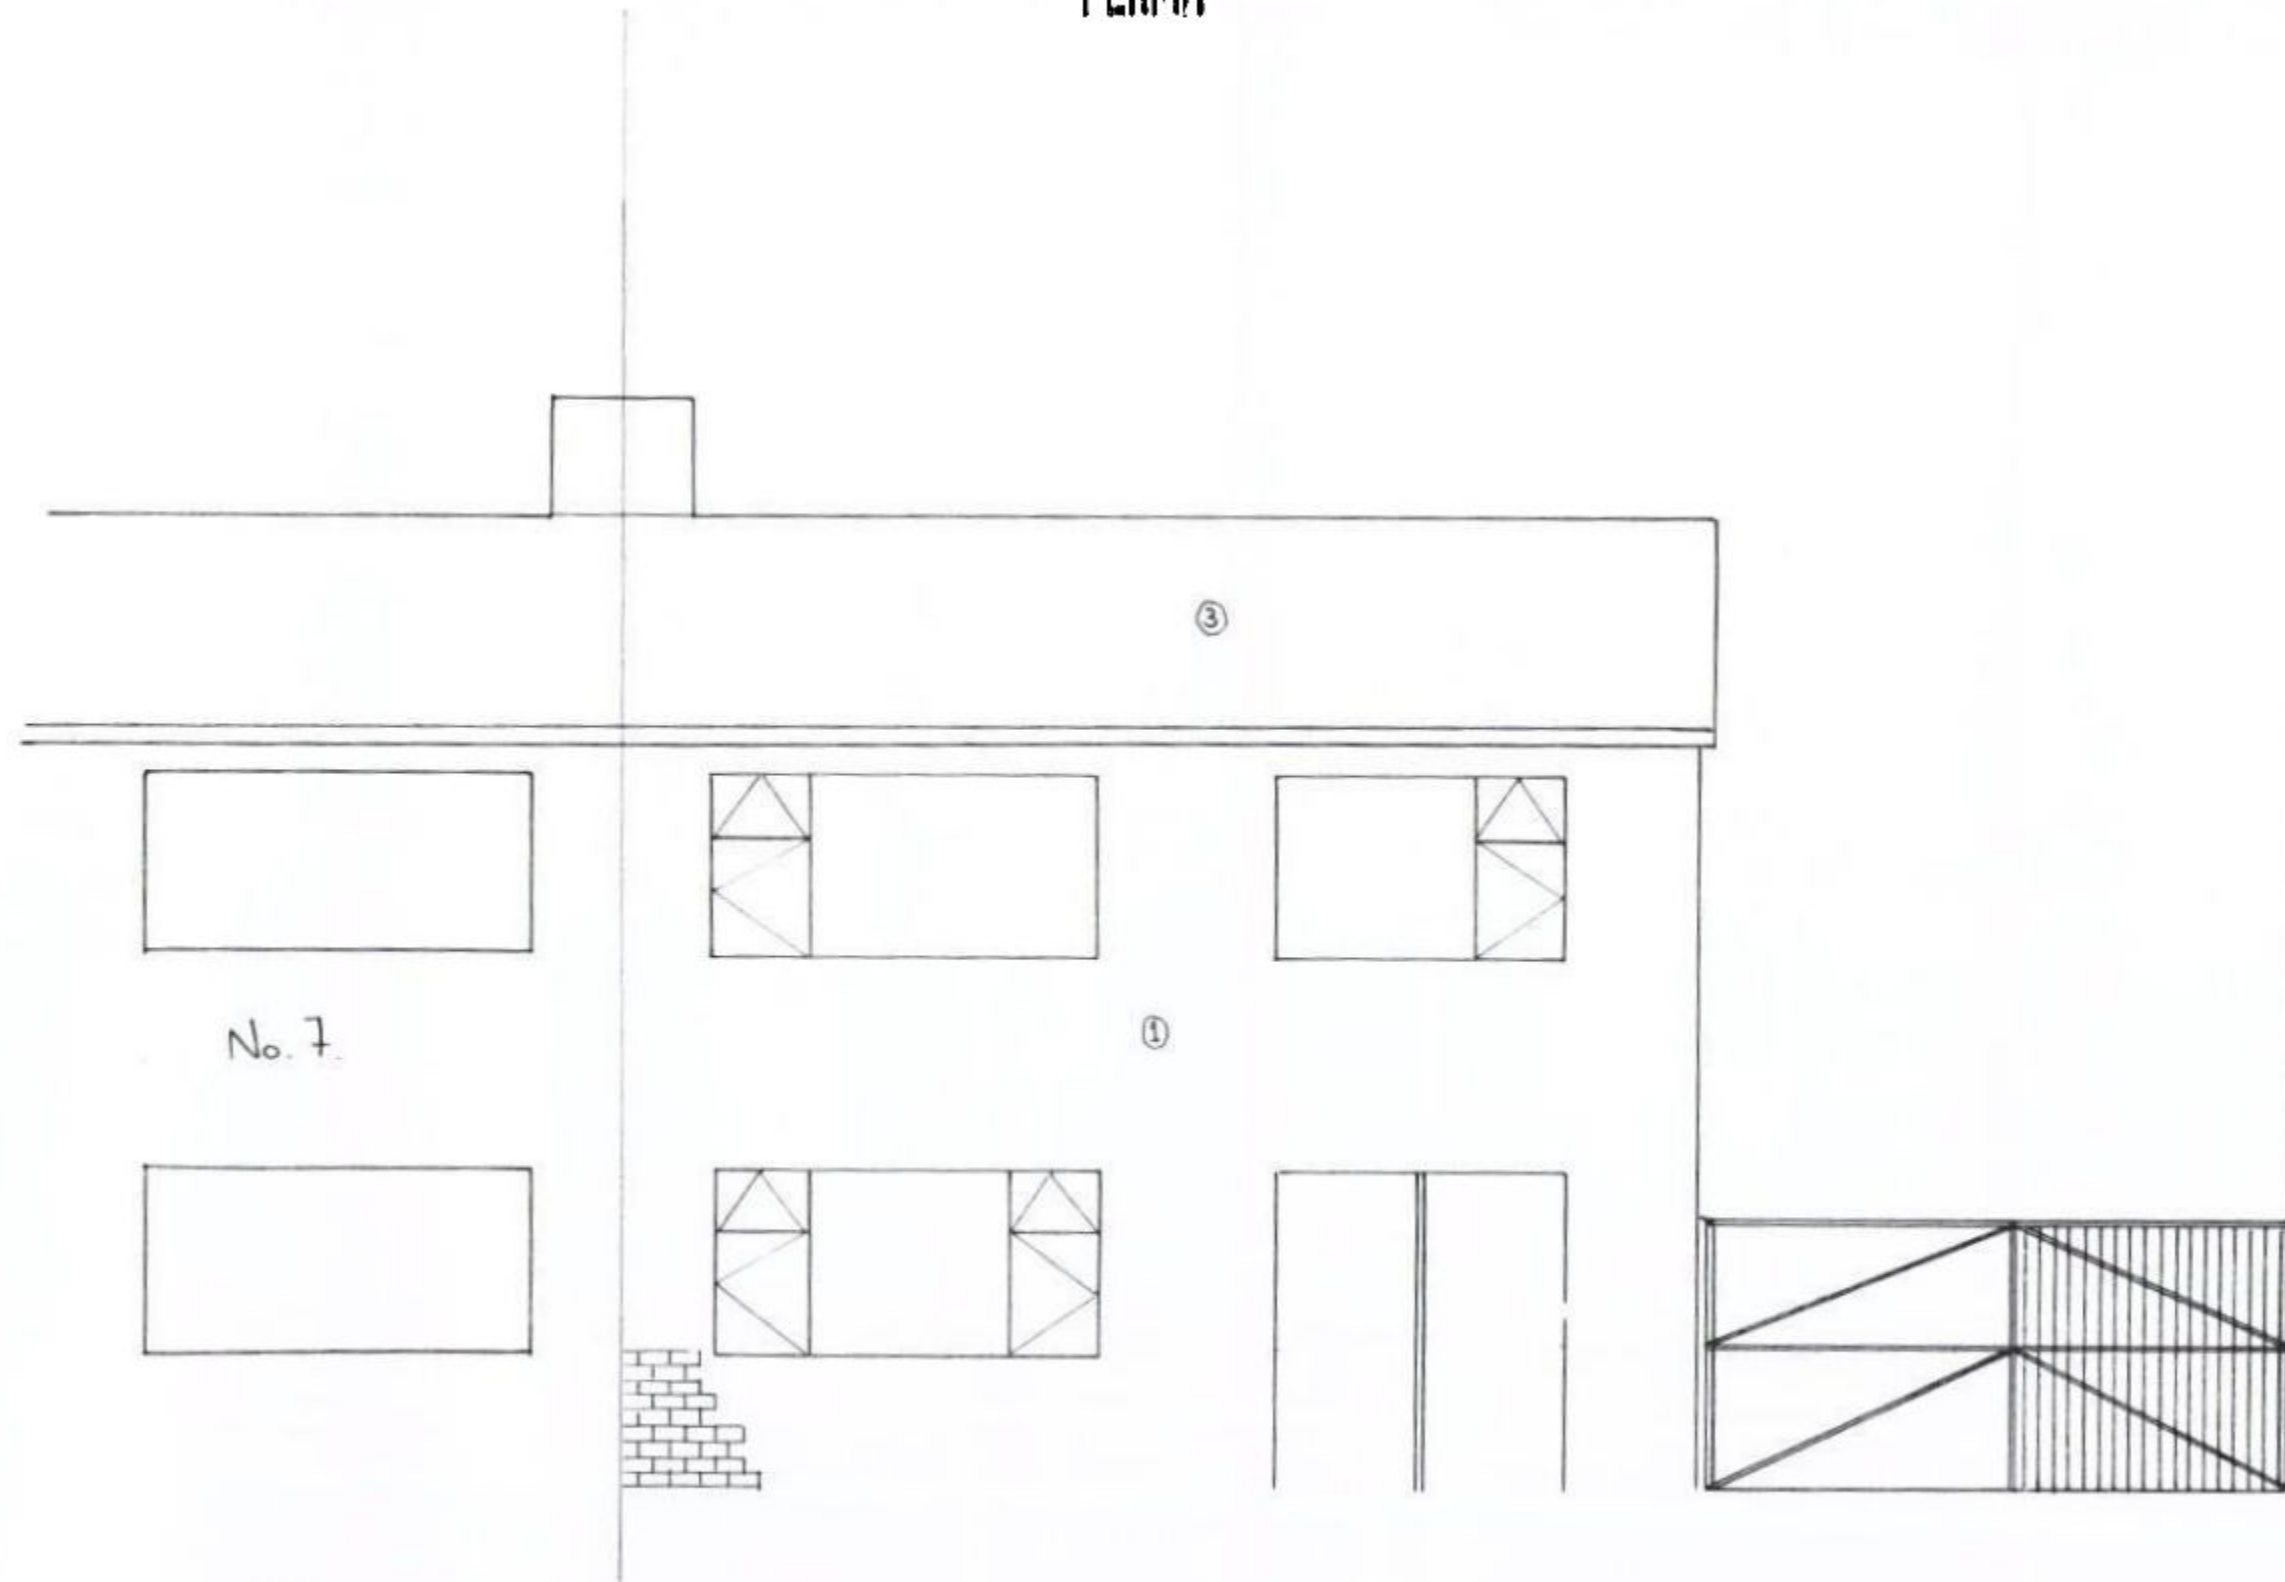

WILLIAMS BORO COUNCIL
22 AUG 2011
RECEIVED

5 VIAN ROAD, WATERLOOVILLE, HANTS.
EXISTING REAR ELEVATION

DRAWING E04
SCALE 1:50