



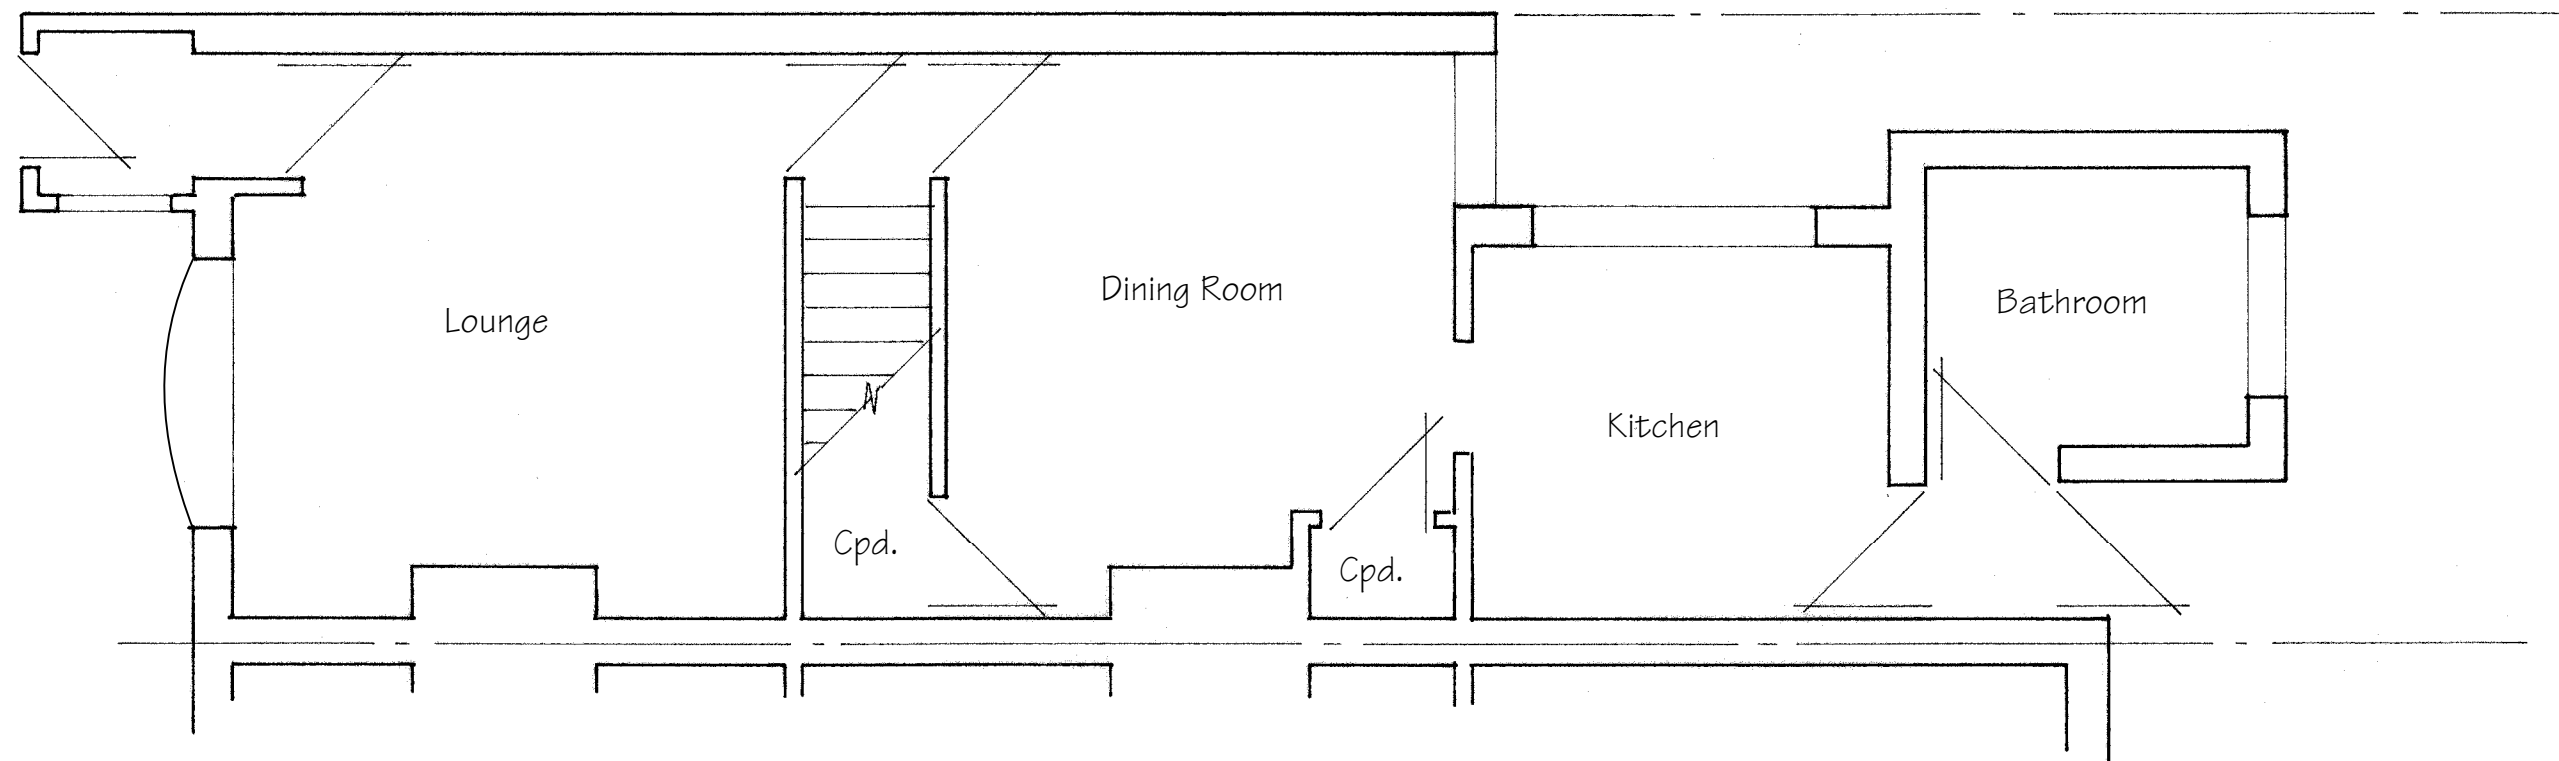

Existing Ground Floor Plan

These Plans have been prepared for the purpose of obtaining Planning Permission and/or Building Regulation Approval for the work shown thereon only and should not be used for any other purpose.

© These Plans remain the copyright of the architect and must not be copied or reproduced in any way without written permission with the exception of Local Authorities for Planning Purposes

 

Andrew R Dunks

BSc(Hons) MRICS MBEng

Chartered Surveyor and Building Engineer

Unit 1, Brambles Enterprise Centre
Waterlooville, Hants, PO7 7TH
Tel: (023) 9225 3034
e-mail: plans@dunks.freemove.co.uk


Proposed Side Extension
10 Bridgefoot Path
Emsworth

For Mr & Mrs D Cliffe


Scale - 1:50 at Page Size A3

Date - November 2011

Drawing No. 3583/1

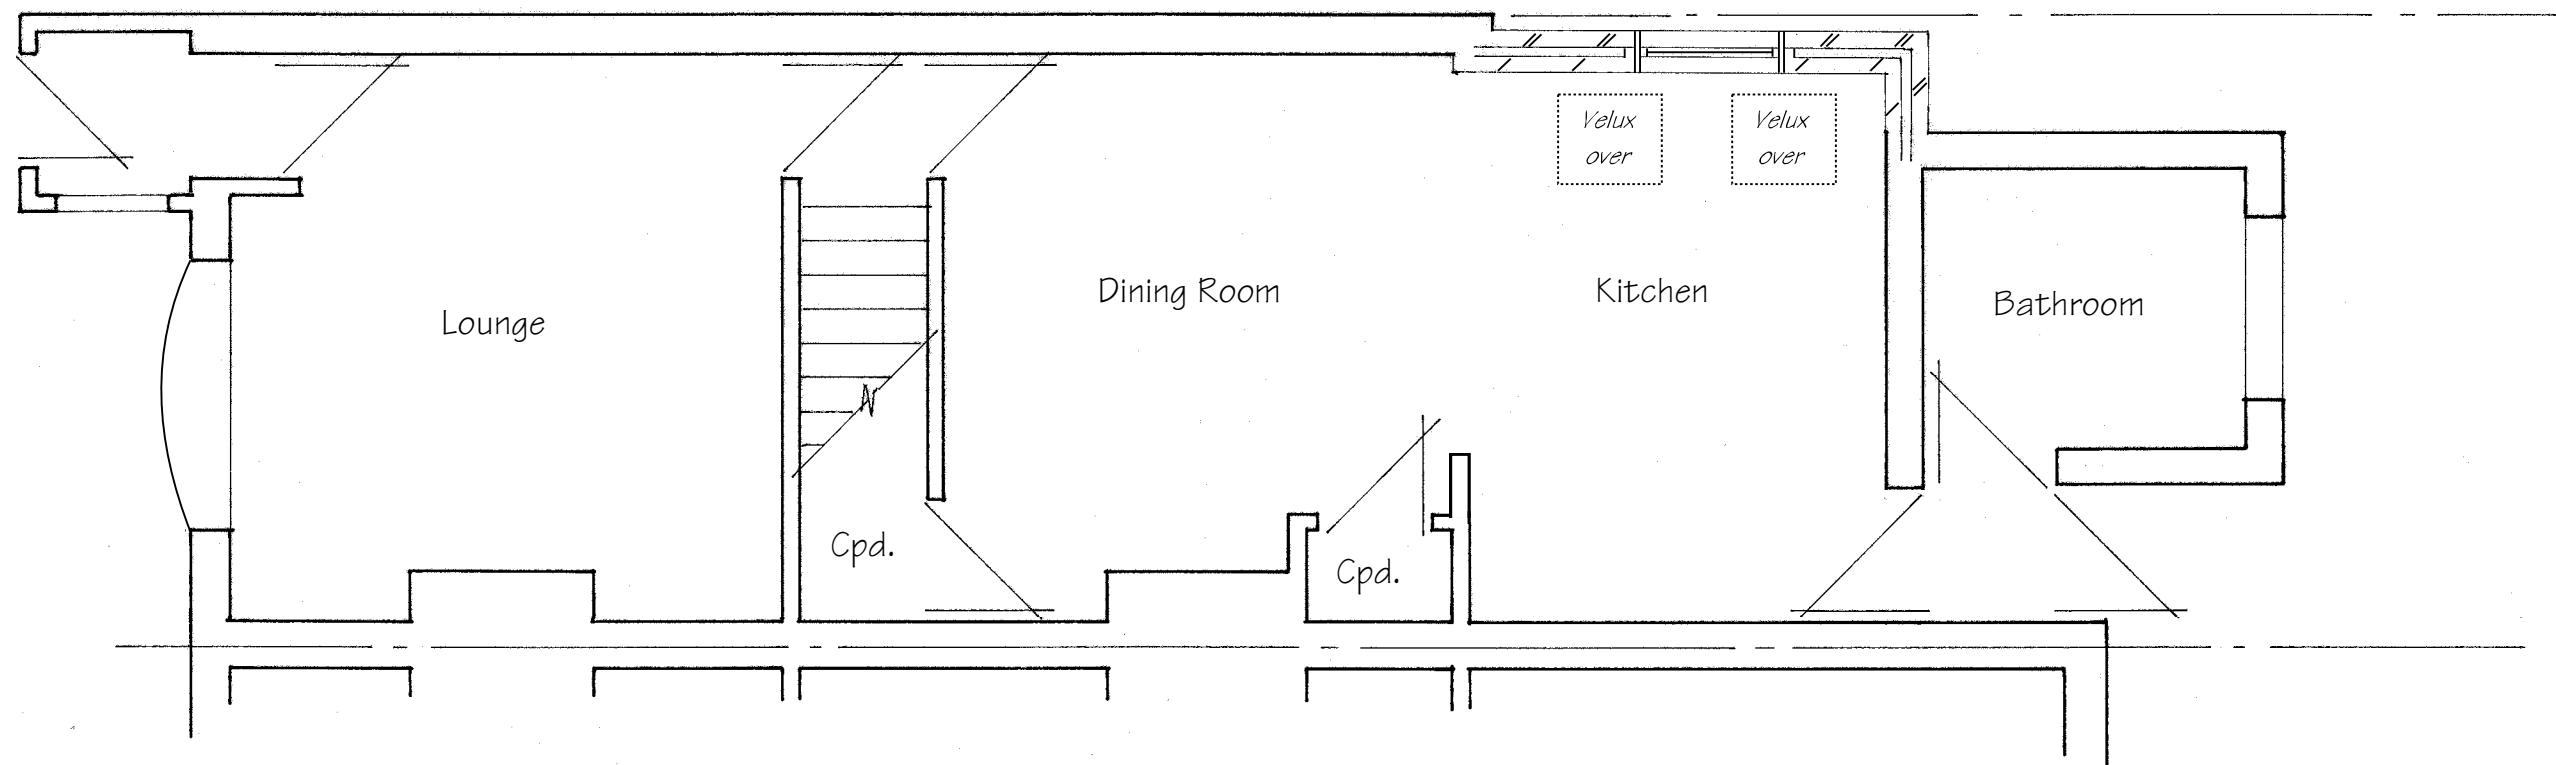

Proposed Ground Floor Plan

 

These Plans have been prepared for the purpose of obtaining Planning Permission and/or Building Regulation Approval for the work shown thereon only and should not be used for any other purpose.

© These Plans remain the copyright of the architect and must not be copied or reproduced in any way without written permission with the exception of Local Authorities for Planning Purposes



Andrew R Dunks

BSc(Hons) MRICS MBEng

Chartered Surveyor and Building Engineer

Unit 1, Brambles Enterprise Centre
Waterlooville, Hants, PO7 7TH
Tel: (023) 9225 3034
e-mail: plans@dunks.freemove.co.uk


Proposed Side Extension
10 Bridgefoot Path
Emsworth

For Mr & Mrs D Cliffe

Scale - 1:50 at Page Size A3

Date - November 2011


Drawing No. 3583/2 - Rev A

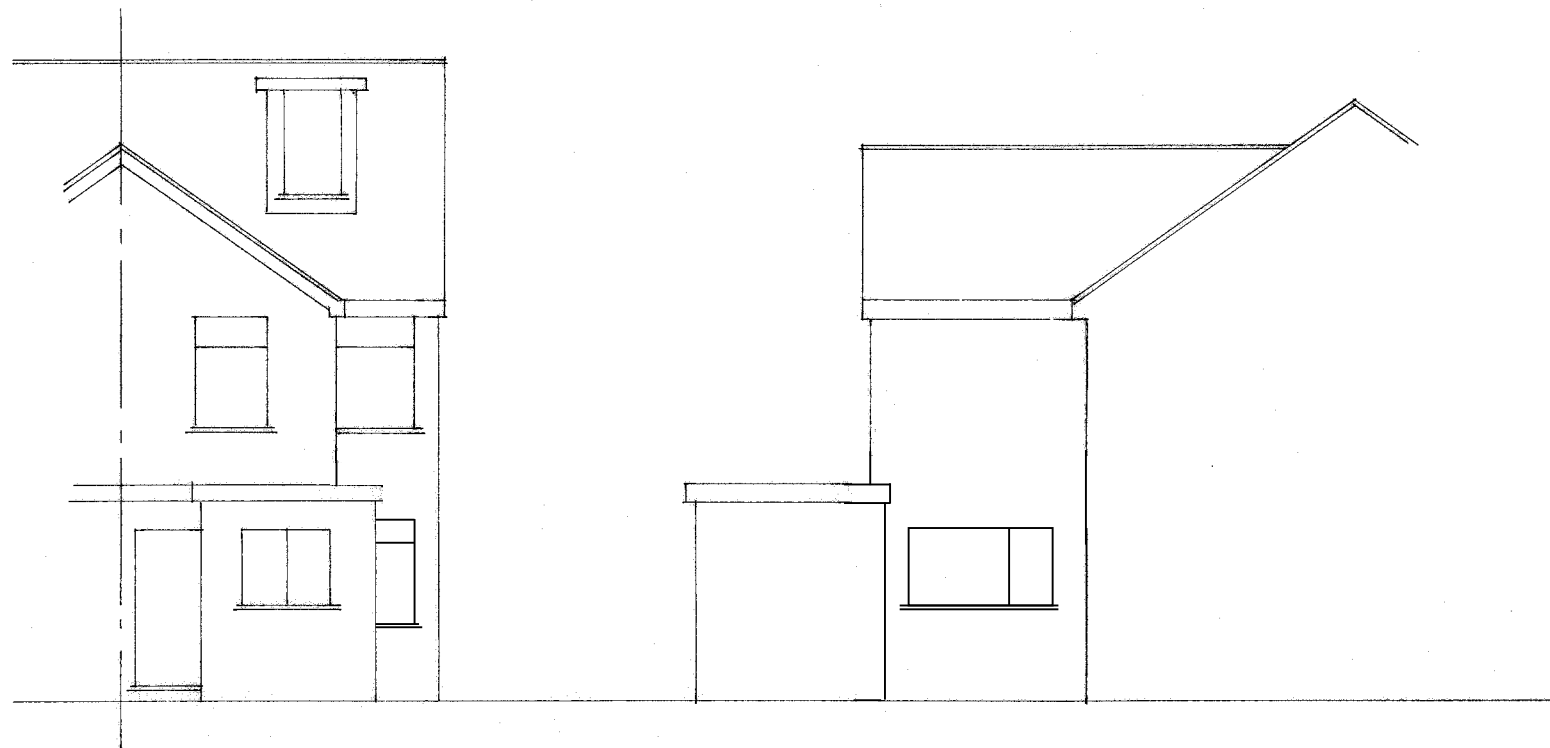

Existing Rear Elevation


Existing Side Elevation

1 0 1 2 3 4
Metres @ 1:100 Scale

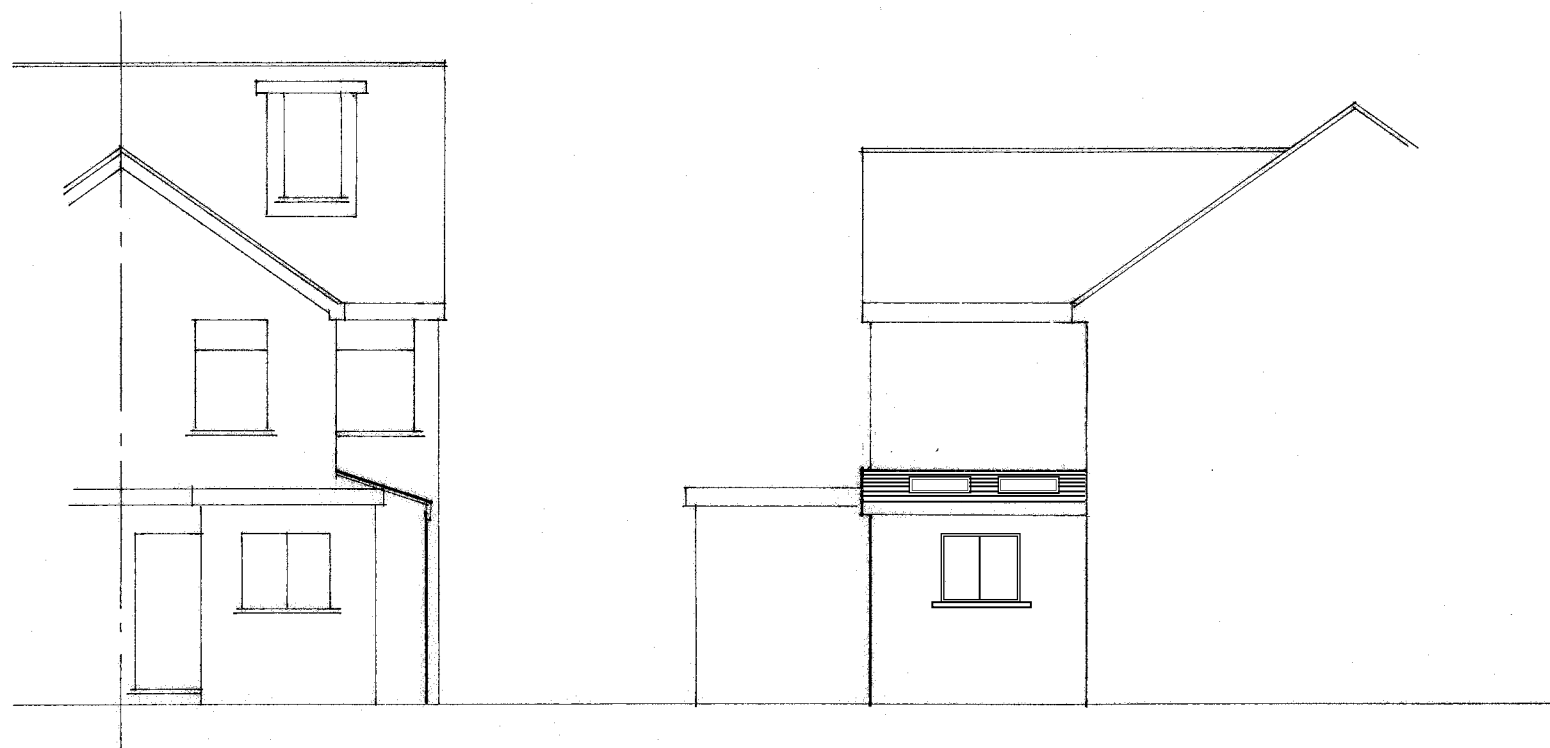

Proposed Rear Elevation

Proposed Side Elevation

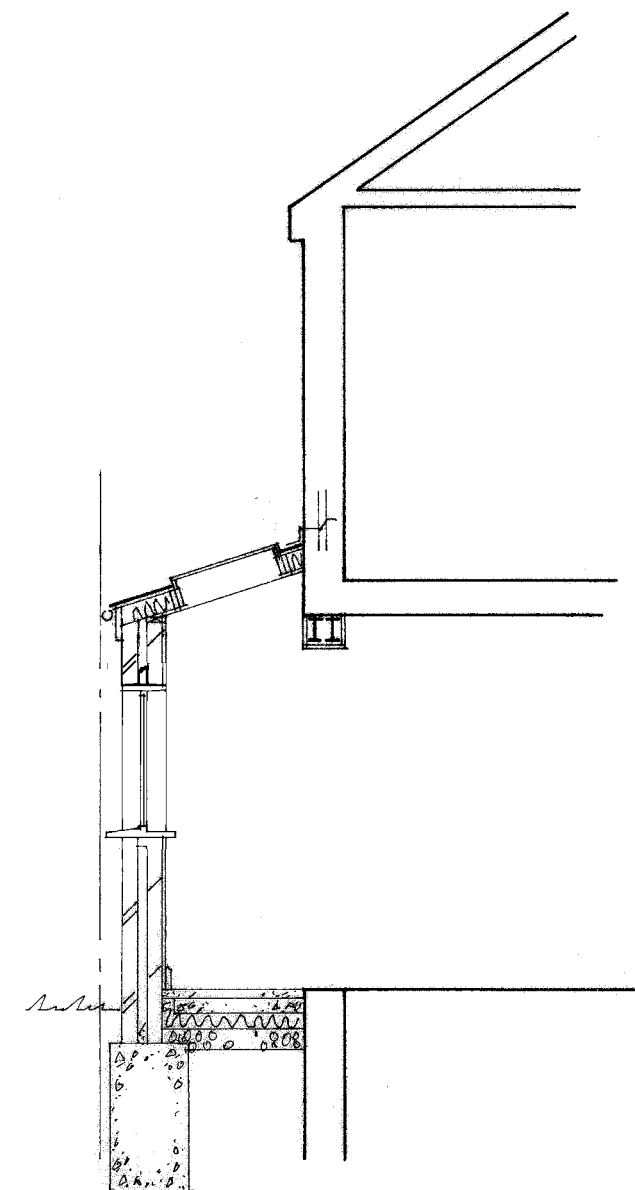

Cross-Section

1 0 1 2 3 4
Metres @ 1:50 Scale



Andrew R Dunks

BSc(Hons) MRICS MBEng

Chartered Surveyor and Building Engineer

Unit 1, Brambles Enterprise Centre
Waterlooville, Hants, PO7 7TH

Tel: (023) 9225 3034
e-mail: plans@dunks.freemove.co.uk

These Plans have been prepared for the purpose of obtaining Planning Permission and/or Building Regulation Approval for the work shown thereon only and should not be used for any other purpose.

© These Plans remain the copyright of the architect and must not be copied or reproduced in any way without written permission with the exception of Local Authorities for Planning Purposes

Proposed Side Extension
10 Bridgefoot Path
Emsworth
For Mr & Mrs D Cliffe
Scale - 1:50, 1:100 at Page Size A3
Date - November 2011

Drawing No. 3583/3 - Rev C