

REFUSE

NOTES


This drawing is the property of the McAndrew Martin Partnership and must not be reproduced in part or whole or used for the execution of works without their permission.

All dimensions to be checked on site prior to commencement of any construction works and the McAndrew Martin Partnership notified of any discrepancy via the Supervising Officer.

Figured dimensions are to be used in preference to scaled dimensions

No deviation from this drawing will be permitted without the express consent of the McAndrew Martin Partnership via the Supervising officer.

All works are to comply with the current edition of the Building Regulations.

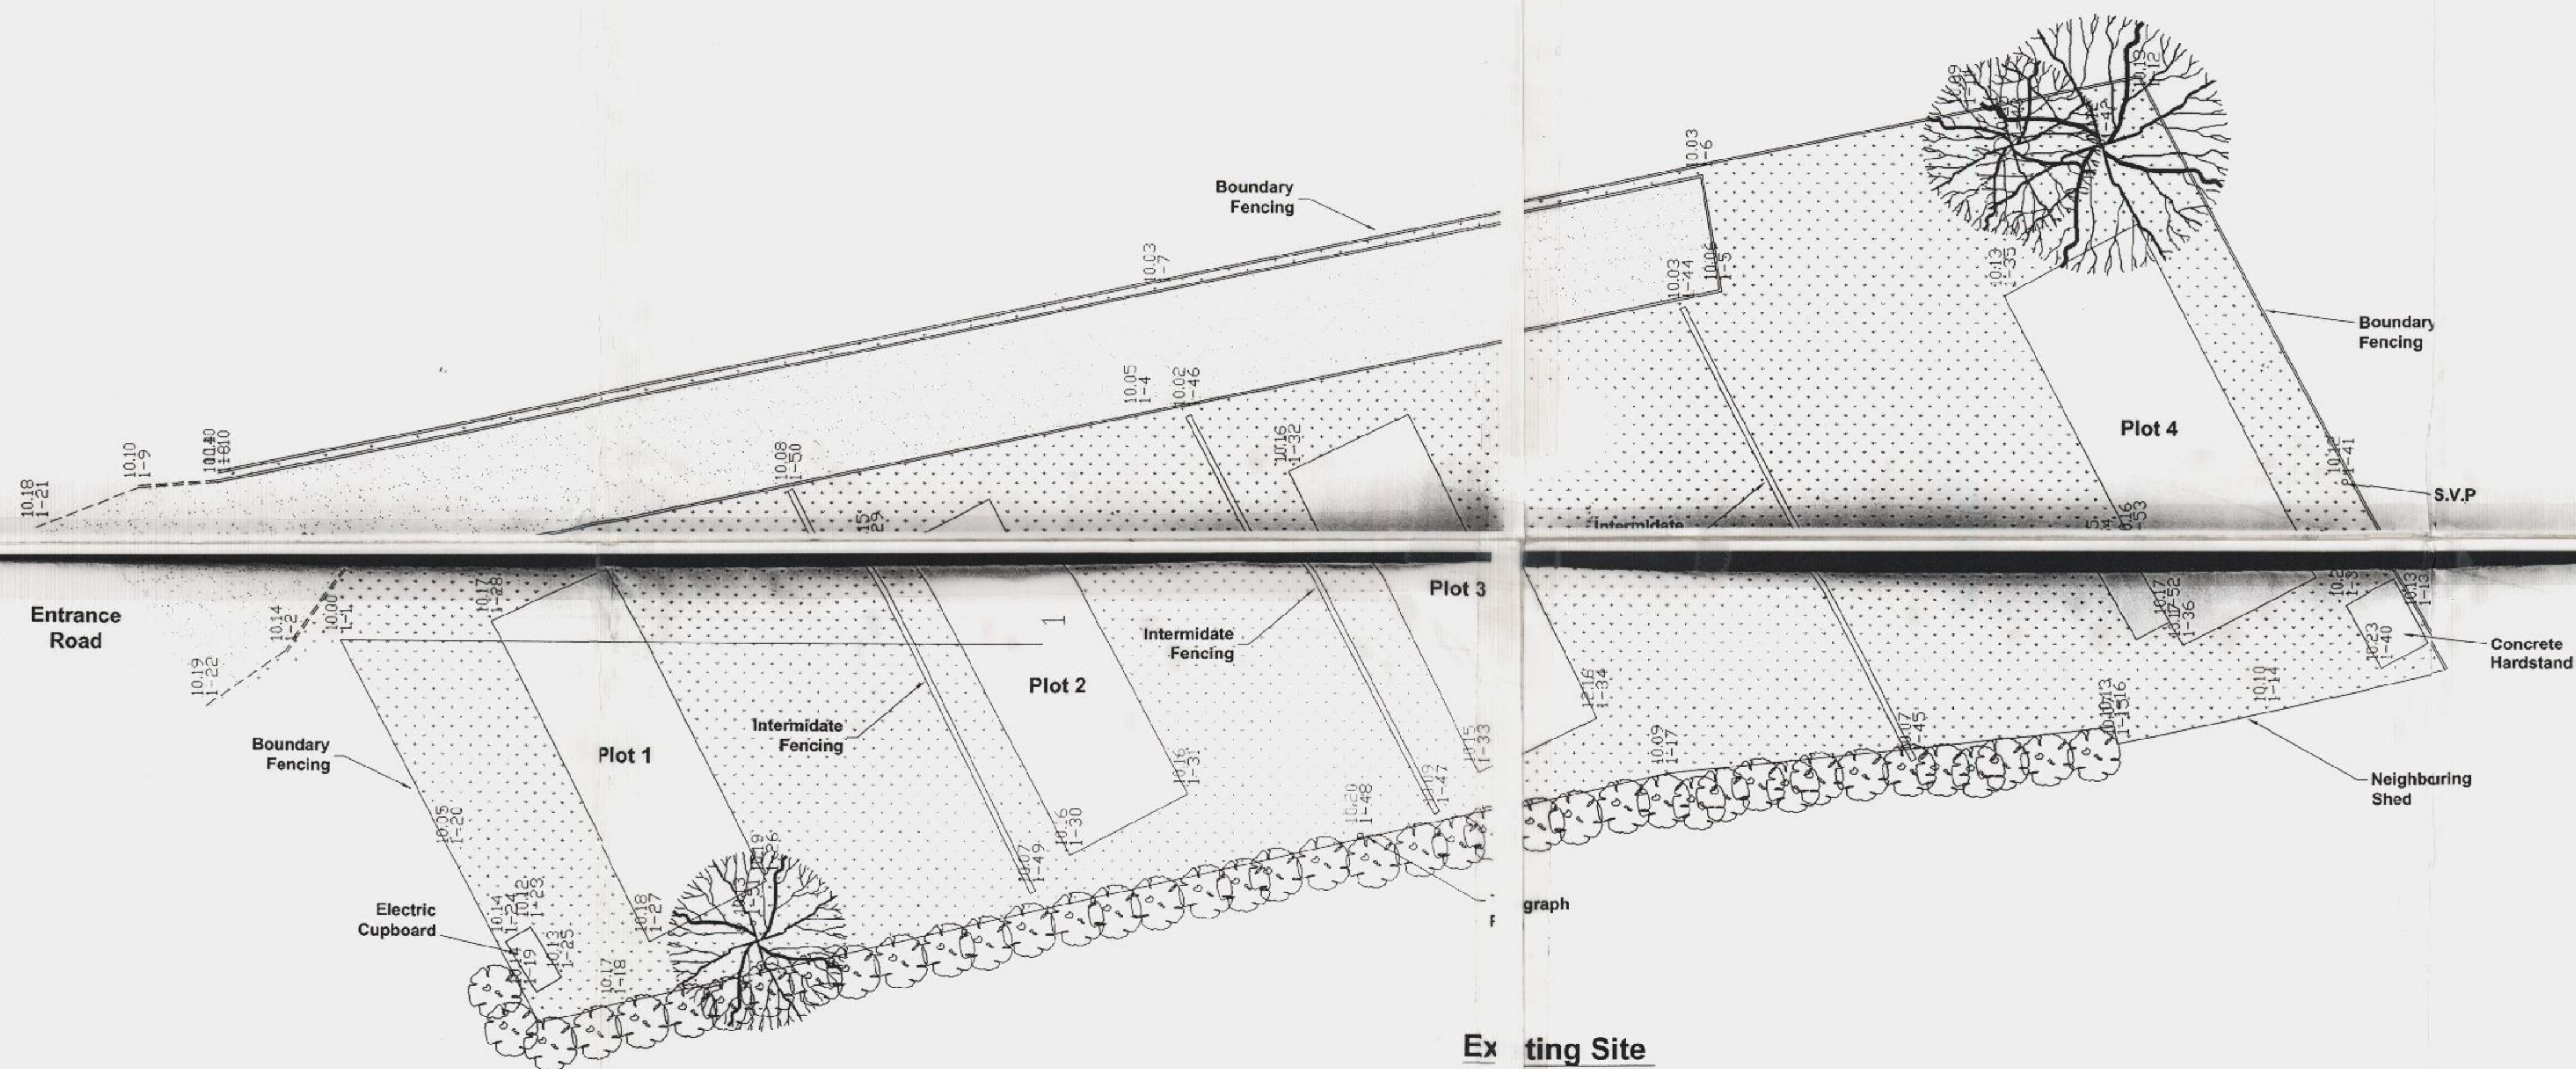

Existing Site Plan

CLIENT P. Hickman Esq Hugh Hickman & Son 8 Elm Grove Hayling Island Portsmouth Hants PO11 9EH		
PROJECT Caravan Site At 38 Haven Road Hayling Island Portsmouth Hants PO11 9RY		
DRAWING TITLE Site Plan		
DRAWN BY L.S.	CHECKED BY	DATE 10/02/11
SCALE 1:50		
AMENDMENTS	DATE	CHECKED BY
DRAWING No. 032/P/018/01		REVISION A1
 THE McANDREW MARTIN PARTNERSHIP www.mcandrewmartin.fsnet.co.uk		
PORTSMOUTH TRAFALGAR HOUSE 100-102 ROSS ROAD PORTSMOUTH TEL 023 9221 0340 FAX 023 9221 0380	 SOUTHAMPTON TEL 01489 894348 CHICHESTER TEL 01243 536692 ISLE OF WIGHT TEL 01983 282246 MCANDREW_MARTIN@COMPUSERVE.COM	

HAVANT BOROUGH
COUNCIL
29 MAR 2011

RECEIVED

CHARTERED SURVEYORS