


VALID APPLICATION

24 DEC 2010

DIRECTOR OF ENVIRONMENT
HAMPSHIRE COUNTY COUNCIL




1 North Elevation

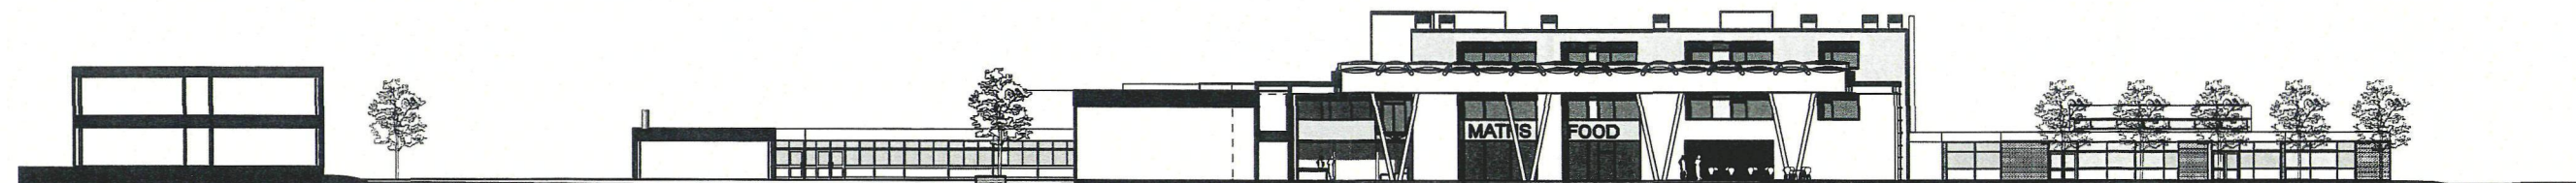


2 Long Section North Elevation



3 Long Section South Elevation

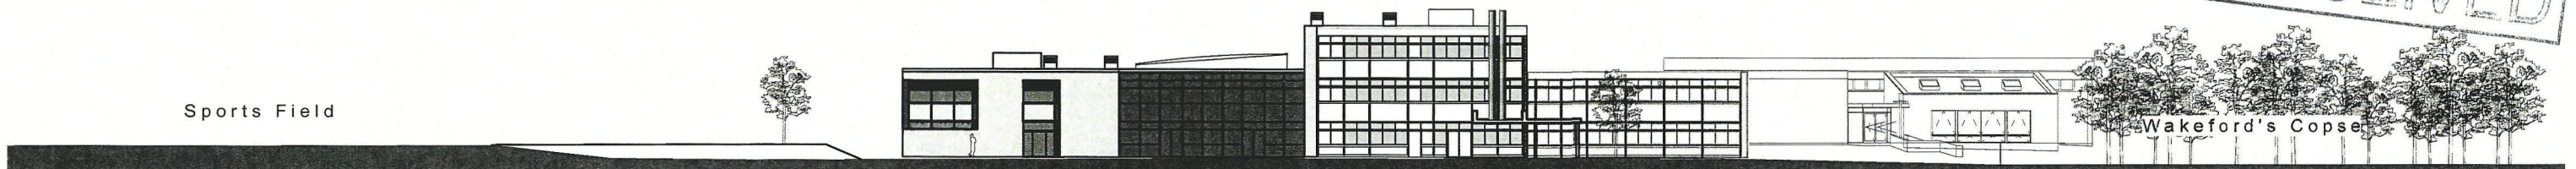

4 West Elevation

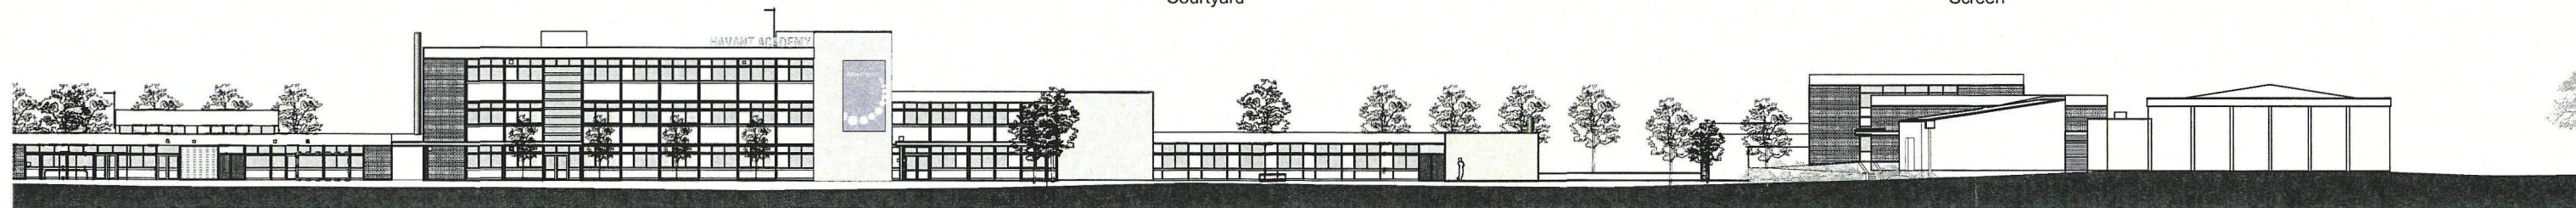

5 South Elevation

HAVANT BOROUGH
COUNCIL
14 JAN 2011
RECEIVED



Property, Business and Regulatory Services,
Three Minsters House,
76 High Street, Winchester SO23 8UL.
tel: (01962) 847801

Notes	
1	This drawing is © copyright Hampshire County Council 2009. No unauthorised reproduction permitted. All rights reserved.
2	No dimensions are to be scaled from this drawing
3	This map is reproduced from Ordnance Survey material with the permission of Ordnance Survey on behalf of the controller of Her Majesty's Stationery Office © Crown Copyright. Unauthorised reproduction infringes Crown Copyright and may lead to prosecution or civil proceedings. (100019180), (2009)

rev	description	date	by

Planning

PROJECT			SHEET CONTENTS	
Havant Academy Wakeford Way, West Leigh			Proposed Elevations	
SCALE 1:500 @ A3	DATE Sept 2010	DRAWN. ARCTRU	DRAWING No. P9076-310	REVISION -
			FILE REF. P9076-310	