


PERMIT

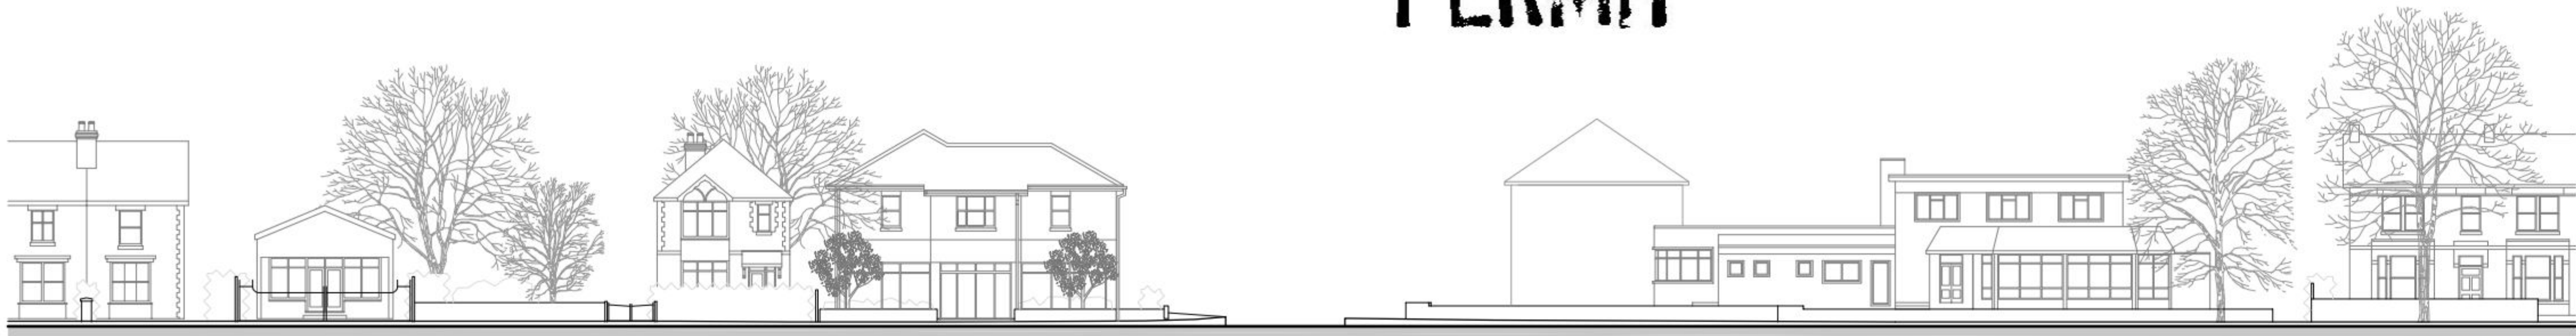


PROPOSED EAST CONTEXT ELEVATION (LONDON ROAD)




PROPOSED EAST ELEVATION (LONDON ROAD)



PROPOSED NORTH ELEVATION (ROWLANDS AVENUE)

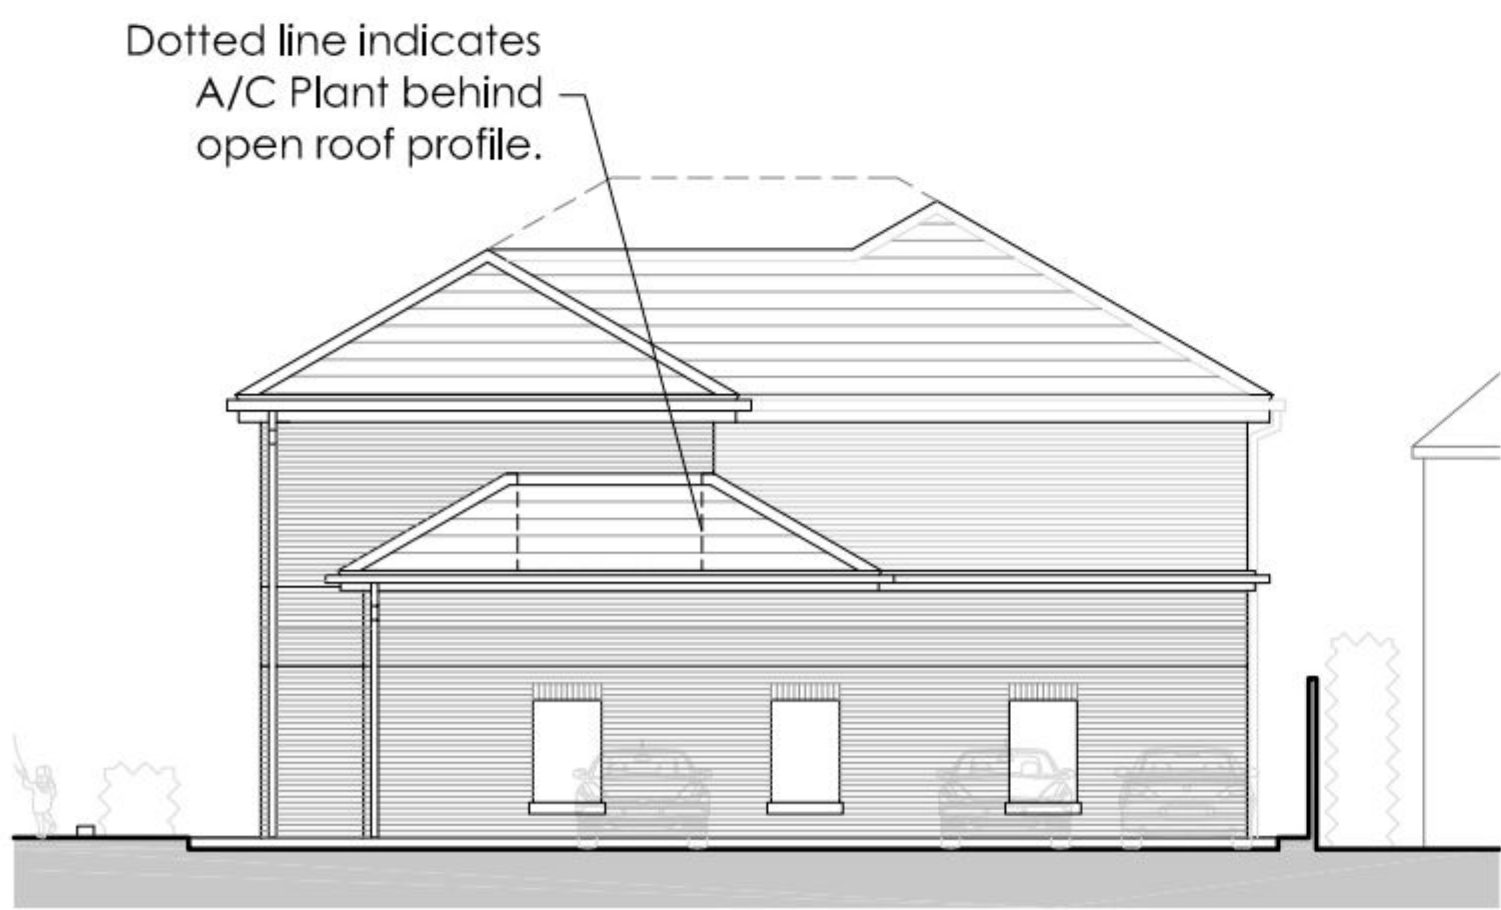


PROPOSED WEST ELEVATION

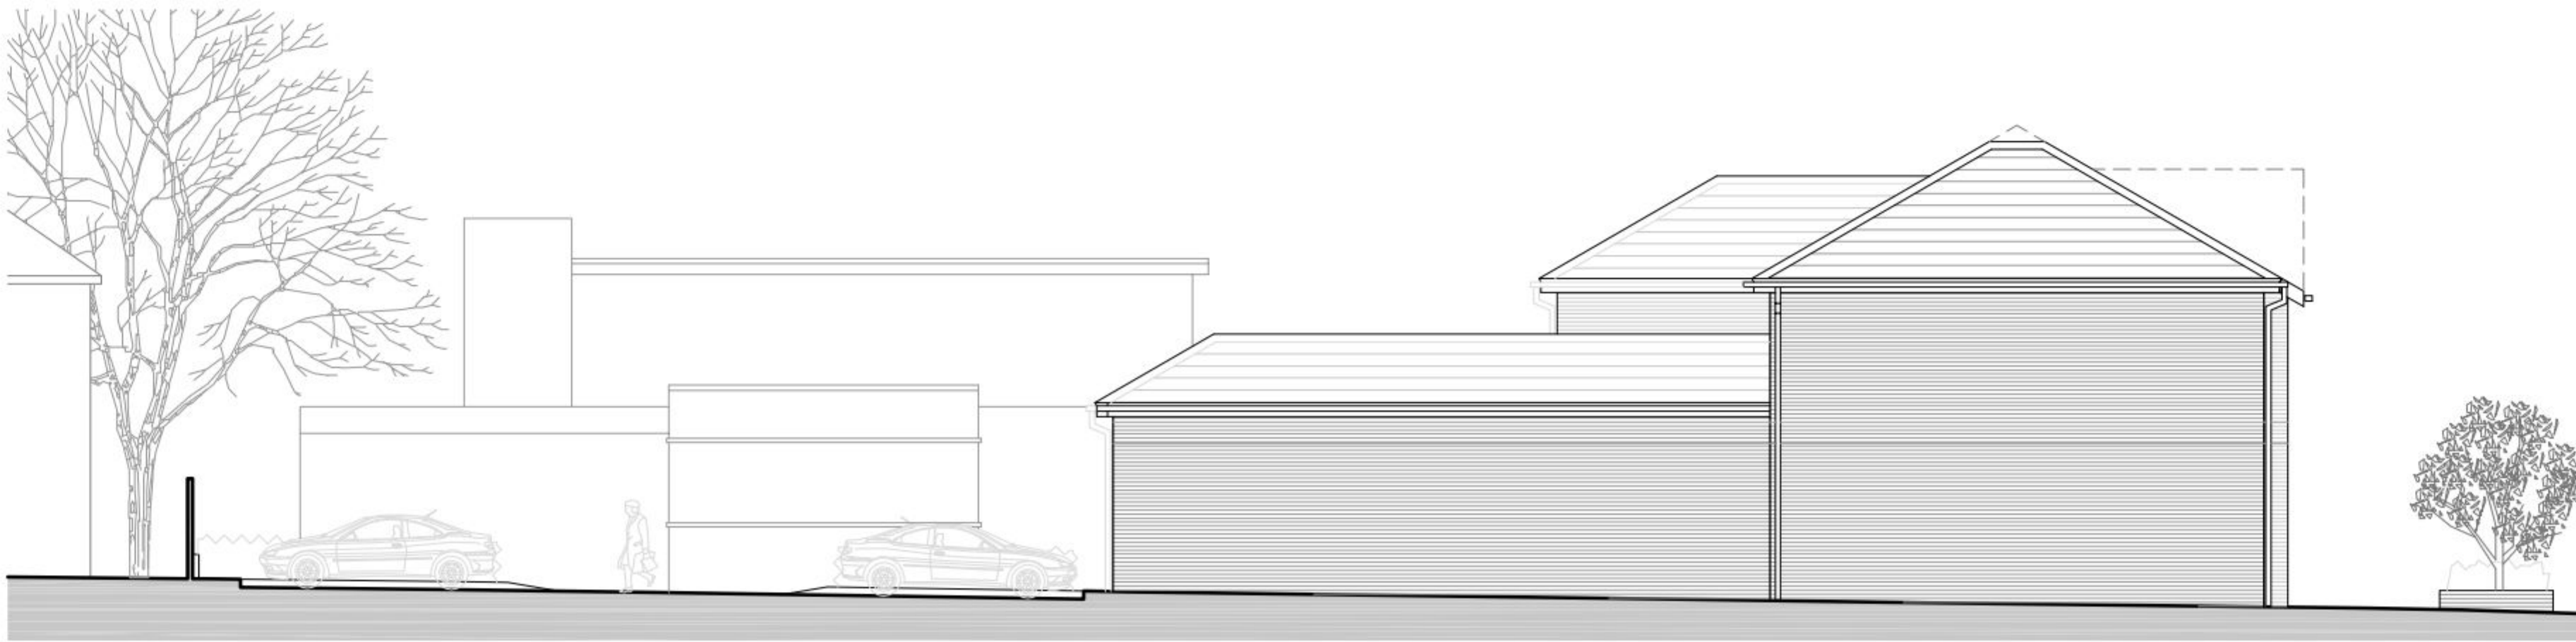

PROPOSED SOUTH ELEVATION

PROPOSED A1 FOOD RETAIL DEVELOPMENT 179 LONDON ROAD

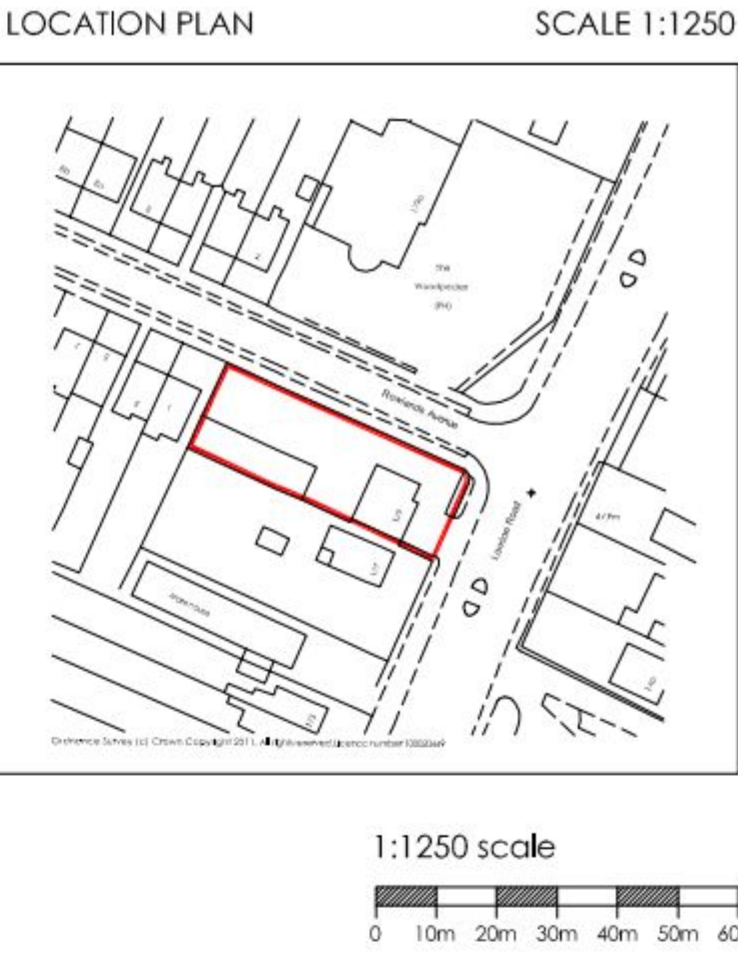

NOTES

OS LICENSE No. 100020449

GENERAL NOTES:

1. THIS DRAWING IS TO BE READ IN CONJUNCTION WITH THE OTHER RELEVANT CONSULTANTS DRAWINGS.

2. ALL FINISHES ARE TO CONFORM TO THE CURRENT BUILDING REGULATIONS.

3. REFER TO A SEPARATE DOCUMENT FOR THE DESIGNERS RISK ASSESSMENT.

4. ALL WORKS OR MATERIALS INDICATED ON THIS DRAWING ARE TO BE TO THE LATEST RELEVANT BRITISH STANDARDS AND CARRIED OUT IN ACCORDANCE WITH THE BRITISH STANDARDS CODES OF PRACTICE OR RECOGNIZED INSTITUTE OR TRADE ASSOCIATION RECOMMENDATIONS AND PUBLICATIONS.

P7	19.12.11	Alterations to roof in response to L.A. comments	JCB
P6	21.11.11	ALTERATION TO MAIN ENTRANCE & CABLE FEATURE	JCB
P5	30.9.11	ROAD NAMES ADDED TO OSMAP	JCB
P4	8.9.11	PLANNING APPLICATION	JCB
P3	5.9.11	UPDATED IN ACCORDANCE WITH CLIENT COMMENTS	TH
P2	18.8.11	SURVEYORS INFORMATION ADDED.	TH
P1	22.6.11	INFORMATION ONLY	JCB

Revision	Date	Description	Drawn	Checkd
----------	------	-------------	-------	--------

Brankesmere House
Queens Crescent, Southsea
Portsmouth PO5 3HT
Hampshire England
Tel: (023) 927 55 333
Fax: (023) 927 55 222
E-Mail: admin@plcarchitects.com
Web: www.plcarchitects.com

PLC ARCHITECTS

Client: 179 London Road Ltd

Project: Proposed A1 Food Retail Unit
179 London Road
Waterlooville

Drawing Title: Proposed Elevations

Drawn By	TH	Date	04/11	Checked By	Date	Approved By	Date
Drawing No.	10 - 1753 - 102	Revision	P7	Scale	1:100 @ A1	PLC ARCHITECTS © COPYRIGHT RESERVED 2011 NOT TO BE SCALED. DIMENSIONS TO BE CHECKED ON SITE SCALING ONLY FOR LOCAL AUTHORITY PURPOSES	

