


PERMIT

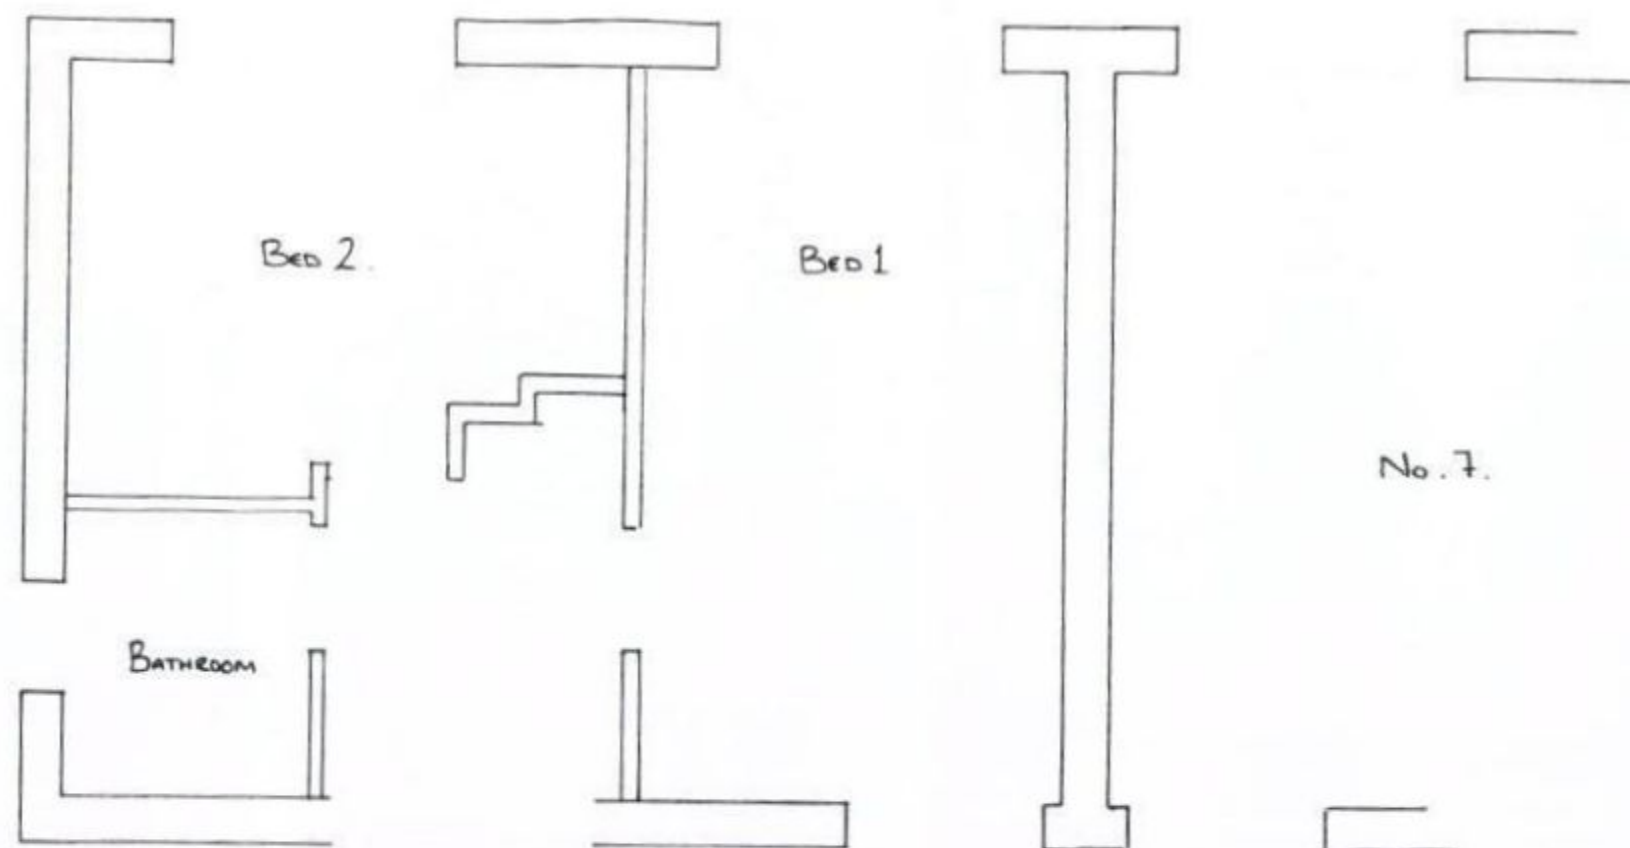

THURNTON COUNCIL
22 AUG 2011
RECEIVED

5. Vian Road Waterlooville, HANTS
EXISTING FIRST FLOOR PLAN

Drawing No E02
Scale 1:50