




Existing Front North Elevation

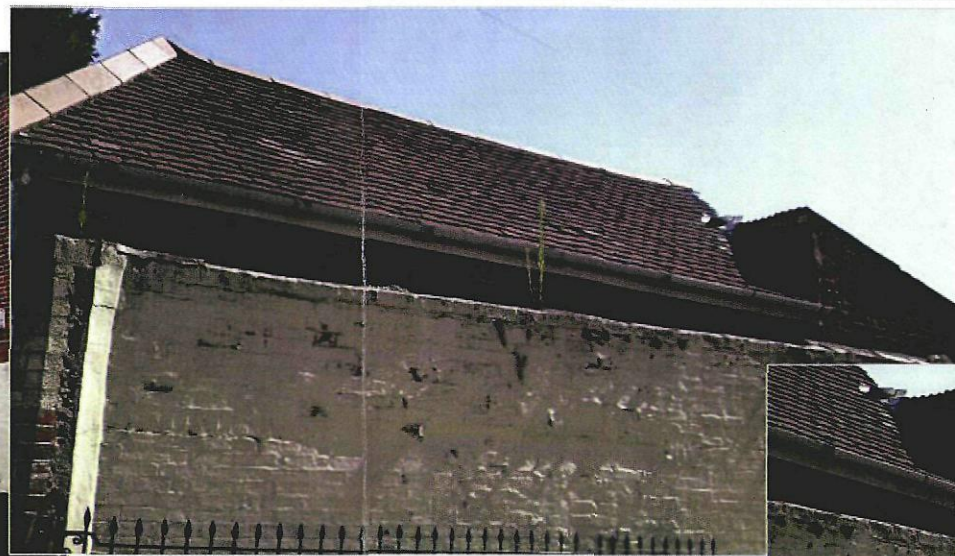


Existing West Elevation



Existing West Elevation



Existing East Elevation, timber outhouse building

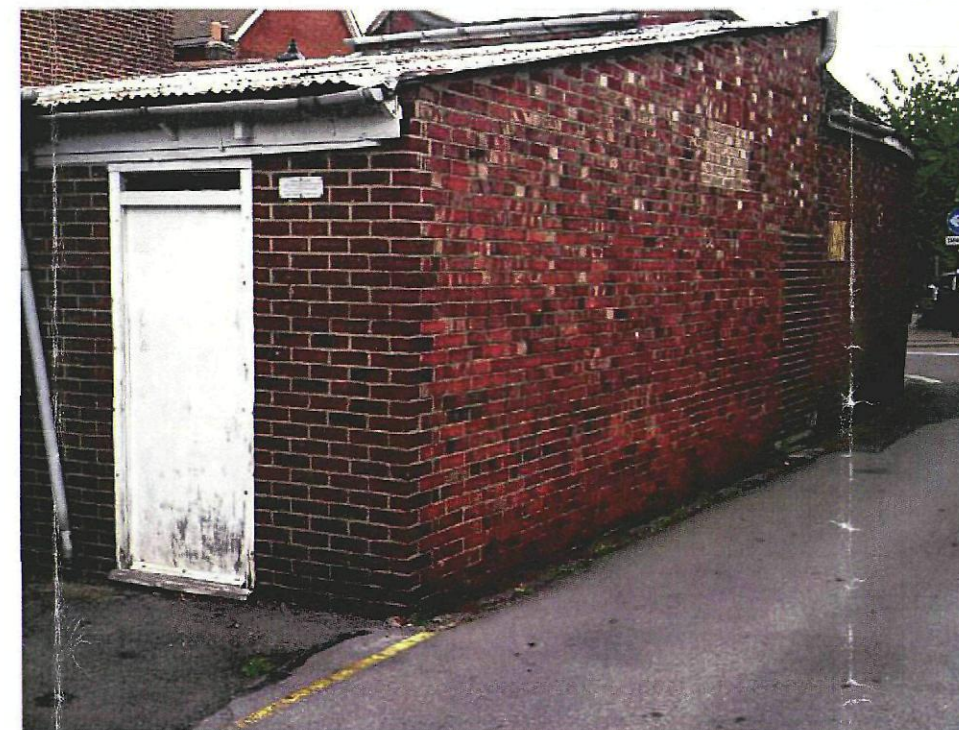

Existing East Elevation, front shop and stock room

project Proposed change of use & refurbishment to No 12 The Pallant, Havant, Hampshire	drawn by bf.sales	date July 2010	Drg Number 1021-05	COMPUTER DESIGN PARTNERSHIP Architectural , Civil Structural & Mechanical Draughting Services
drawing title Location plan and photograph`s	checked by scale not to scale	date rev		tel 01329 311671 tel 07956 065421 e-mail Bernie_cdp100@hotmail.com 6 Tukes Avenue Bridgemary, Gosport Hampshire, PO13 0SE