
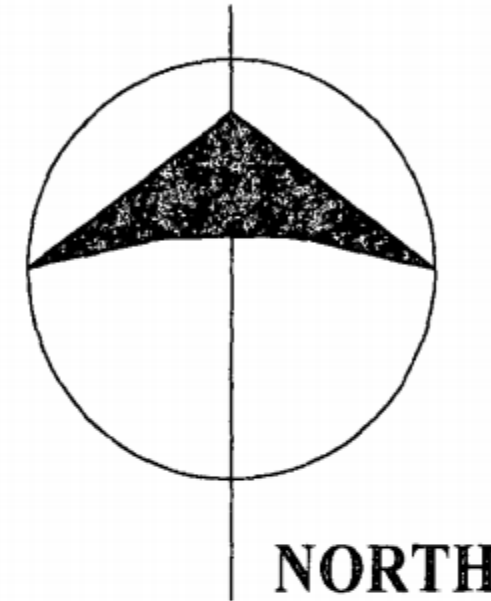


PERMIT

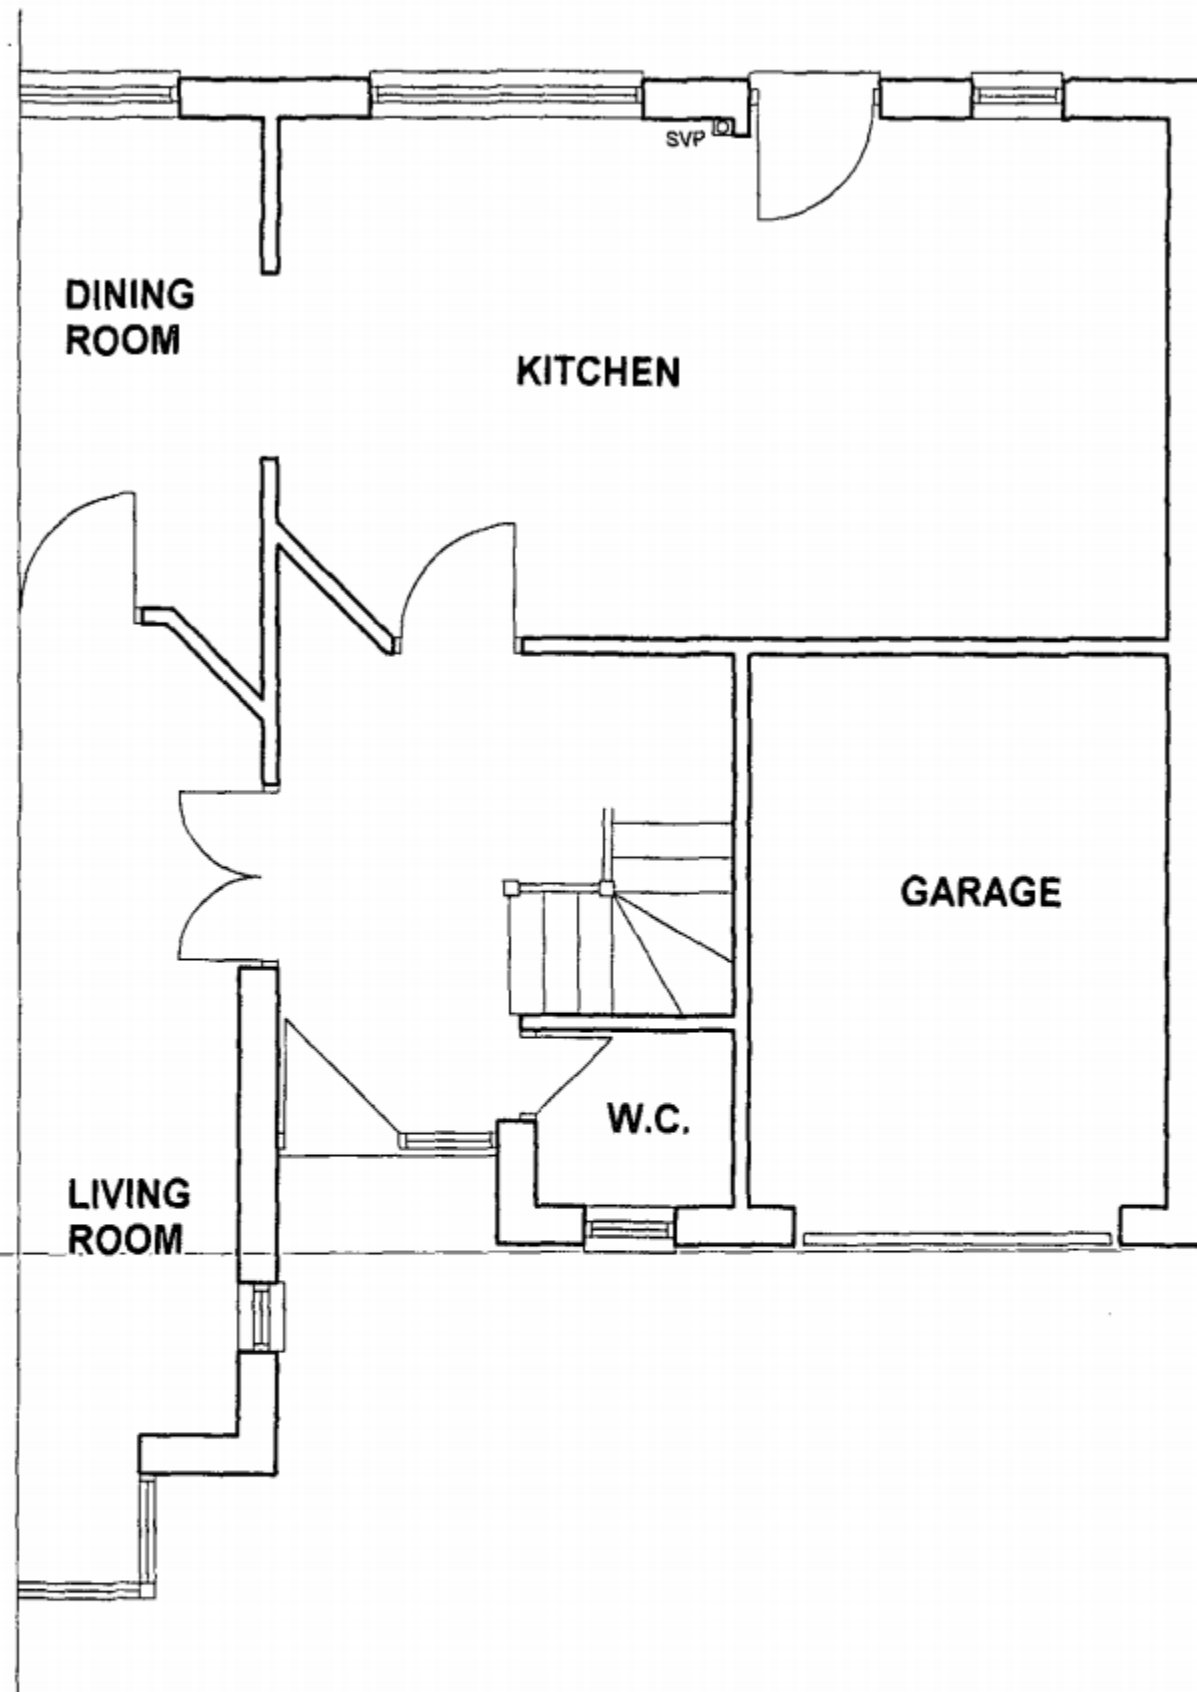

EXISTING GROUND FLOOR PLAN

EXTENSION TO GARAGE

DANNY FINLAY

2A WOODBURY AVENUE

SCALE
1:50

DATE
JANUARY 2011

DRAWING No
0220-01

IAVANT BOROUGH
COUNCIL
26 JAN 2011
RECEIVED