

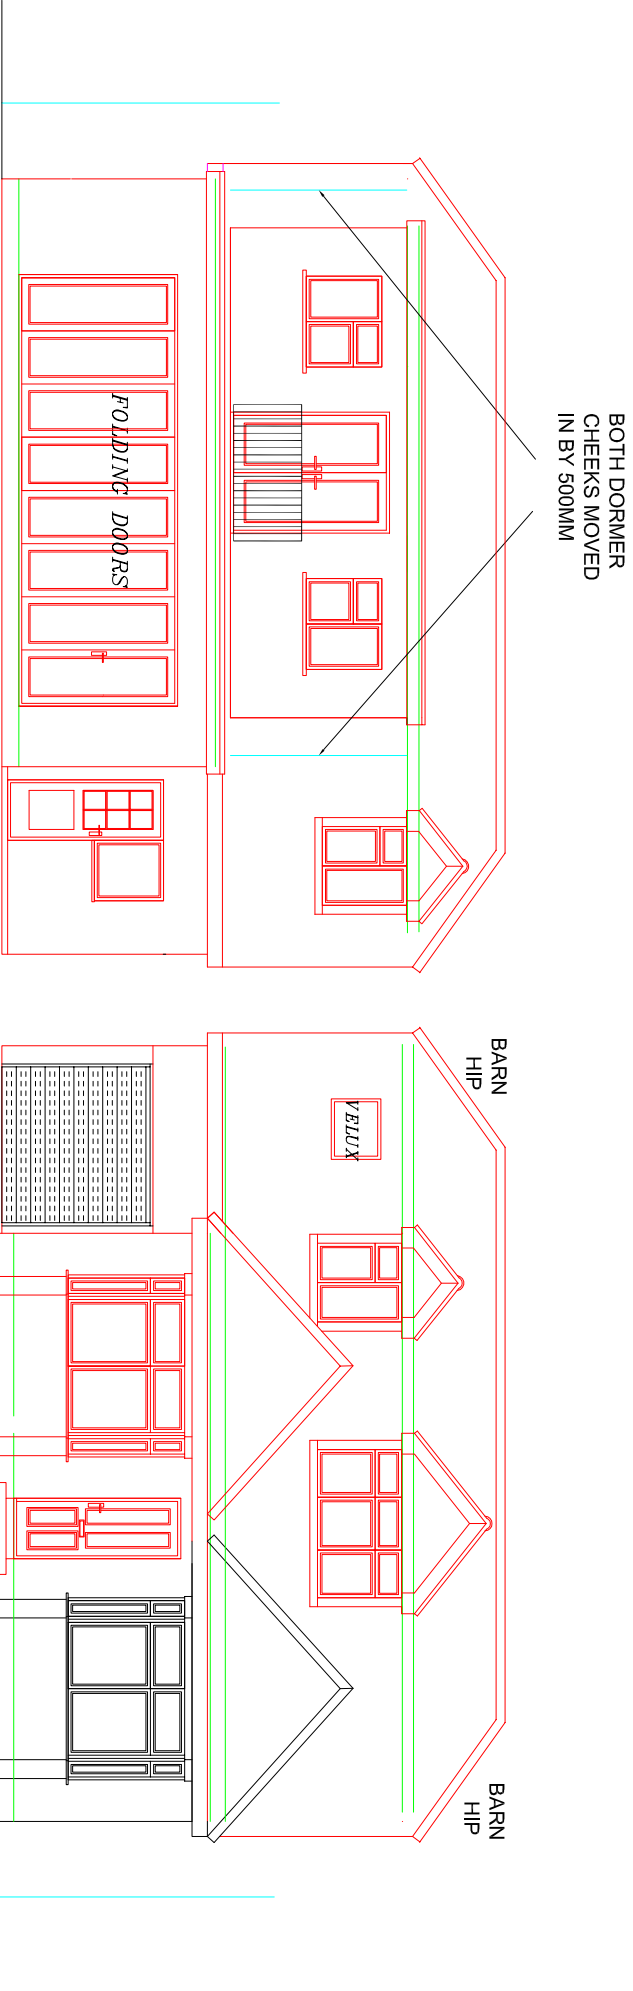


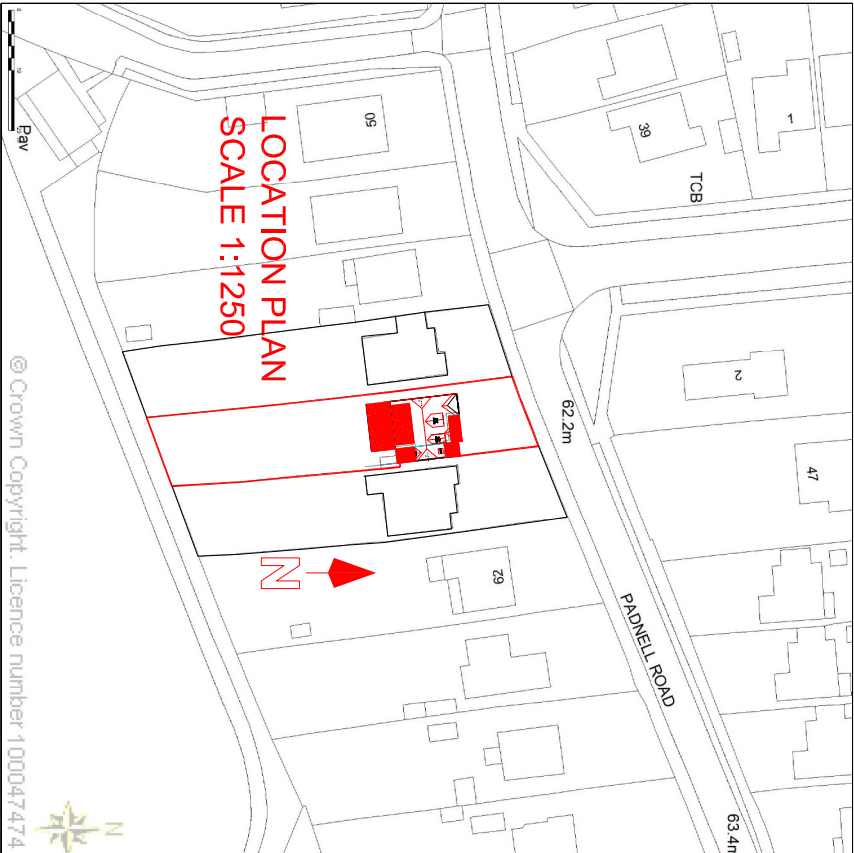

PROPOSED REAR ELEVATION

PROPOSED FRONT ELEVATION

SCALE 1:100

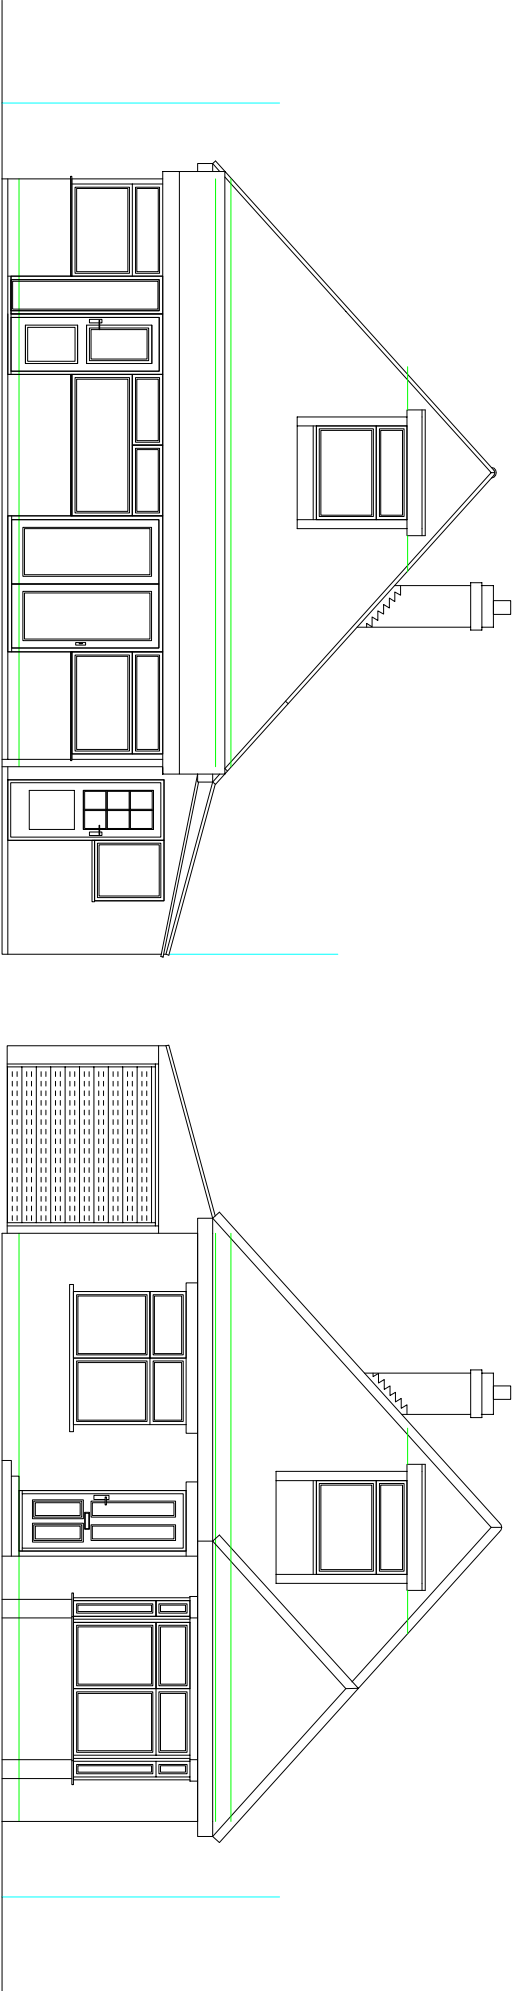

EXISTING REAR ELEVATION

EXISTING FRONT ELEVATION

*all new materials
to match existing*

MR & MRS MASTERS
58 PADNELL ROAD
WATERLOOVILLE
PO8 8EB

(AMENDED)
PLANNING APPLICATION FOR
SINGLE STOREY REAR EXTENSION,
PORCH AND LOFT CONVERSION
SCALE 1:50/100/200/1250

DATE 16/8/11
DATE 23/11/11