



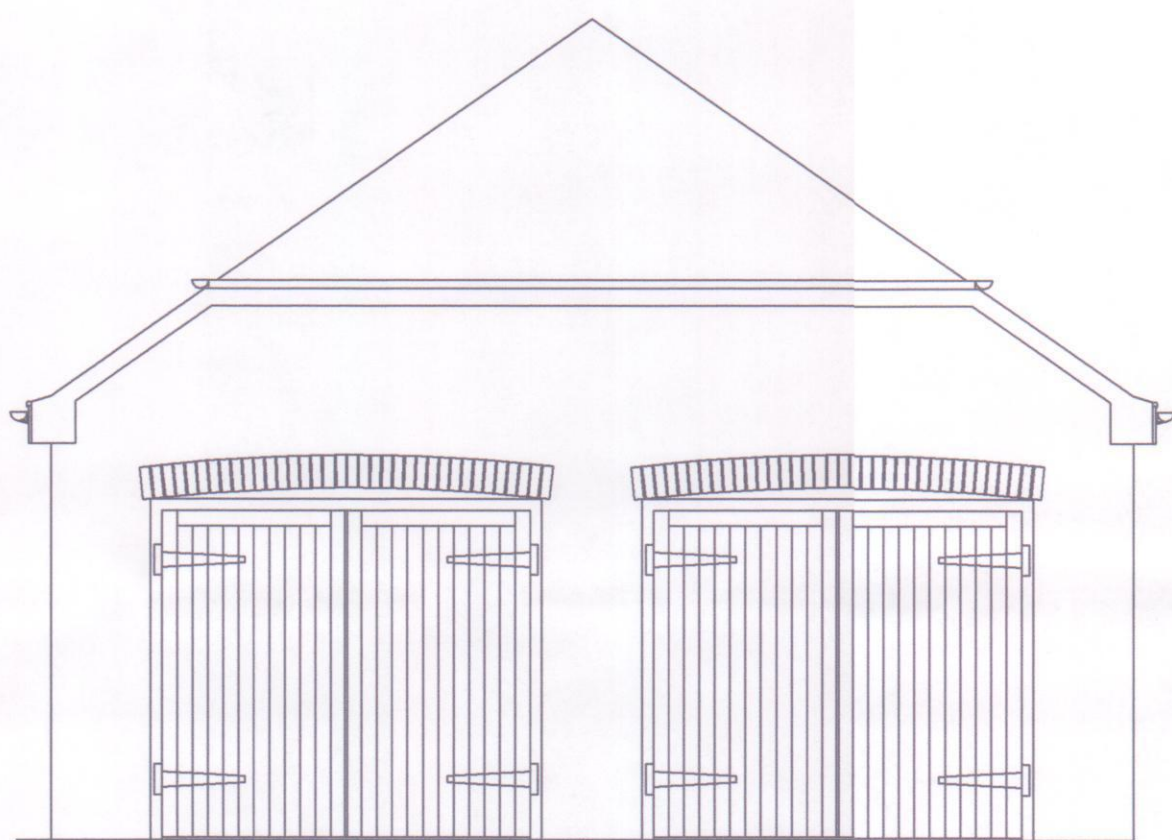

GARAGE  
SOUTH ELEVATION

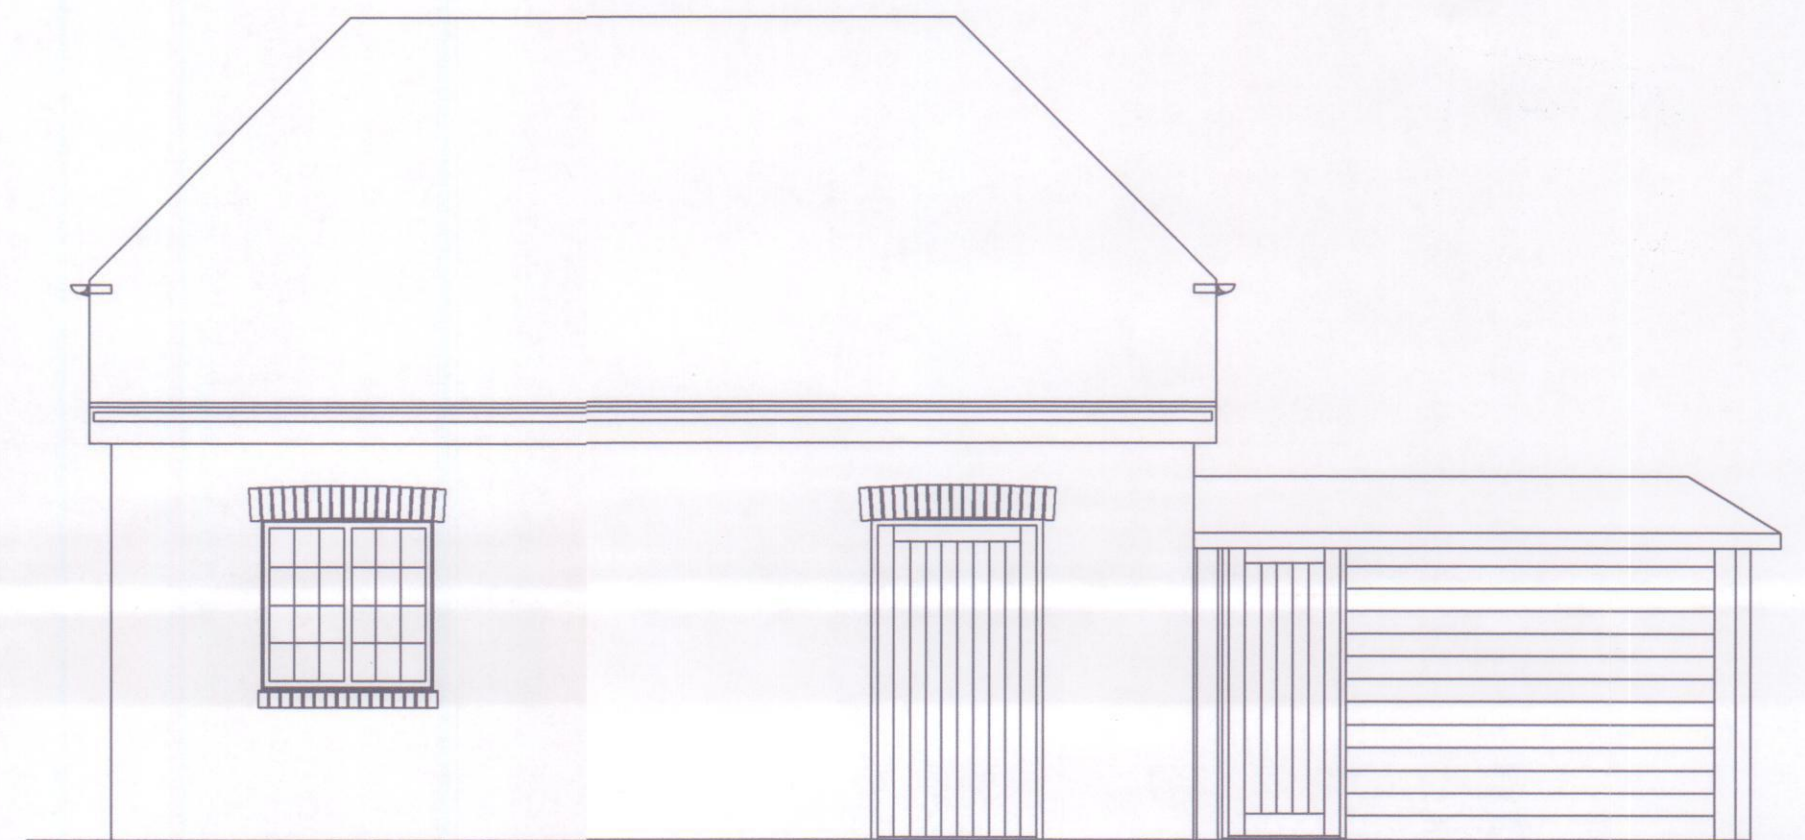

GARAGE  
EAST ELEVATION

HAVANT BOROUGH COUNCIL  
DEVELOPMENT CONTROL  
27 OCT 2011  
**RECEIVED**

|                      |                                        |               |              |                                                                   |   |
|----------------------|----------------------------------------|---------------|--------------|-------------------------------------------------------------------|---|
| Date<br>24/10/2011   | Drawn<br>EM                            | checked<br>by | date checked | Client<br>MERCO PLACE LTD                                         | <br>8 New Brighton Road<br>Emsworth, Hampshire, P010 7PS<br>TEL: 08450 450 862<br>www.erconstructions.co.uk |
| Scale<br>1/50        | Drawing title<br>garage<br>elevation A |               |              | Project<br>EASTERN BARN                                           |   |
| Drawing No<br>105/70 |                                        |               |              | Address<br>8 New Brighton Road<br>Emsworth, Hampshire<br>P010 7PS |   |