



NOTES

1. All sizes to be taken and checked on site by the Contractor prior to preparation of shop drawings or fabrication of parts.
The Contractor to advise on all details and ensure stability and strength of construction.
The Contractor to provide setting out and rod drawings for approval prior to construction.
2. This drawing should not be scaled. Any discrepancies to be brought to the immediate attention of the Designer.
3. All services to Local Authorities, Building Control Officer and Environmental Health requirements and to Service Engineer's details.
4. All structure to Structural Engineer's details and Local Authority and Building Control Officer's requirements.
5. All construction and materials to comply with current Building and Fire Regulations.
6. The Contractor shall comply with the following legislation:
The CDM 2007 Regulations.
Fire Precautions;
Code of Practice for the Prevention of Fires on Construction Sites and Buildings Undergoing Refurbishment.
Health & Safety at Work Regulations 1974 and all subsequent amendments and supplements to this Act.
Code of Welfare conditions as outlined in the National Working Rule Agreement for the Building Industry and any Statutory Rules and Orders relating to the provision and maintenance of welfare and safety measures and amenities for all work people employed on site.

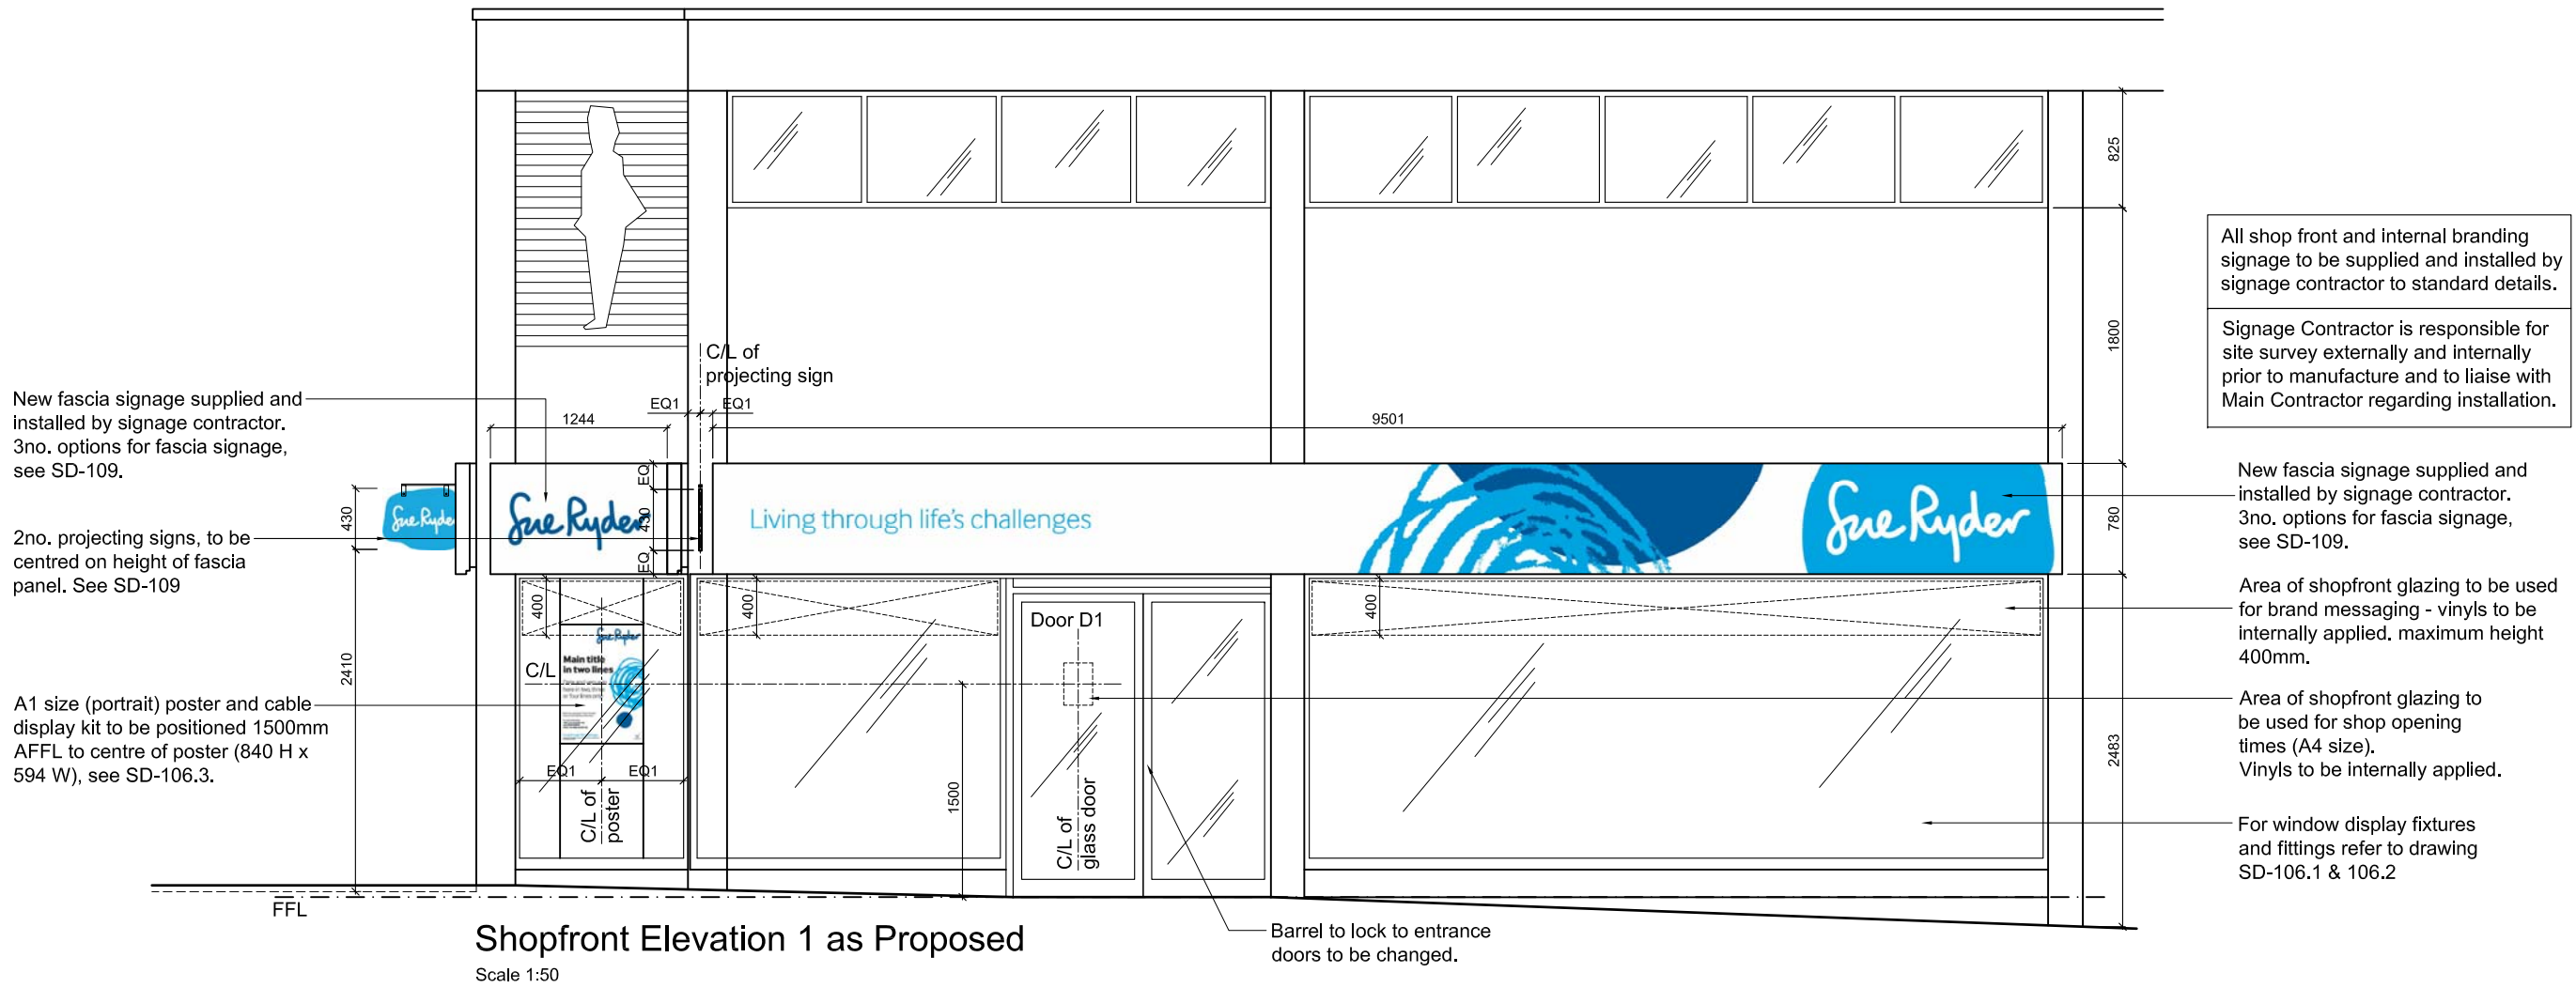

Shopfront Elevation 1 as Proposed

Scale 1:50

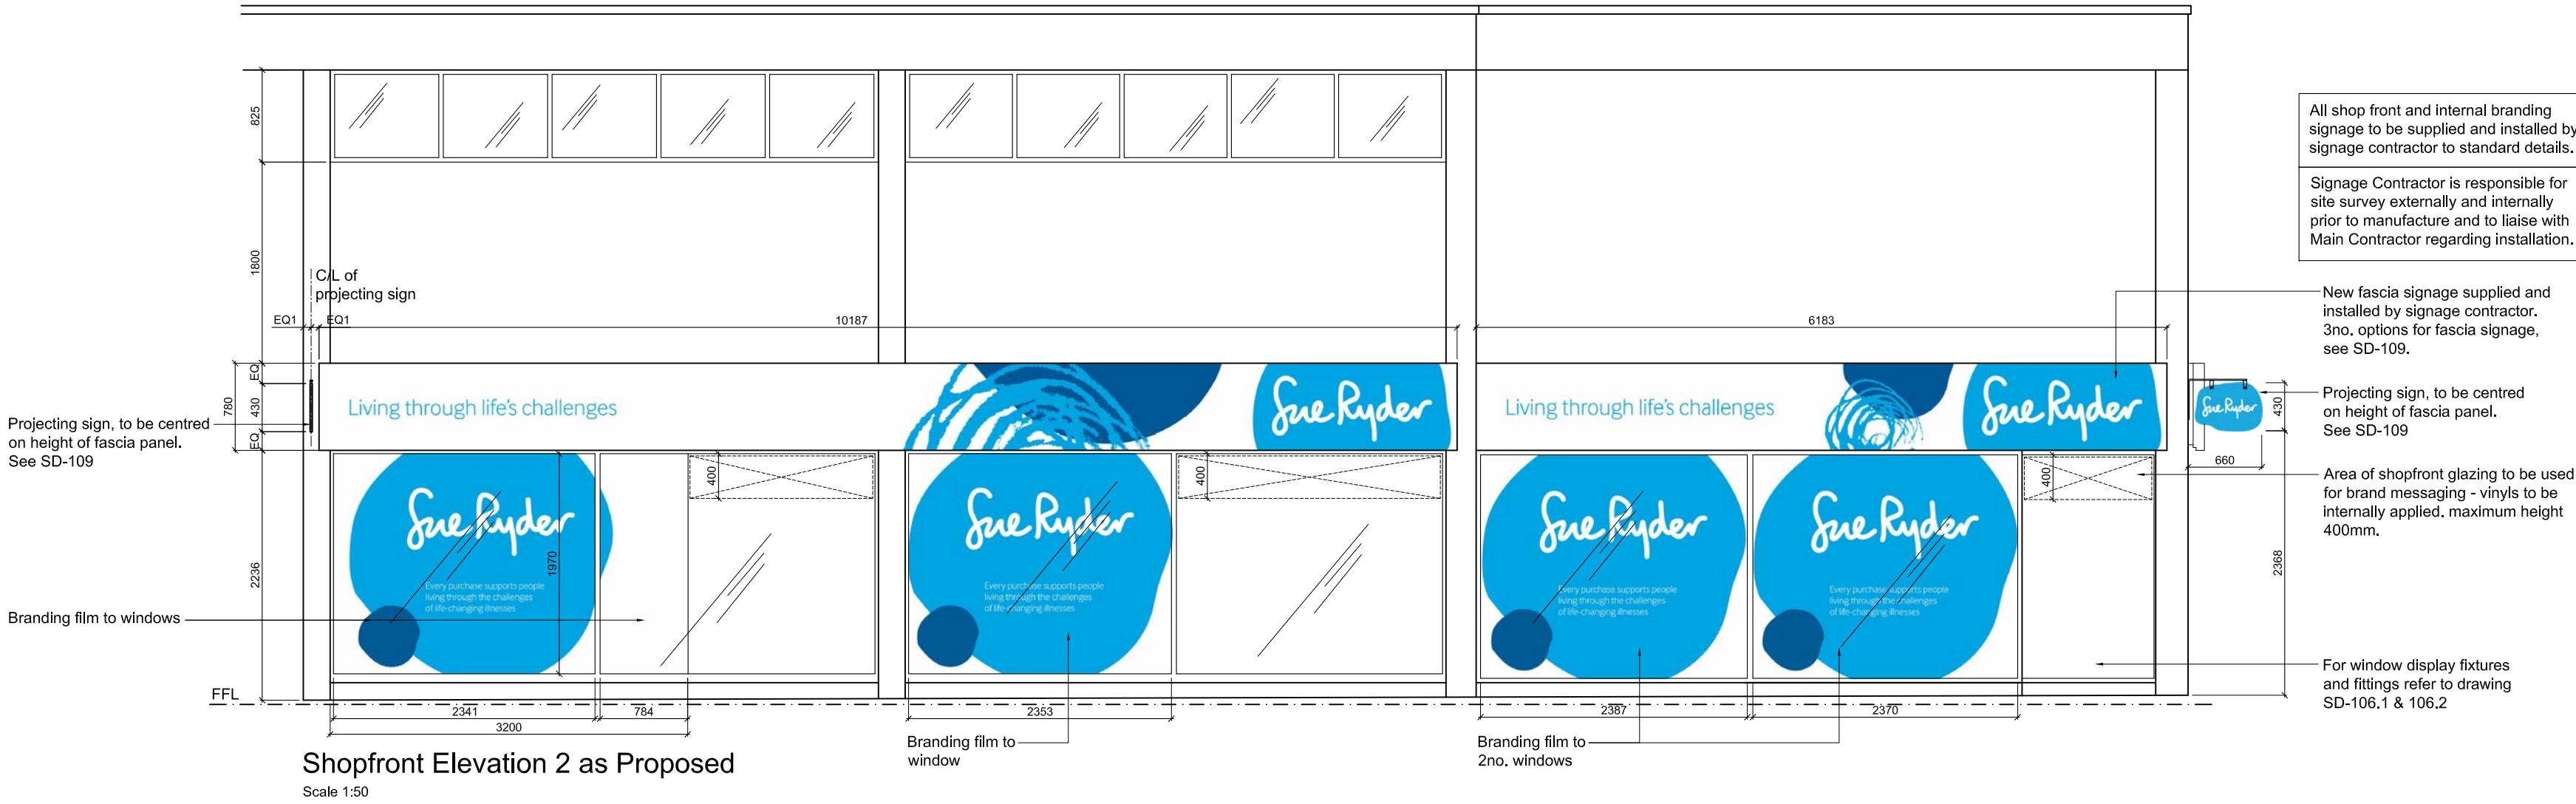

Shopfront Elevation 2 as Proposed

Scale 1:50

DRAWING BASED ON SURVEY INFORMATION PROVIDED BY CAPITA SYMONDS
DRAWING TO BE READ IN CONJUNCTION WITH 110905-030 & SCOPE OF WORKS DOCUMENT



Notes:
1. All sizes to be taken and checked on site by the contractor prior to preparation of shop drawings or fabrication of parts.
2. This drawing should not be scaled. Any discrepancies to be brought to the immediate attention of the designer.
COPYRIGHT OF DESIGN AND DRAWING RESERVED

REV. B
REV. A.

UPDATED WITH SIGNAGE GRAPHICS.
NOTES ADDED.

19.10.11
14.10.11

Project 3-4 WELLINGTON WAY, WATERLOOVILLE, PO7 7ED

Client SUE RYDER CARE RETAIL
Title SHOPFRONT ELEVATION AS PROPOSED

Project No. 110905
Scale 1:50 @ A3
Drawn CAD

Dwg. No. 110905-016
Date OCT 2011
Revision B

absolute detail

t + f 01628 528492

m 07824 641414

e alison@absolutedetail.me