


PERMIT

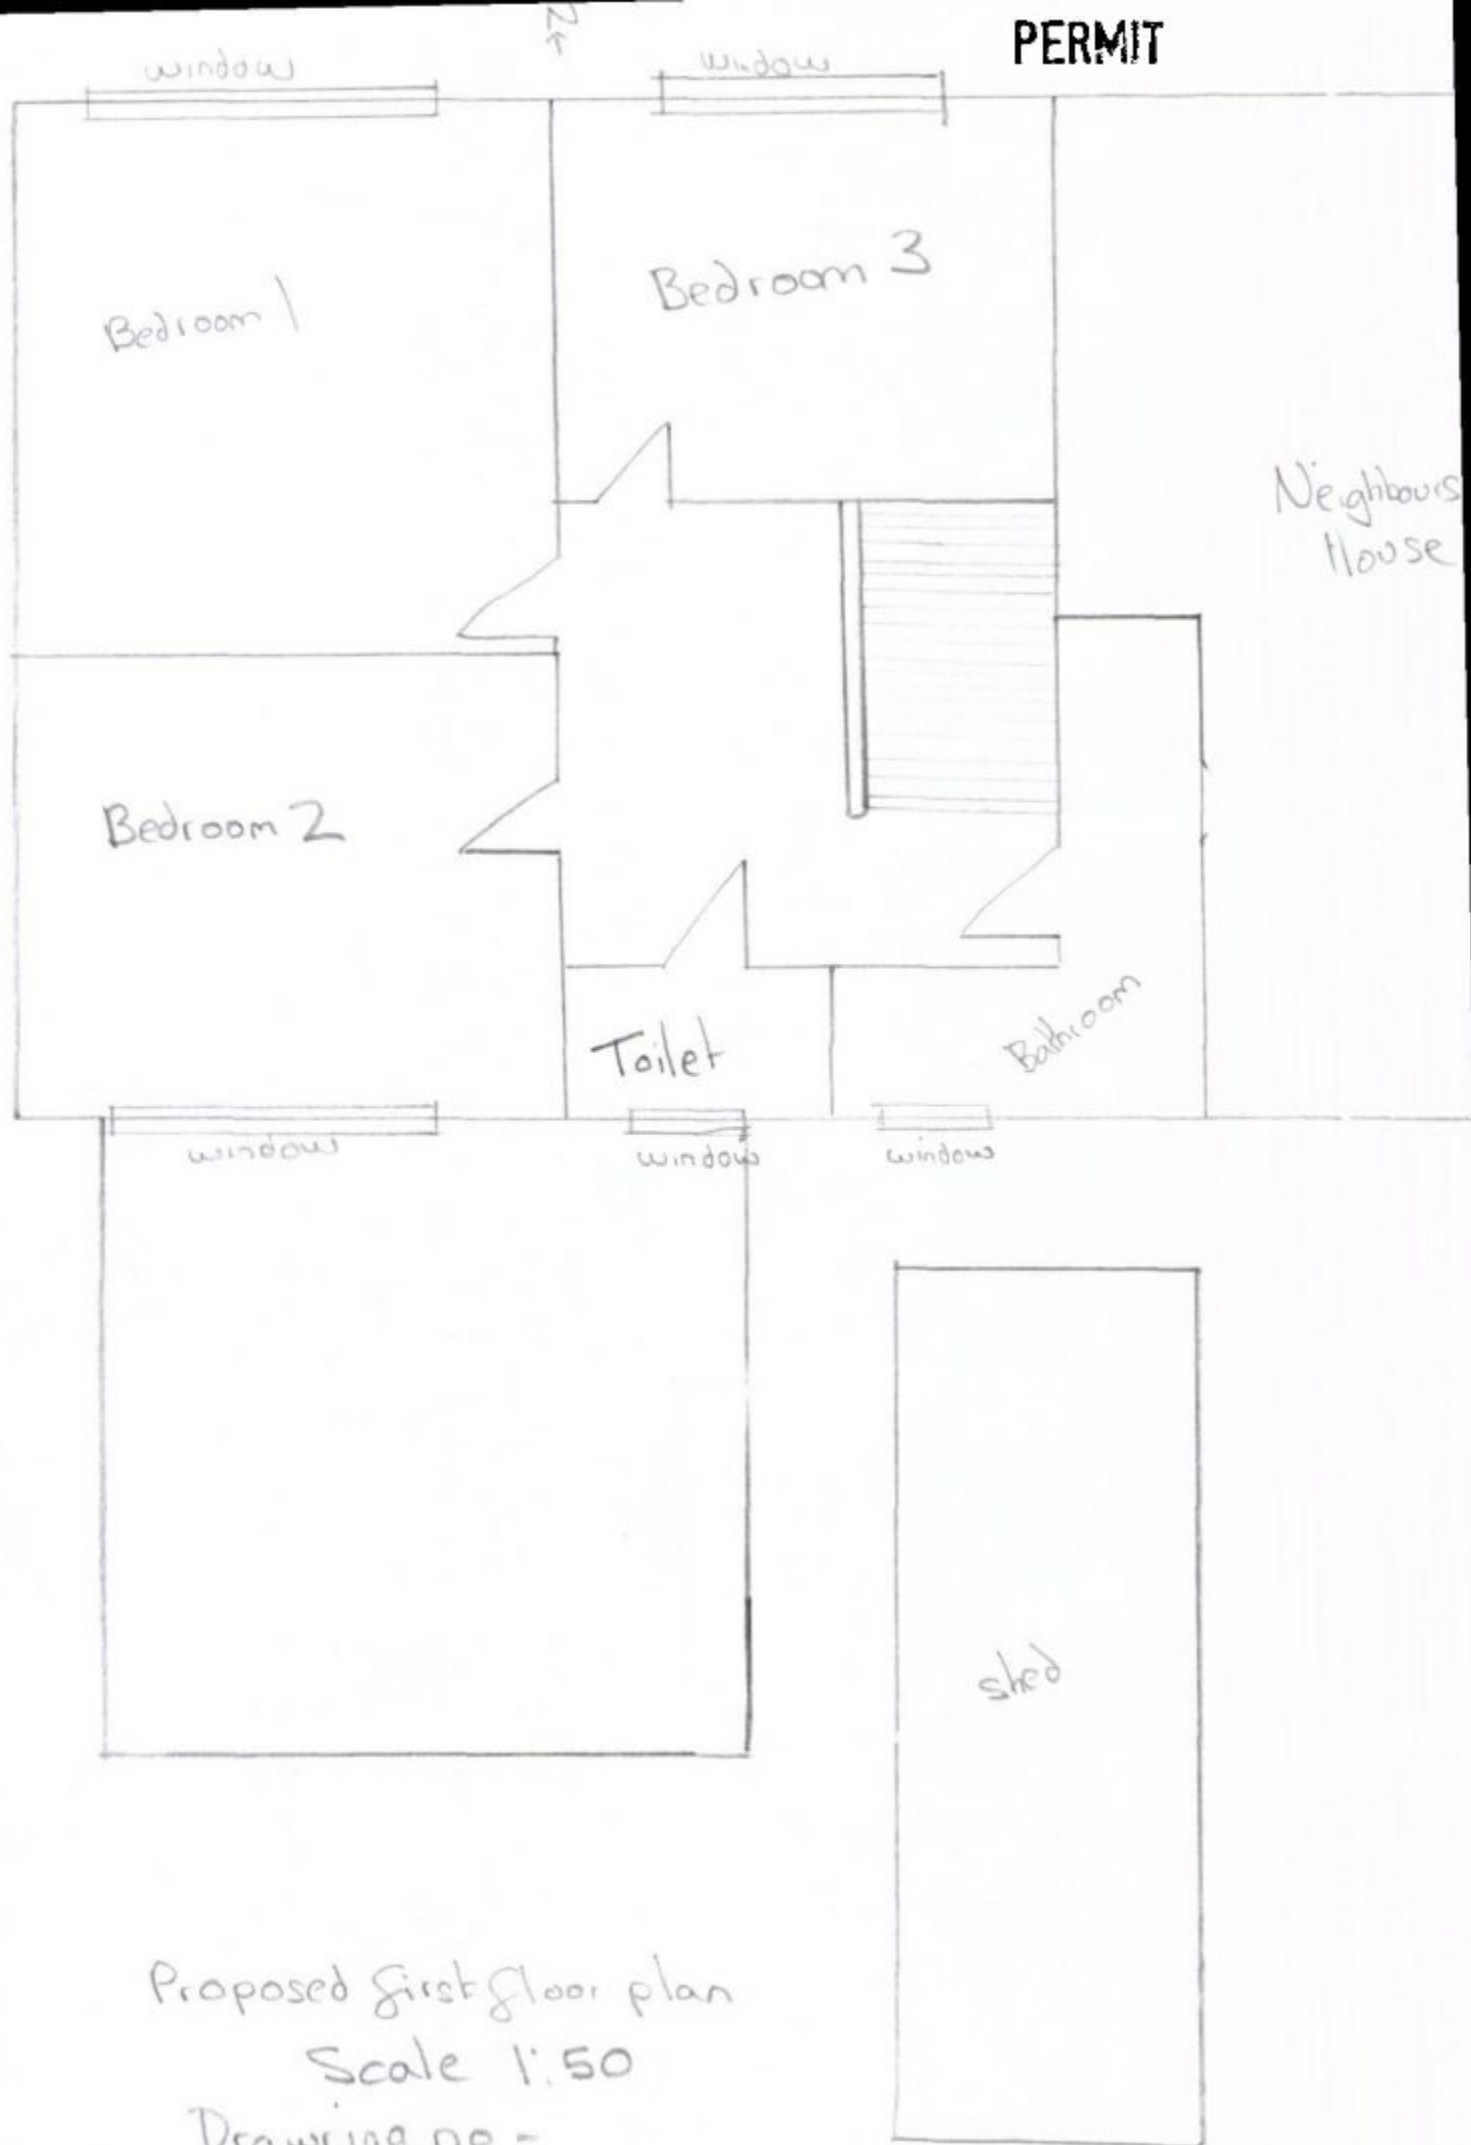

Proposed first floor plan

Scale 1:50

Drawing no -

May 2011