



PERMIT

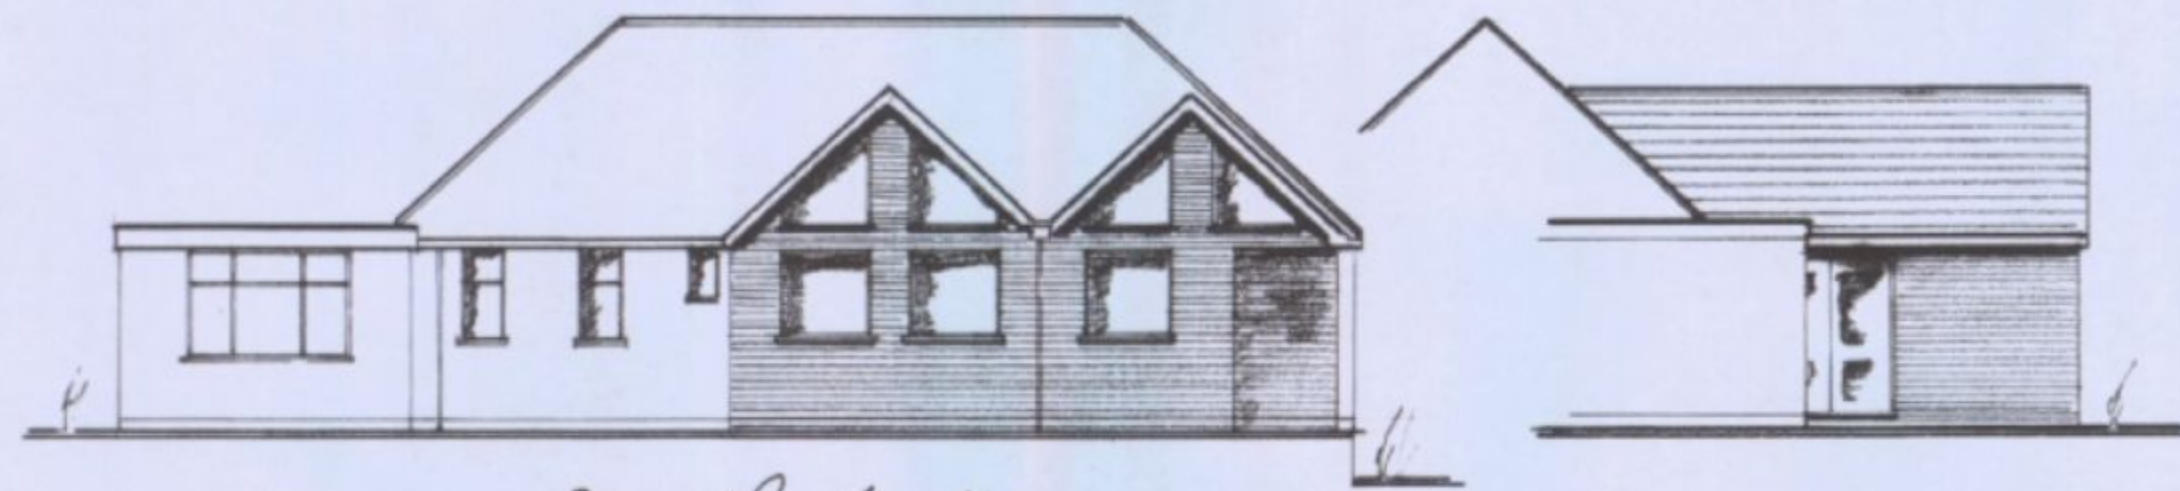


Proposed Rear Elevation


Side Elevation

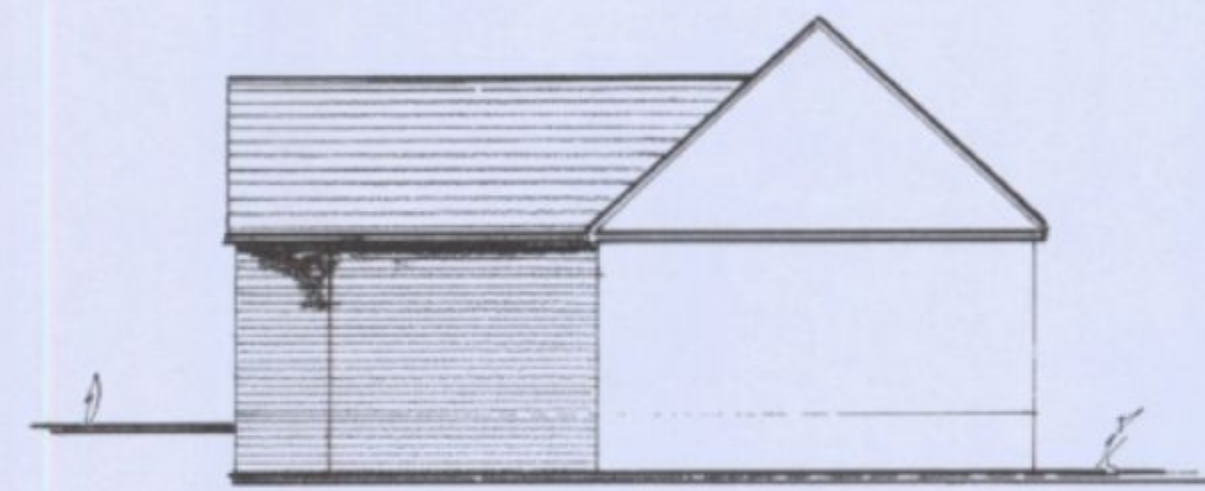

Side Elevation

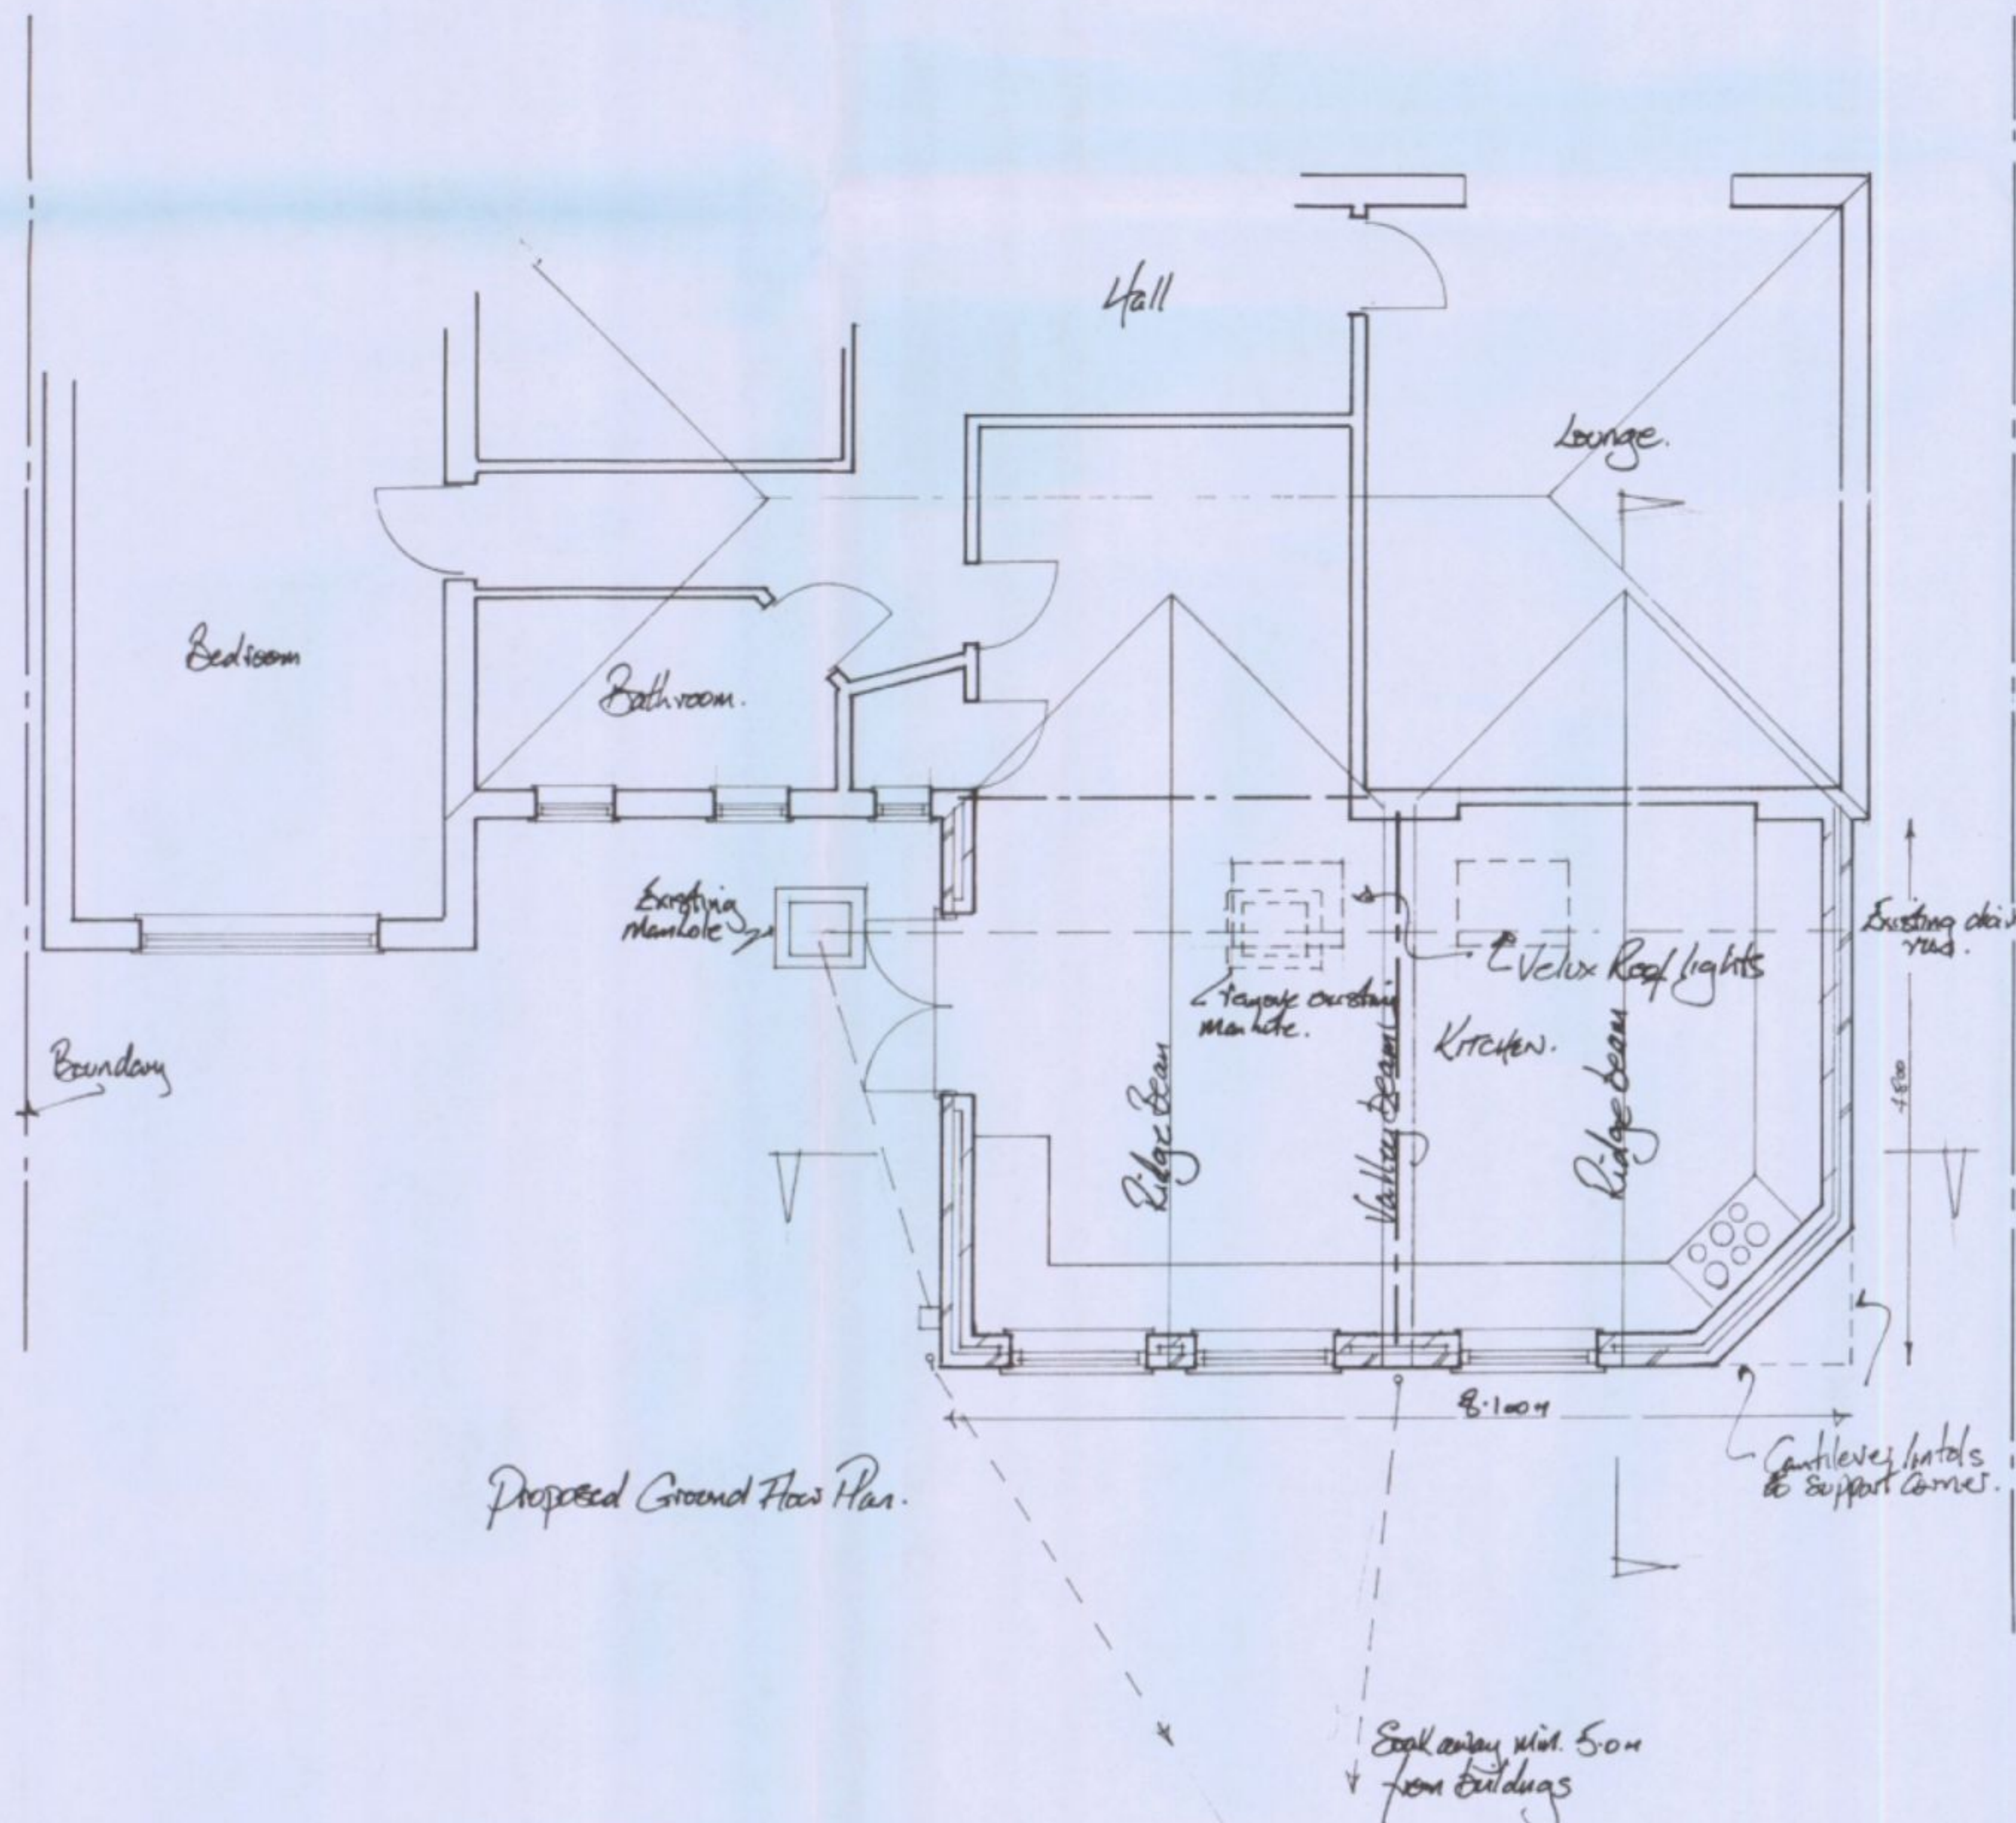

Proposed Ground Floor Plan

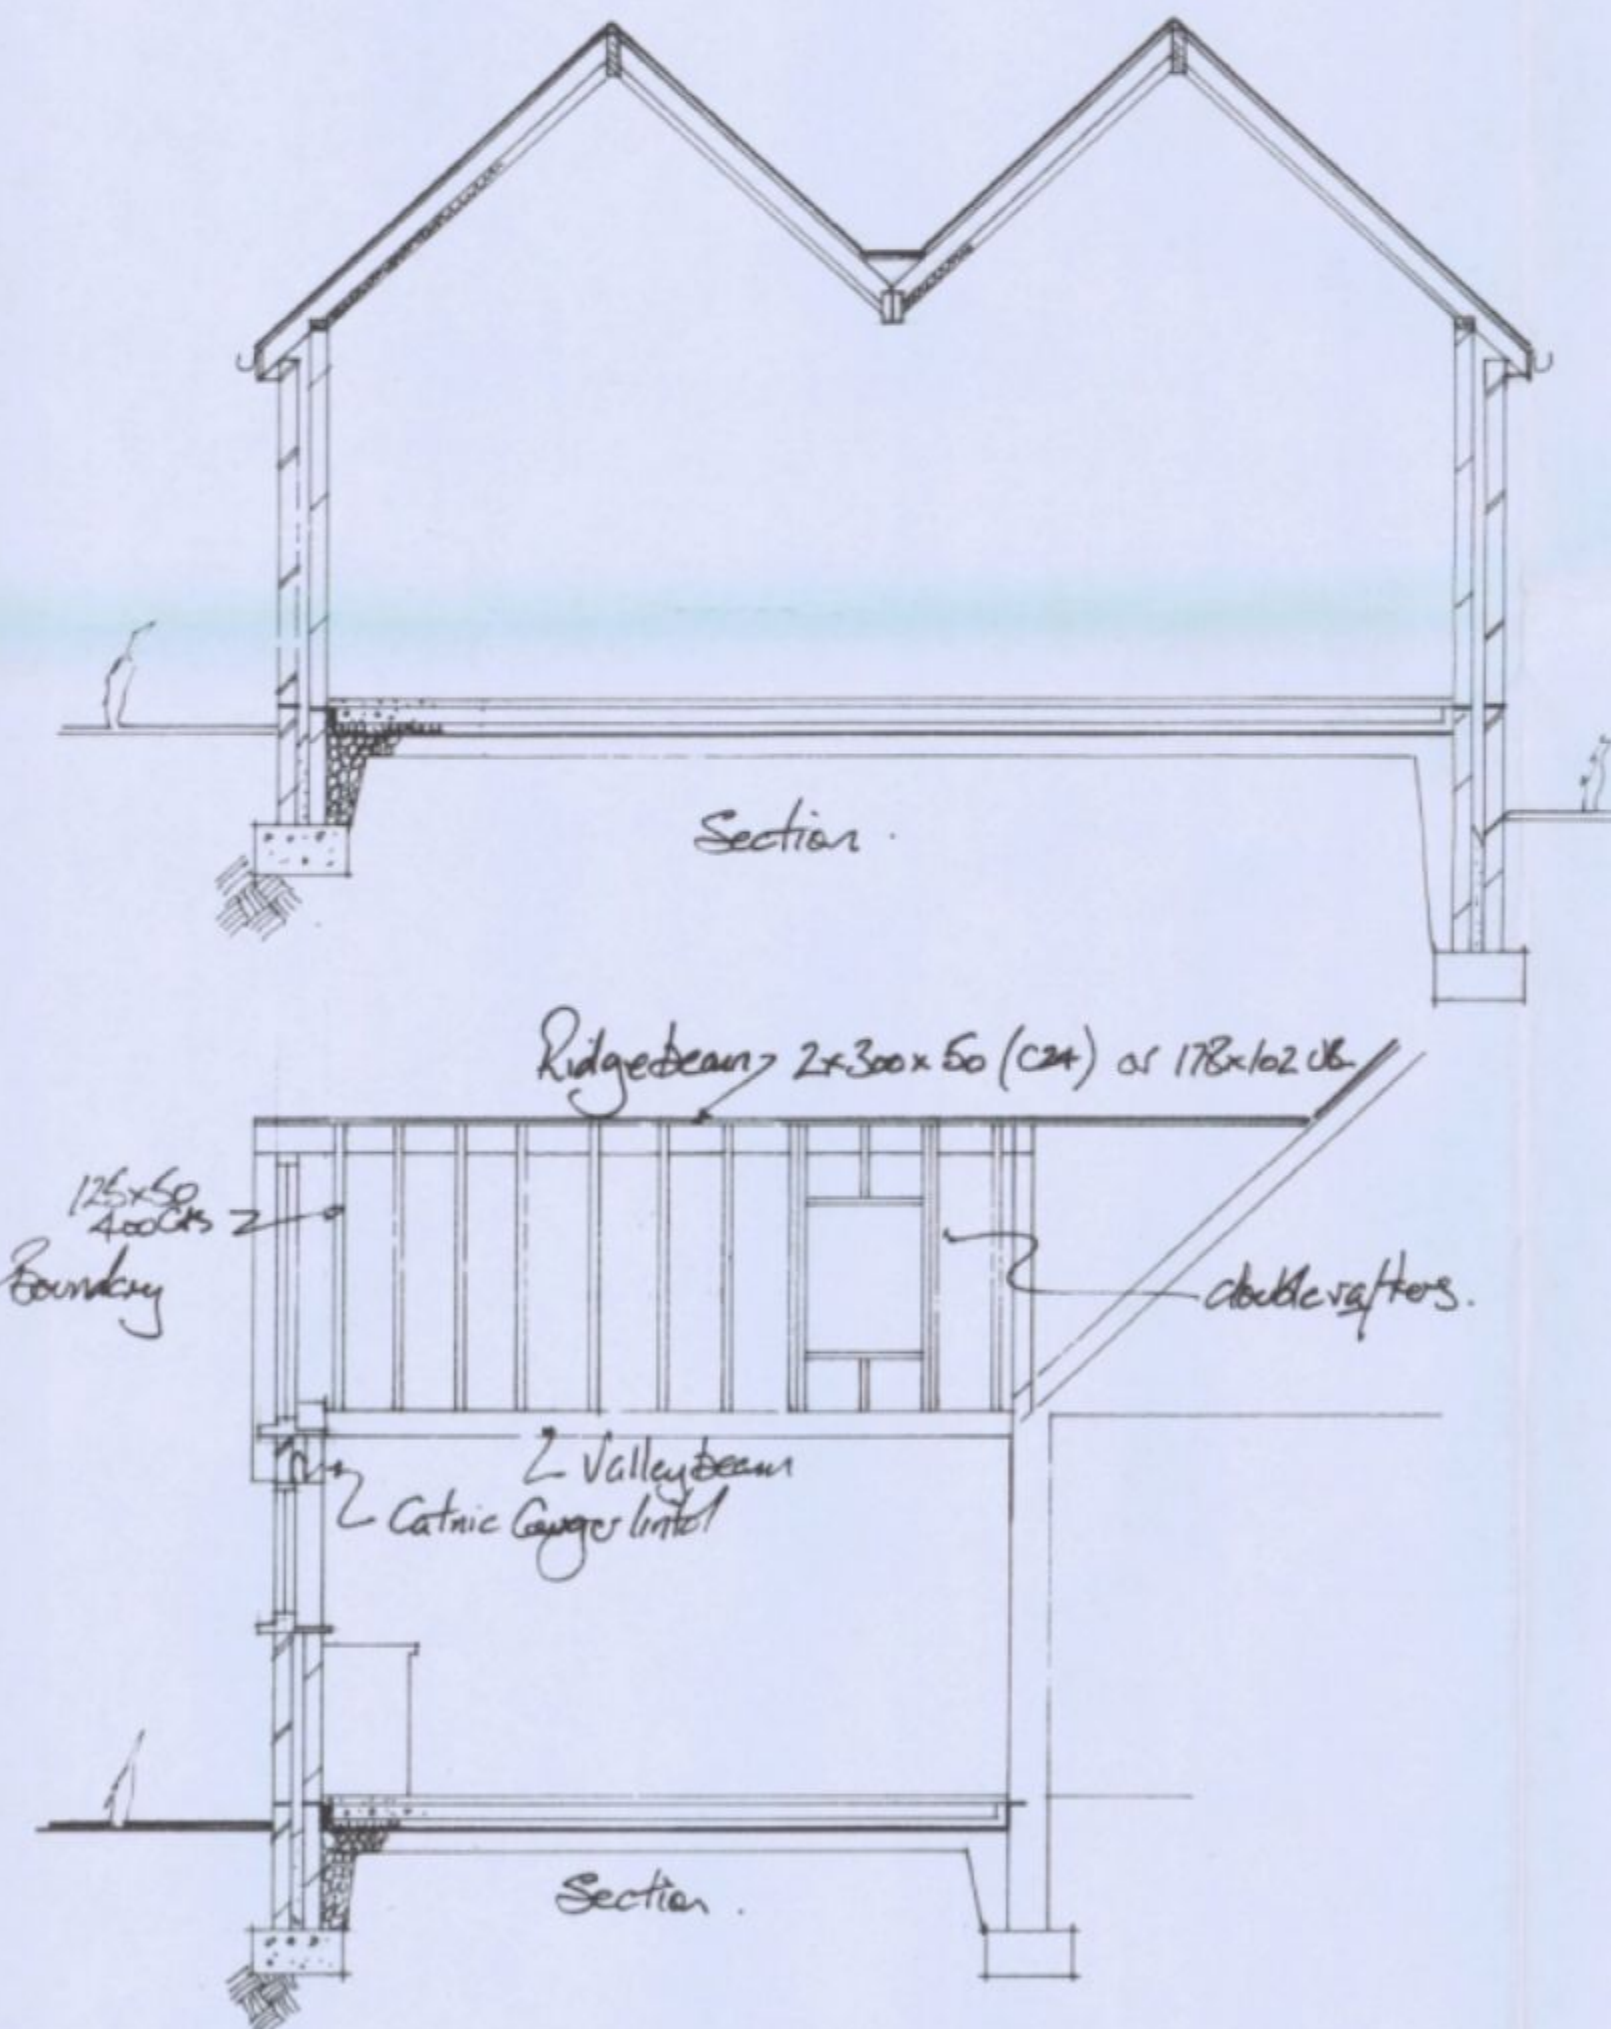

Section

Ridgebeam 2x300x50 (cm) at 178x162.06

12x50
400x125
Boundary

2 Valleybeams
2 Catnic Cages linked

double rafters

Section

Client MR & MRS R. DERRY	
Job Title Proposed Rear Extension 4 Westbrook Grove Purbeck	
Drawing Title	
Scale 1:50 & 1:100	
Date SEPTEMBER 2010	Drawn by
Dwg. No.	Rev.

HAVANT BOROUGH COUNCIL
27 SEP 2010
RECEIVED