


REFUSE


APP/10/0257

Site: Mr Unsworth 162 Seafront Hayling Island PO11 9HP
Details: Construction of a Conservatory and Balcony
Scale: 1:100 @ A3
Date: June 2010
Drawing 1 of 6: Existing and Proposed Ground Floor Plan

4 m

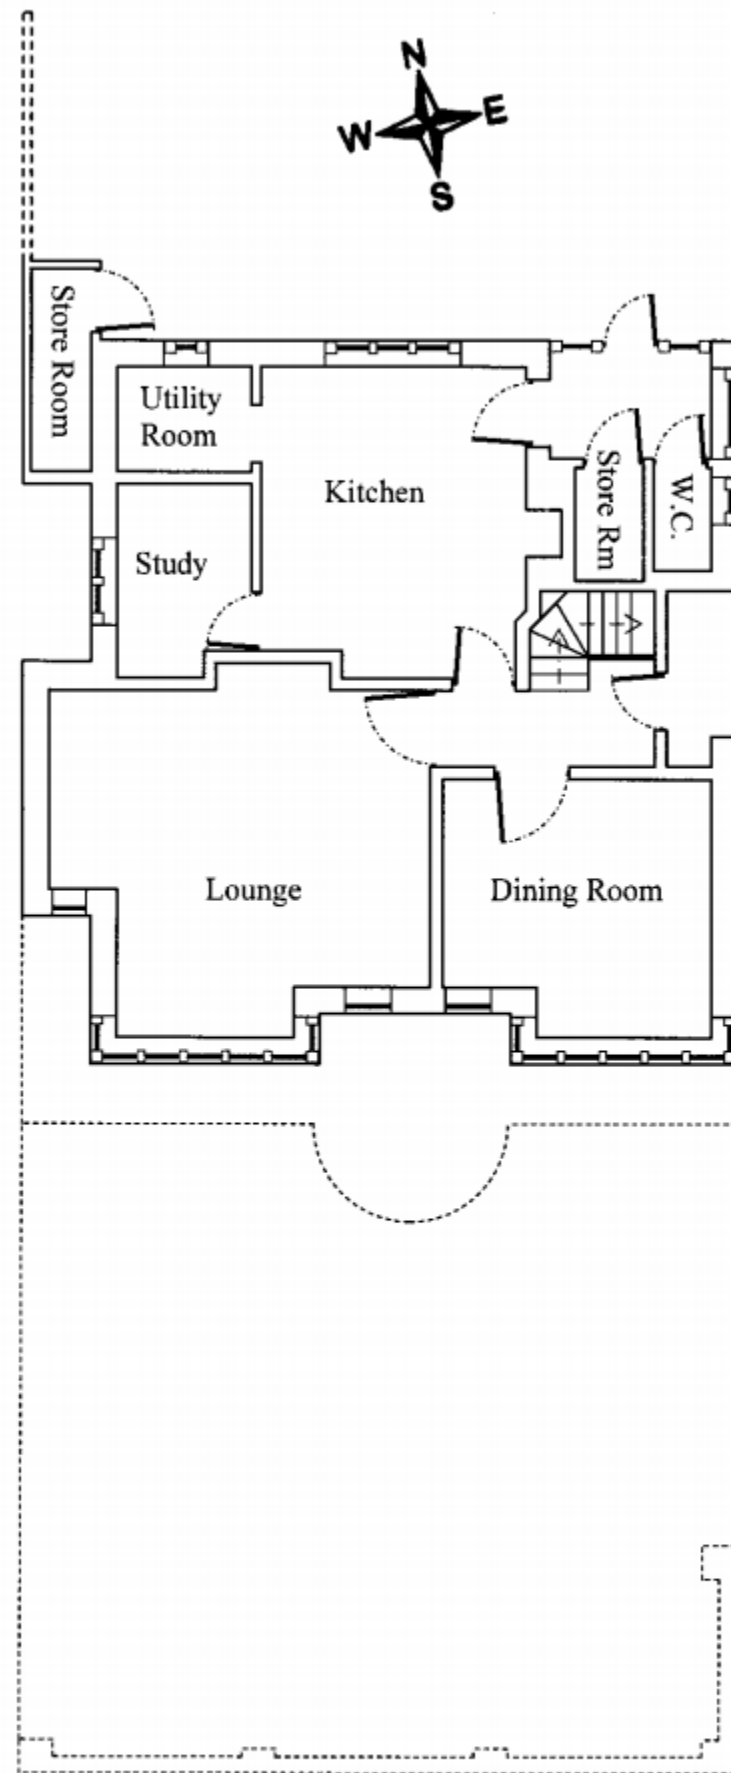

Existing Ground Floor Plan

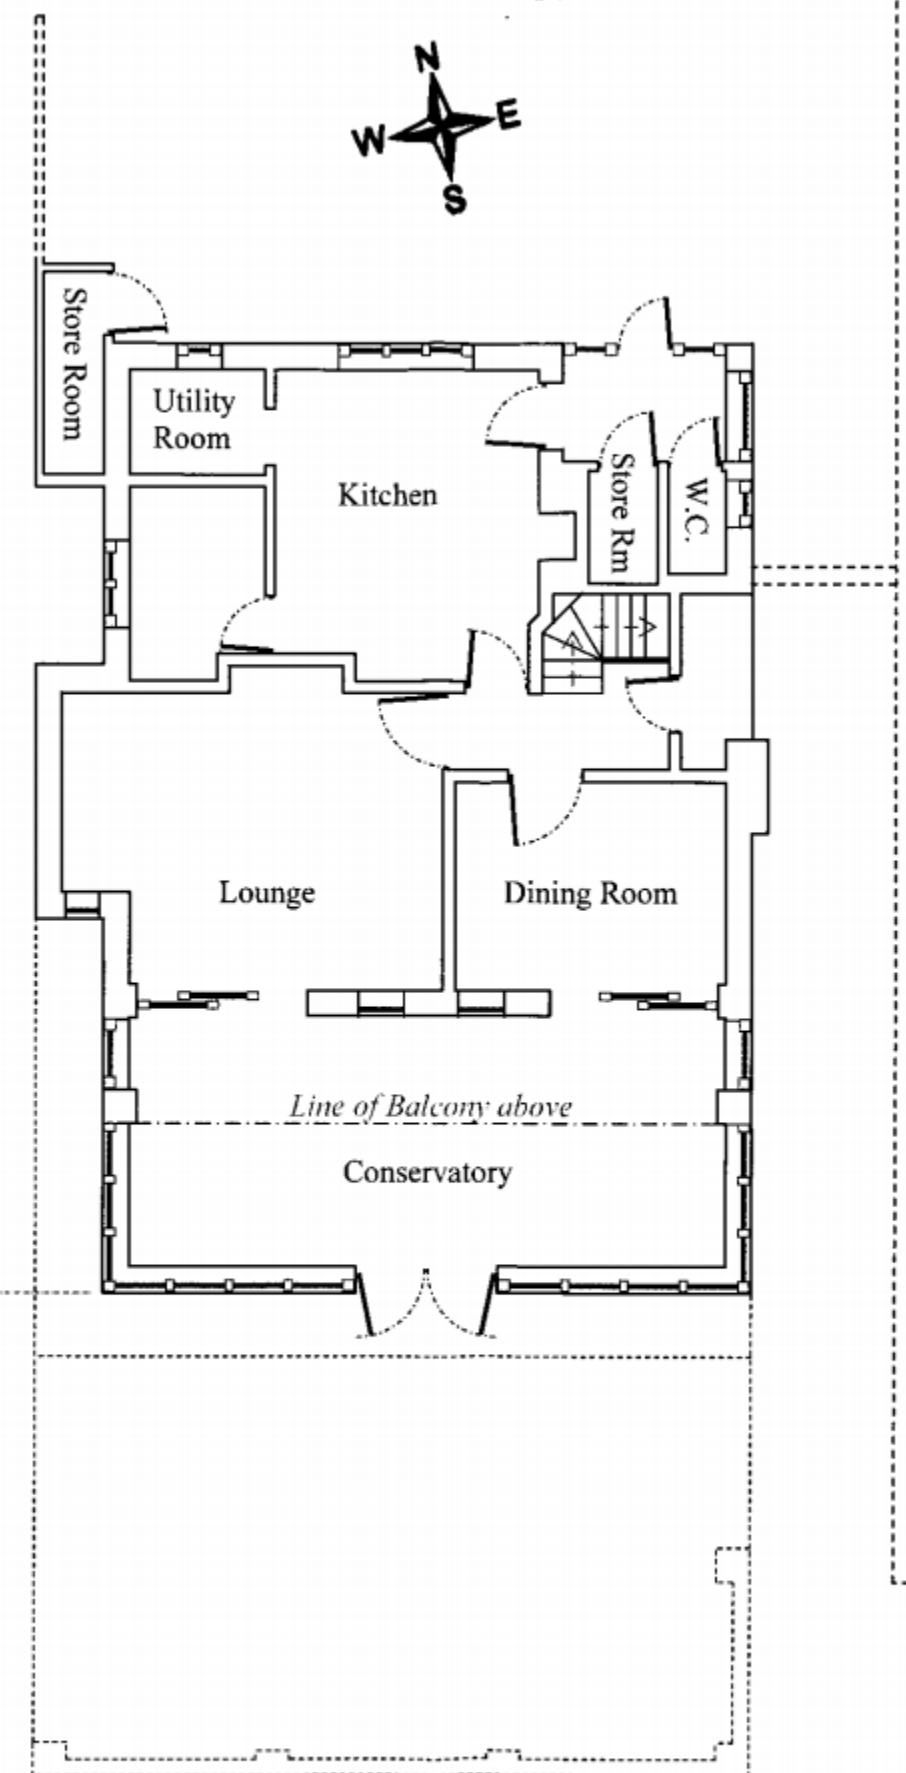

Proposed Ground Floor Plan

Conservatory projects
3.0 m beyond existing
line of house wall

Line of Balcony above

Conservatory