


REFUSE

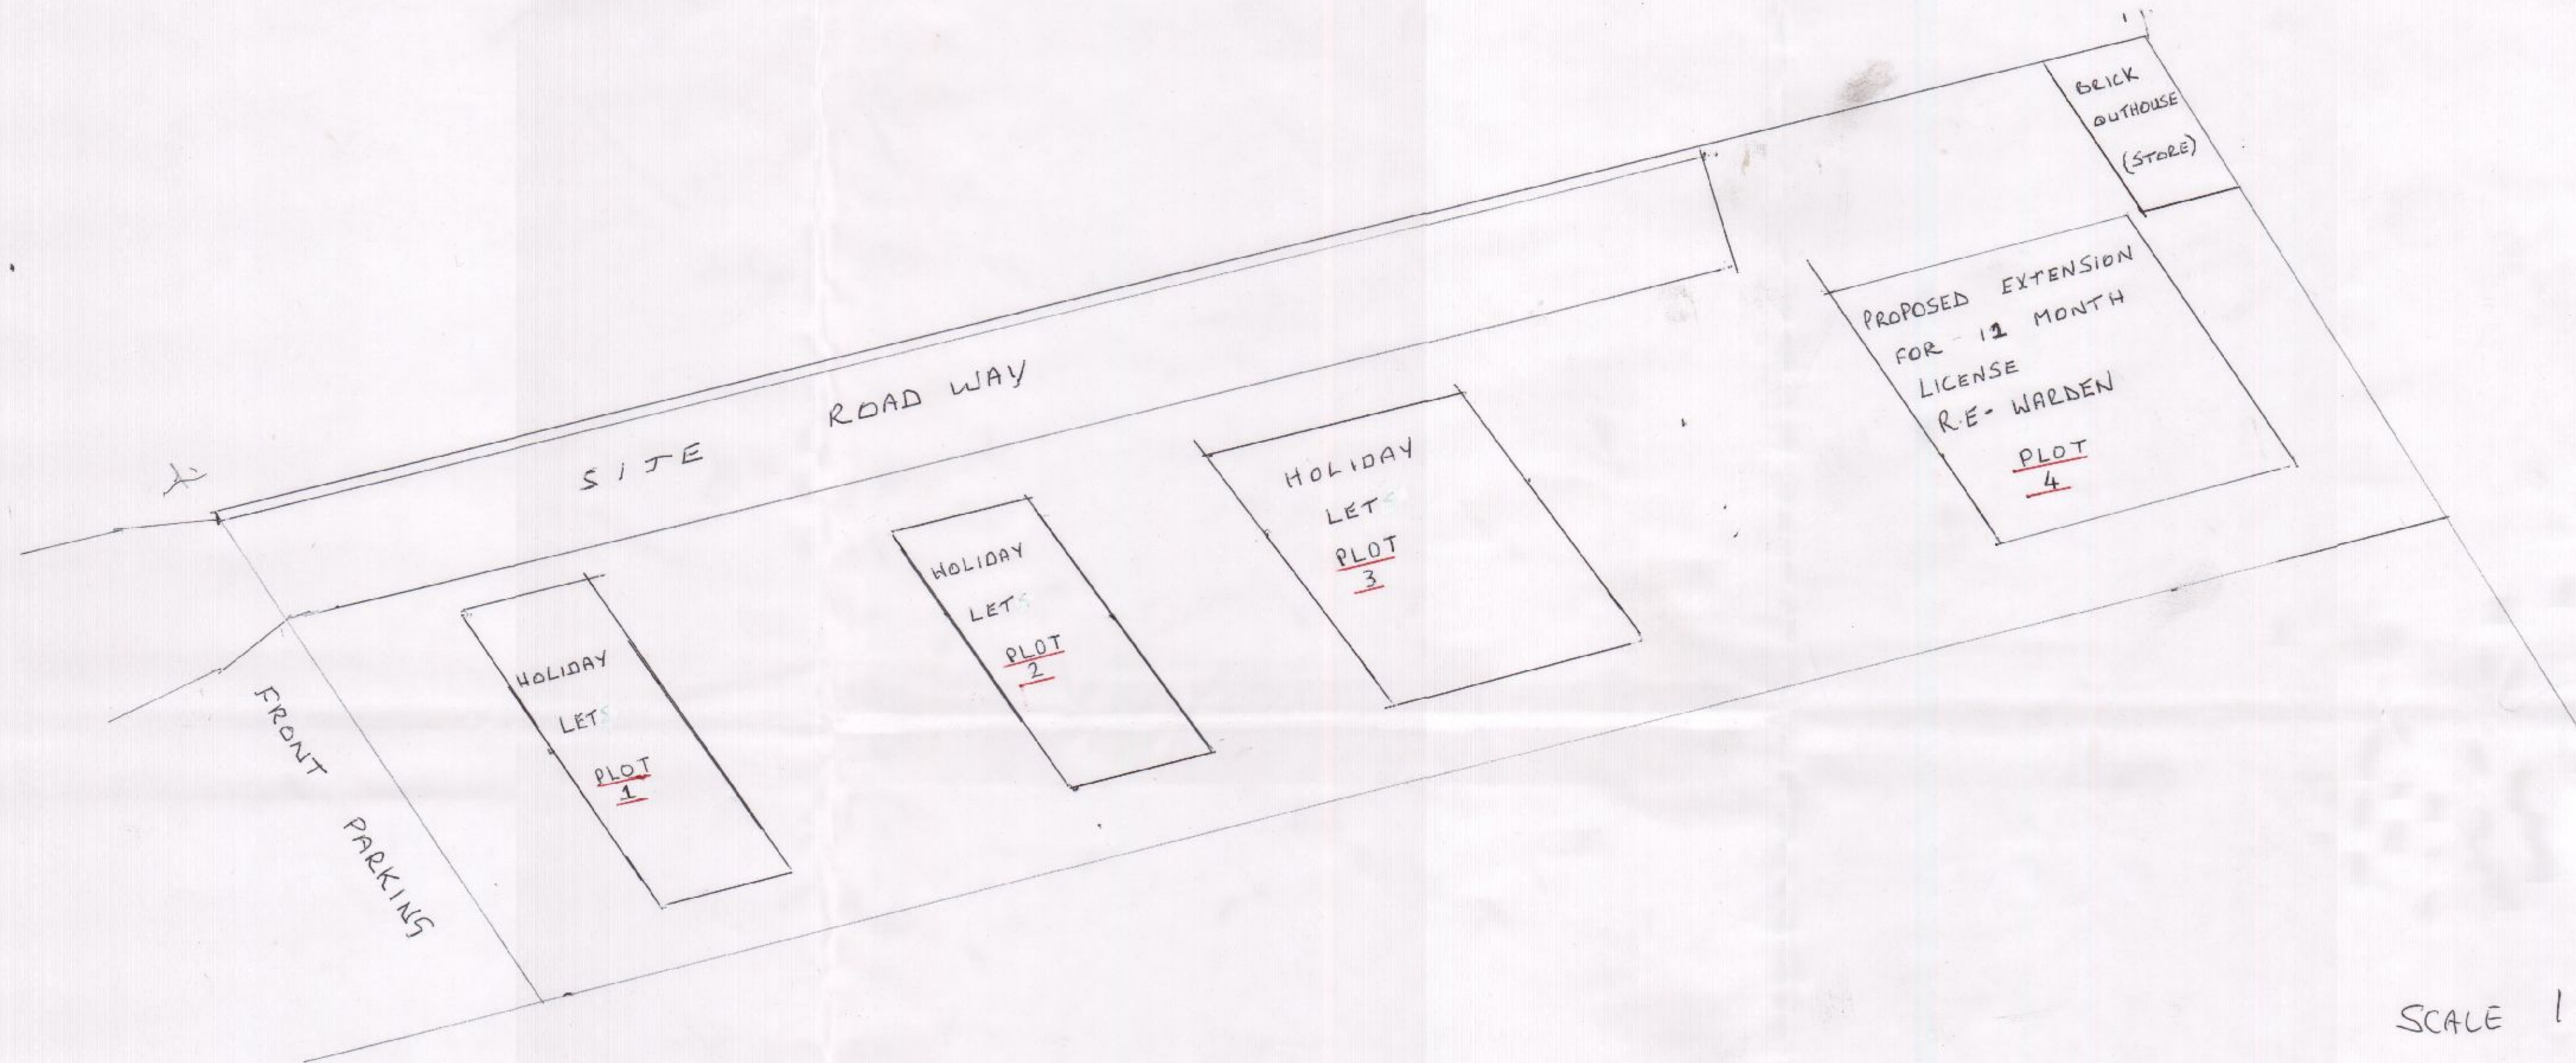

SCALE 1:50

DO NOT SCALE FROM THIS DRAWING

<u>CLIENT</u> MR + MRS A J SCHULTZ 38 HAVEN ROAD HAYLING ISLAND HAMPSHIRE PO11 9RY	
<u>PROJECT</u> CARAVAN SITE AT 38 HAVEN ROAD HAYLING ISLAND HAMPSHIRE PO11 9RY	
<u>DRAWING TITLE</u> SITE PLAN	
<u>DRAWN BY</u> A. SCHULTZ	<u>DATE</u> 22/05/11
<u>SCALE</u> 1:50	
<u>CARAVAN LICENSE NUMBER</u> CSL 0529	

