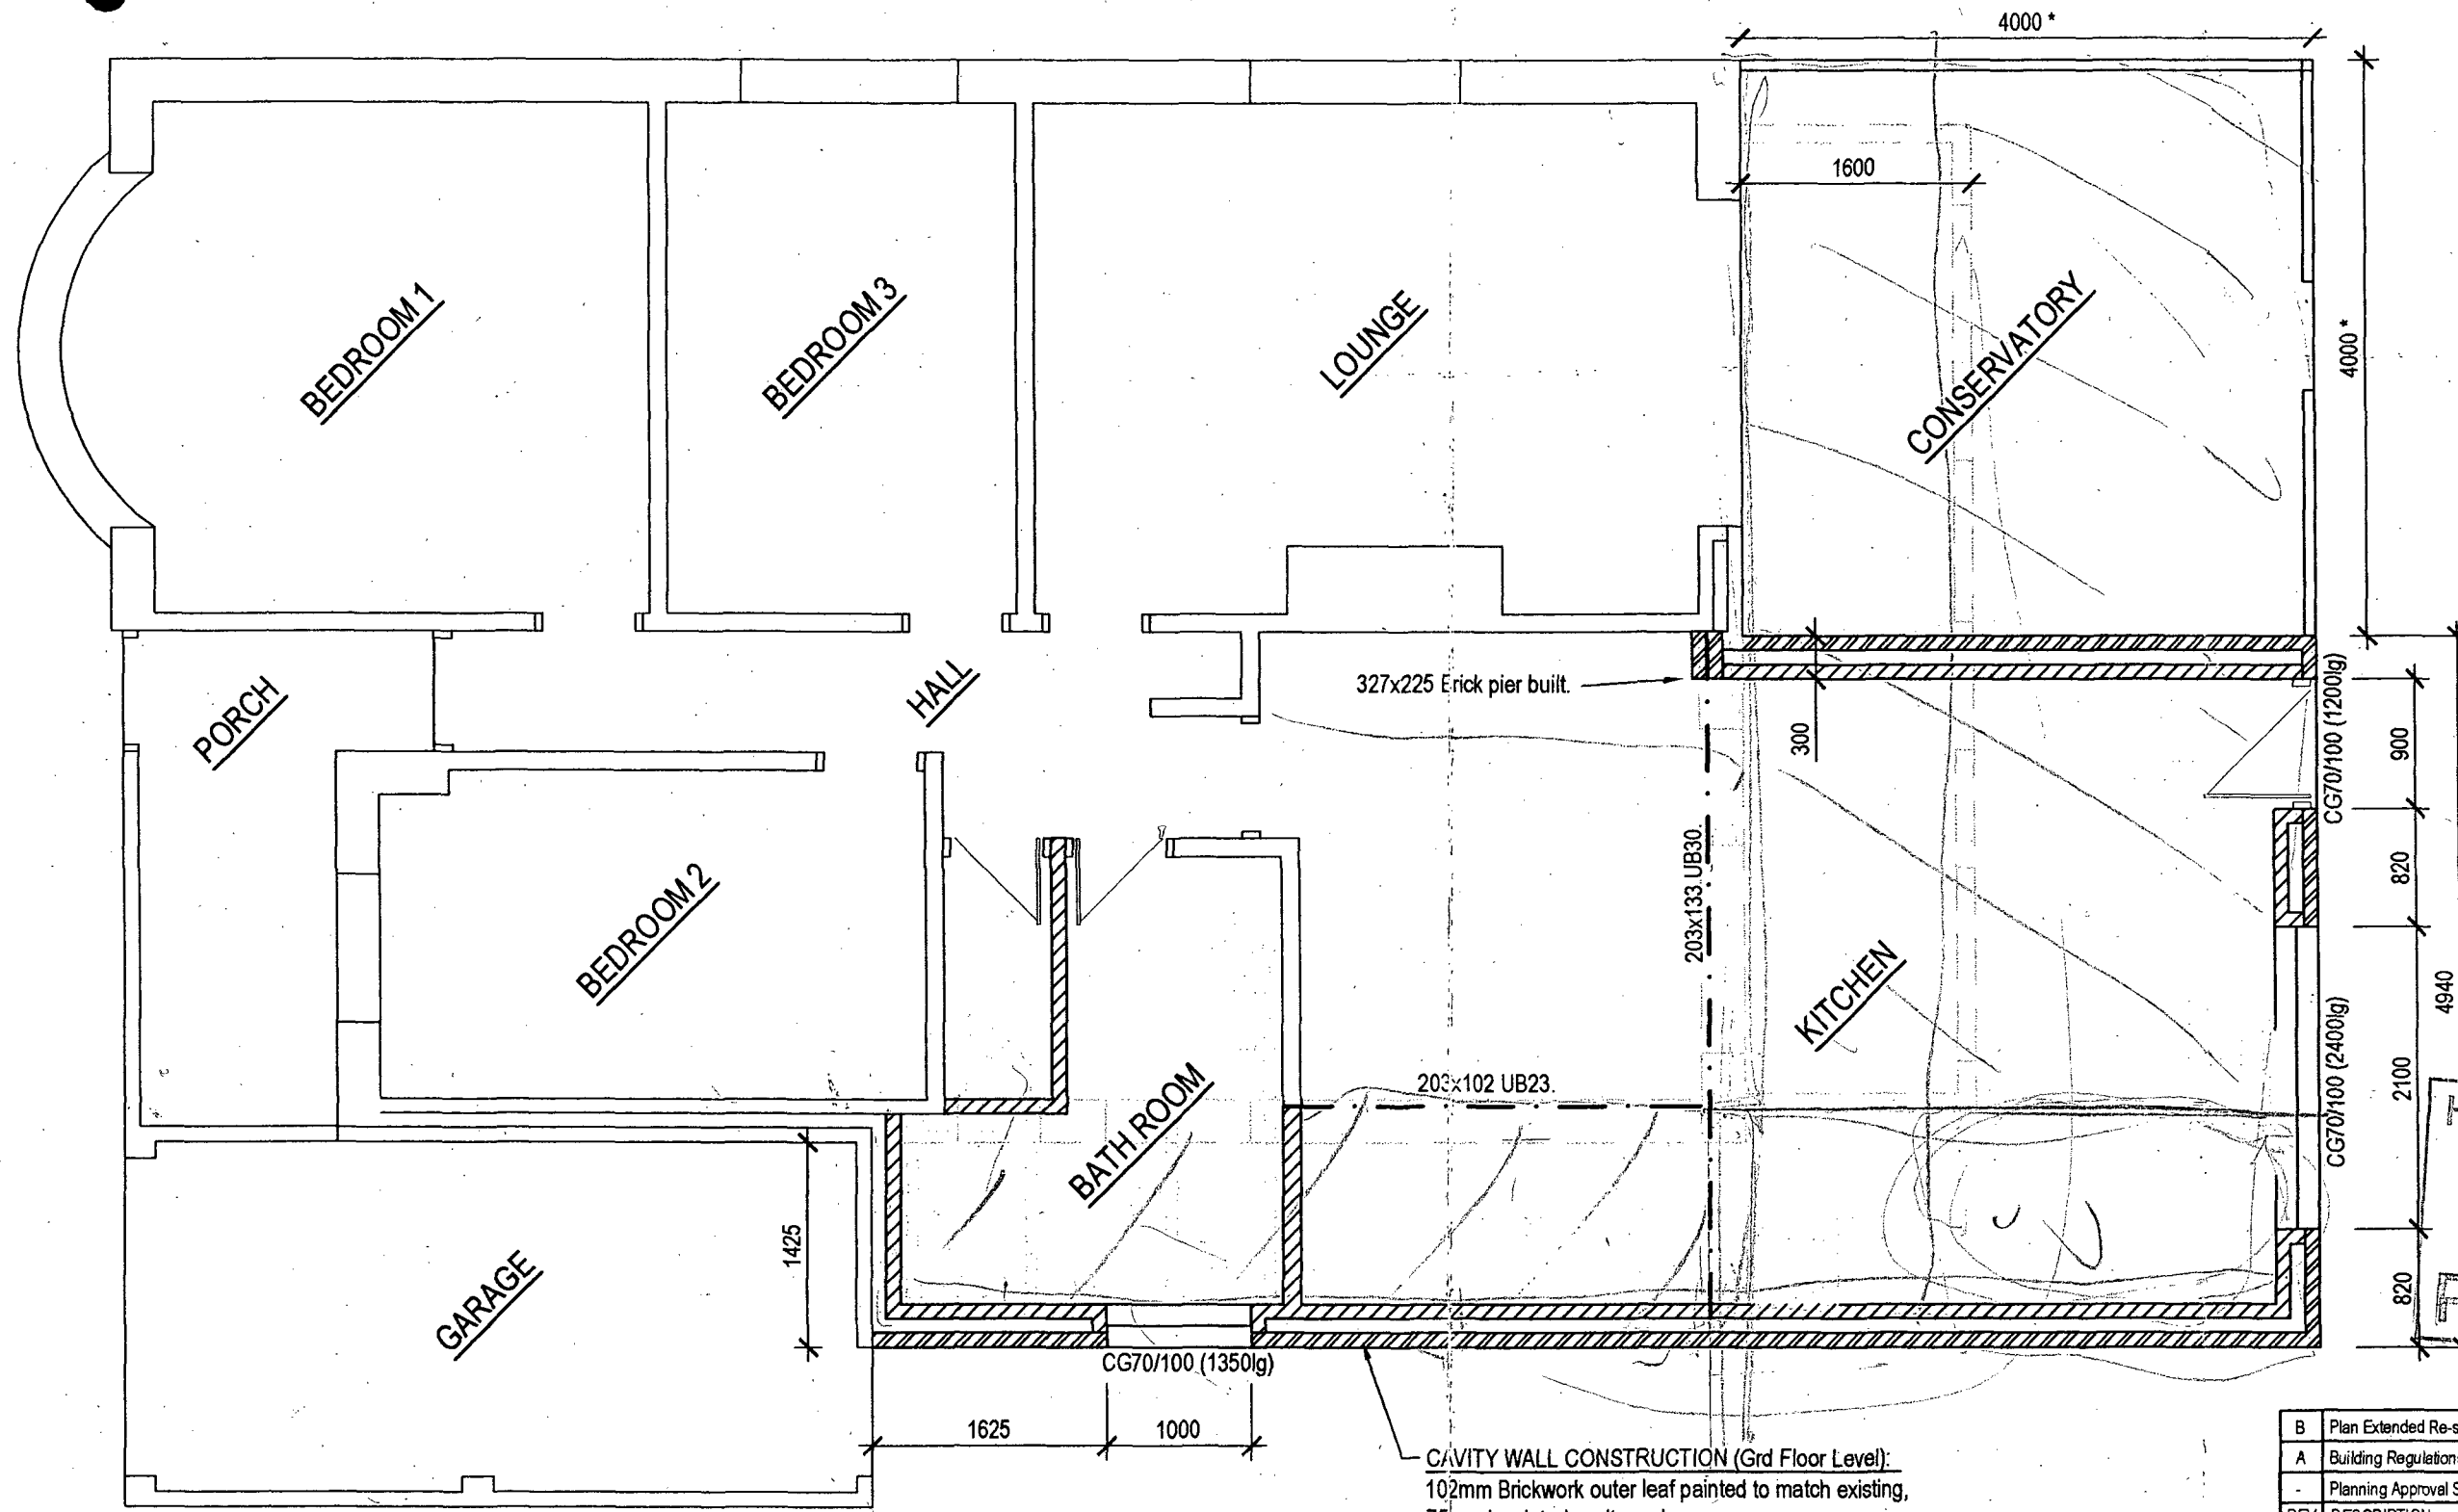


10/60858/001

B.O.H.
REFUSE

GROUND FLOOR PLAN.

HAVANT BOROUGH
COUNCIL
15 FEB 2010
RECEIVED

B	Plan Extended Re-submitted For Planning	16 Sep 09
A	Building Regulations Approval Submission.	12 Nov 07
-	Planning Approval Submission.	18 Feb 07
REV	DESCRIPTION	DATE

SINGLE STOREY REAR EXTENSION
& CONSERVATORY.
67 PRIVET ROAD, CROOKHORN

Client:	Mr T. & Mrs Y. JONES	
Drg Title:	GROUND FLOOR G.A. PLAN OF EXTENSION & COSERVATORY.	
Scales: 1:50	Drg No:	Rev:
Date: February 2007	JONES-01	B