


PERMIT

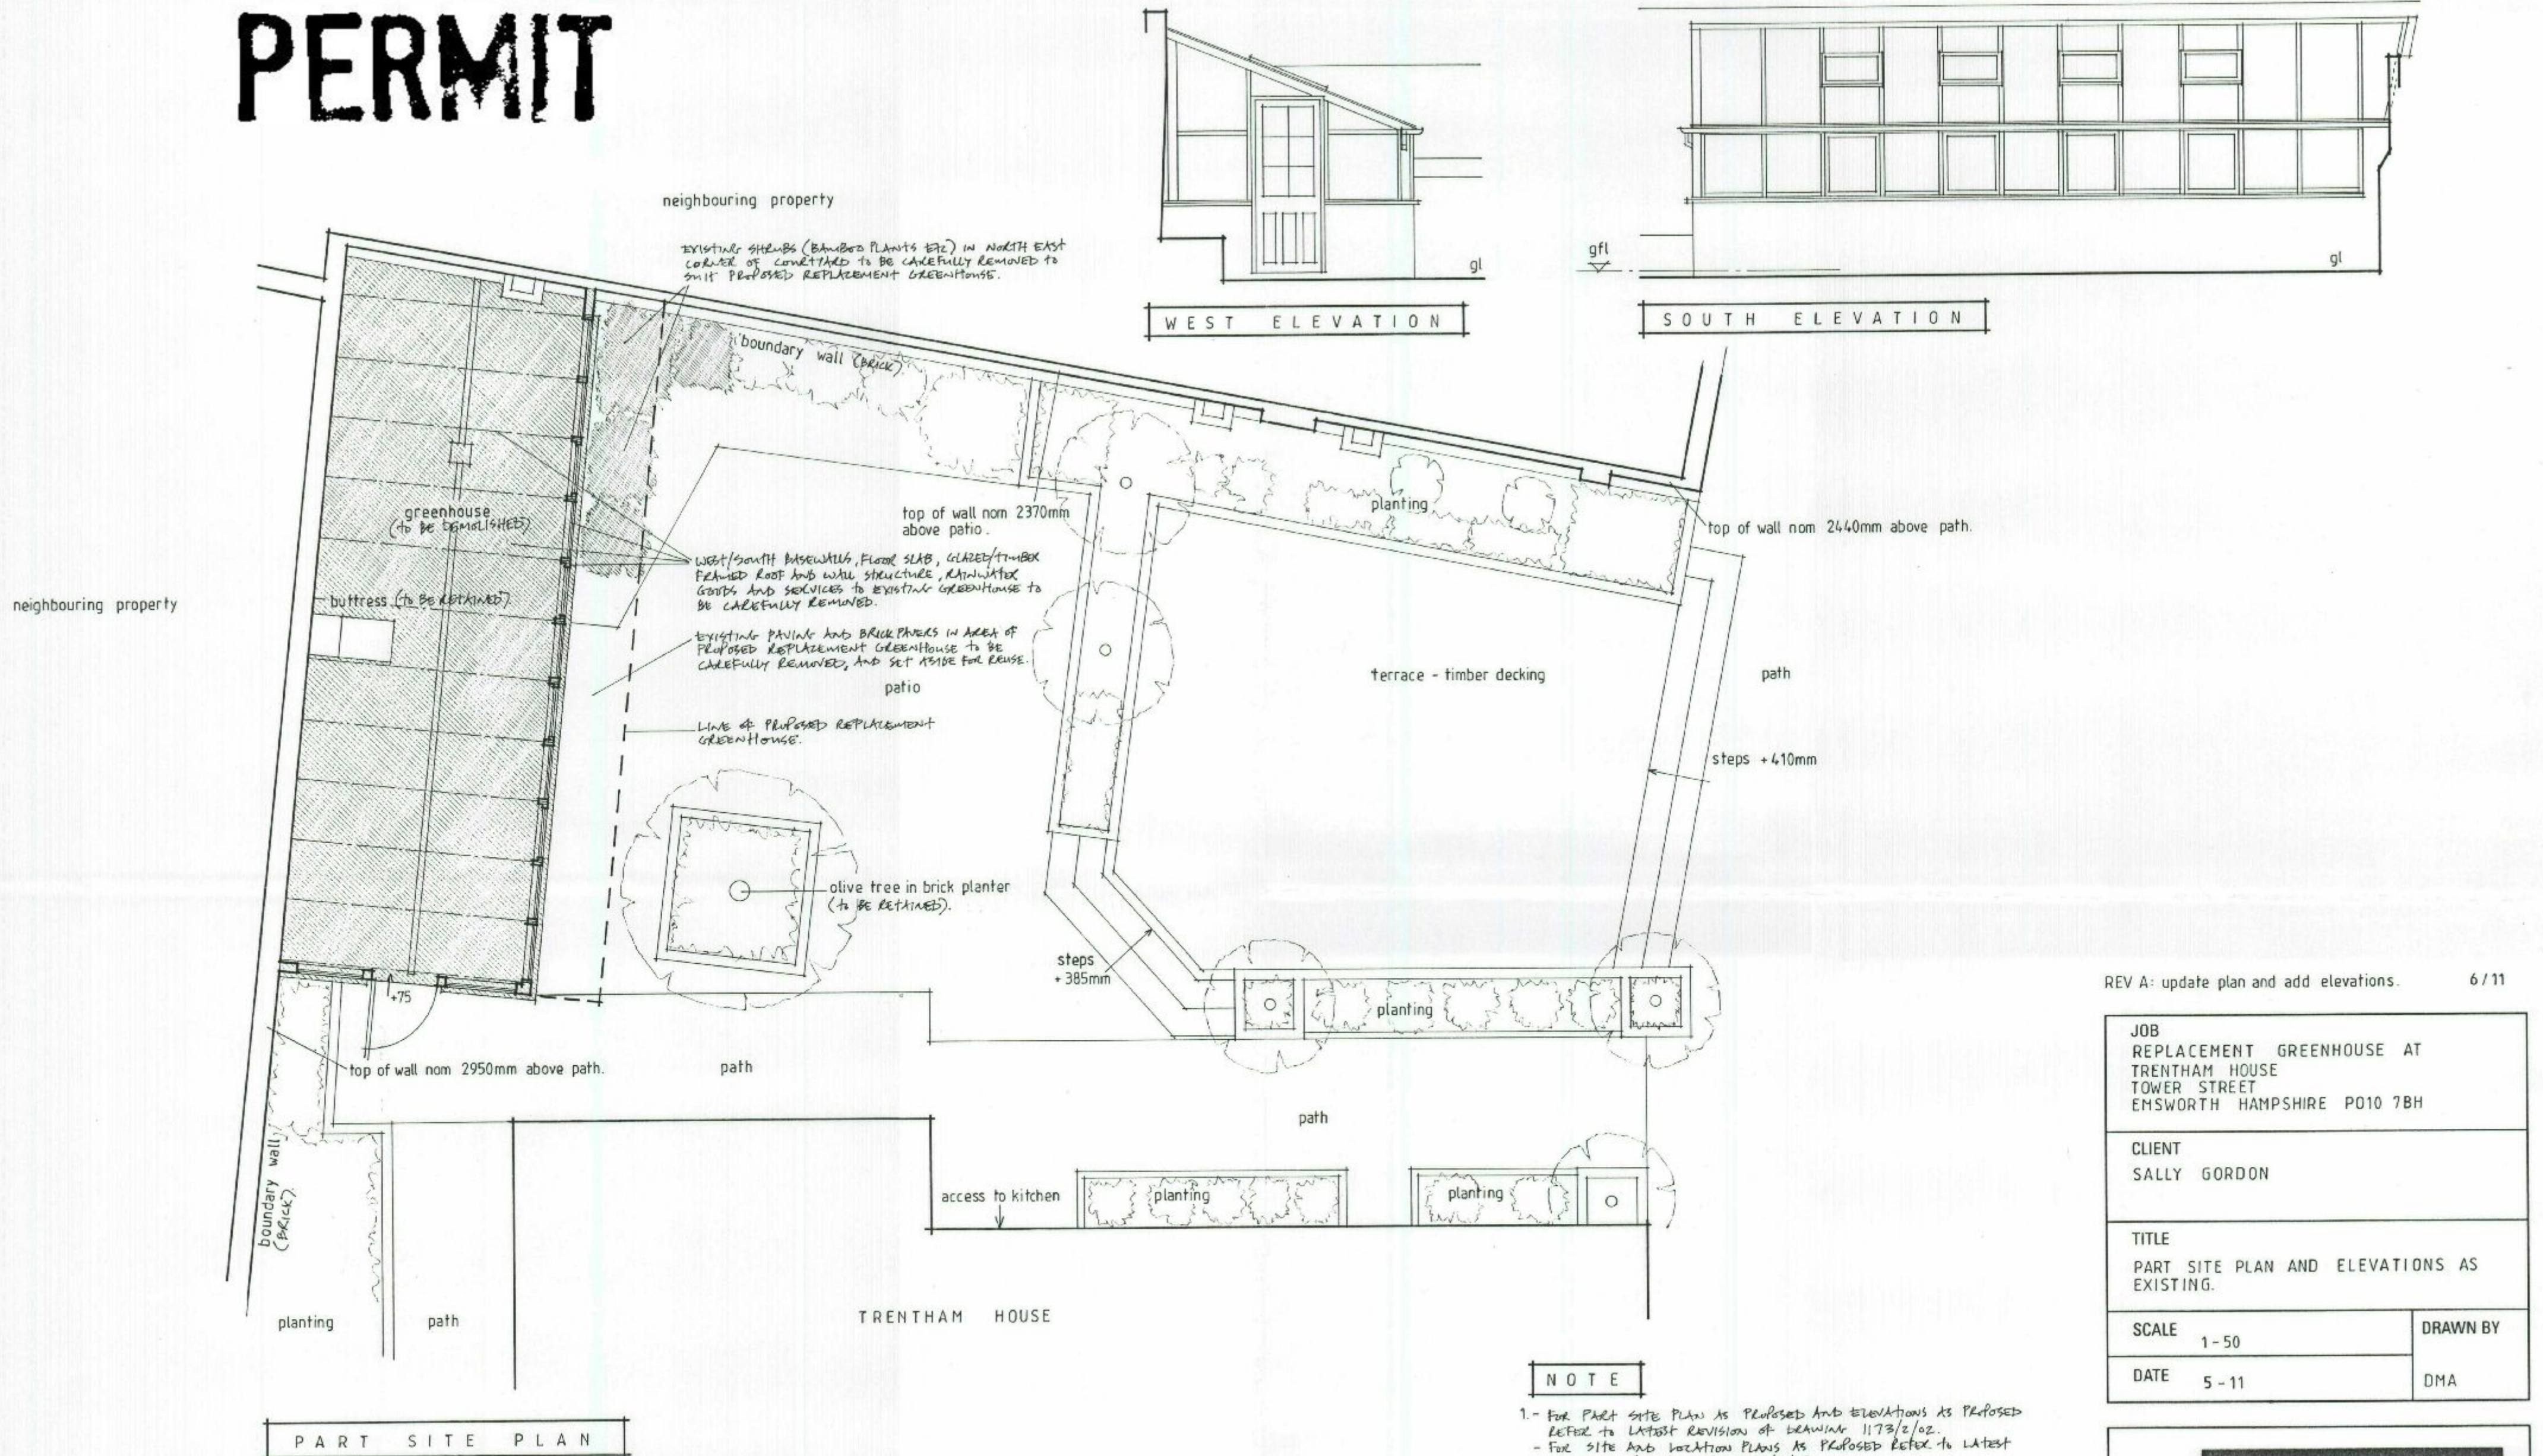

REV A: update plan and add elevations.

6/11

JOB
REPLACEMENT GREENHOUSE AT
TRENTHAM HOUSE
TOWER STREET
EMSWORTH HAMPSHIRE PO10 7BH

CLIENT
SALLY GORDON

TITLE
PART SITE PLAN AND ELEVATIONS AS
EXISTING.

SCALE
1 - 50

DRAWN BY

DATE
5 - 11

DMA

THE HARRISON YOUNG
PARTNERSHIP LTD
CHARTERED ARCHITECTS

12 West Street Emsworth Hampshire PO10 7DY
Telephone 01243 372993
Fax 01243 374892

DRAWING No.

1173 / 2 / 01

REV.

A

RECEIVED
10 JUN 2011
Havant Borough Council