



PERMIT

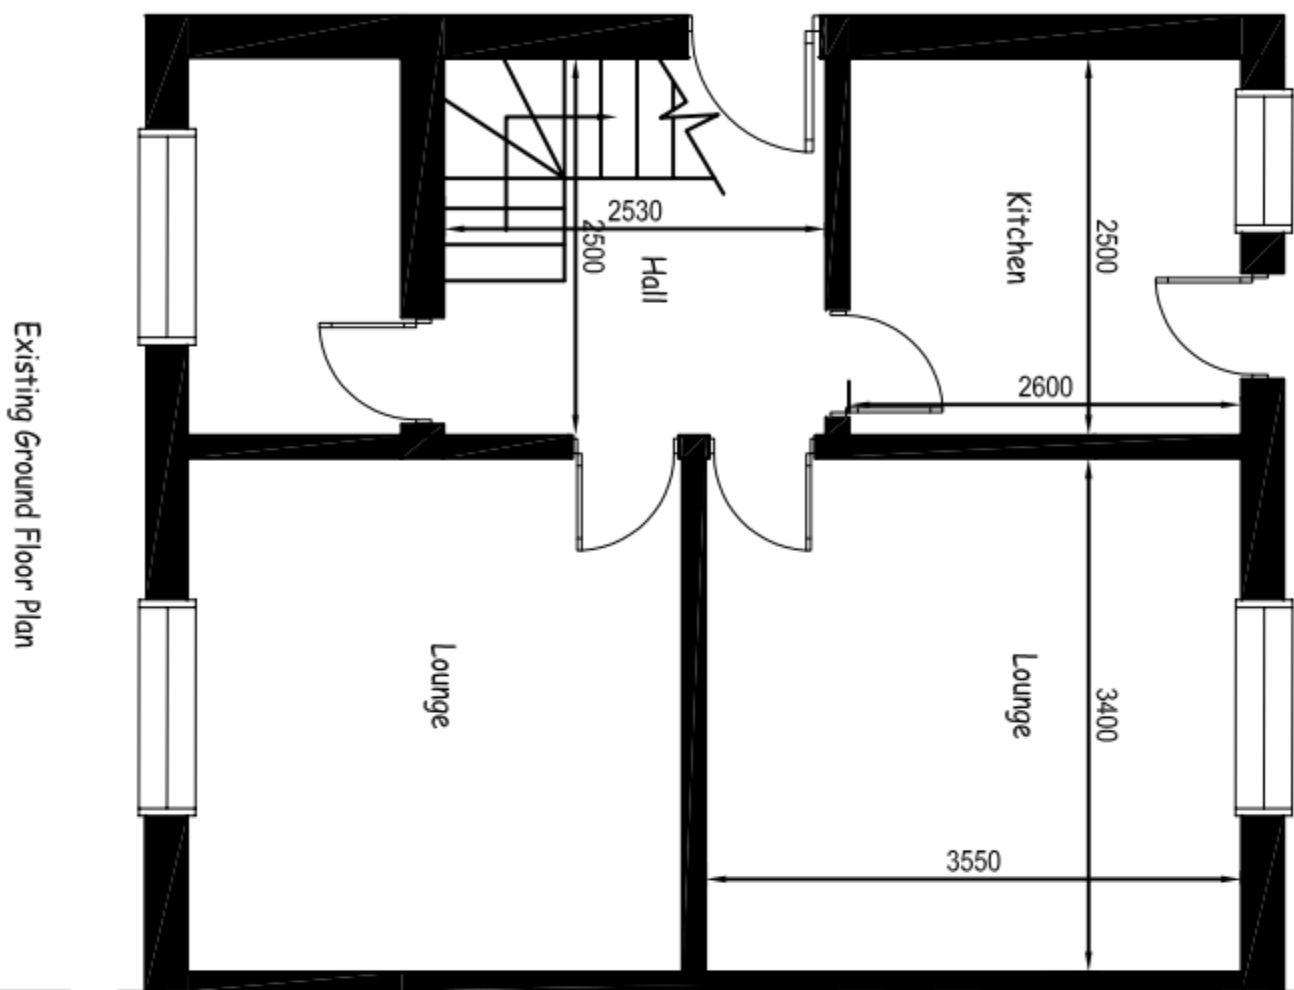

Boundary

Erect new 2M high close boarded fence

assumed line of existing drainage

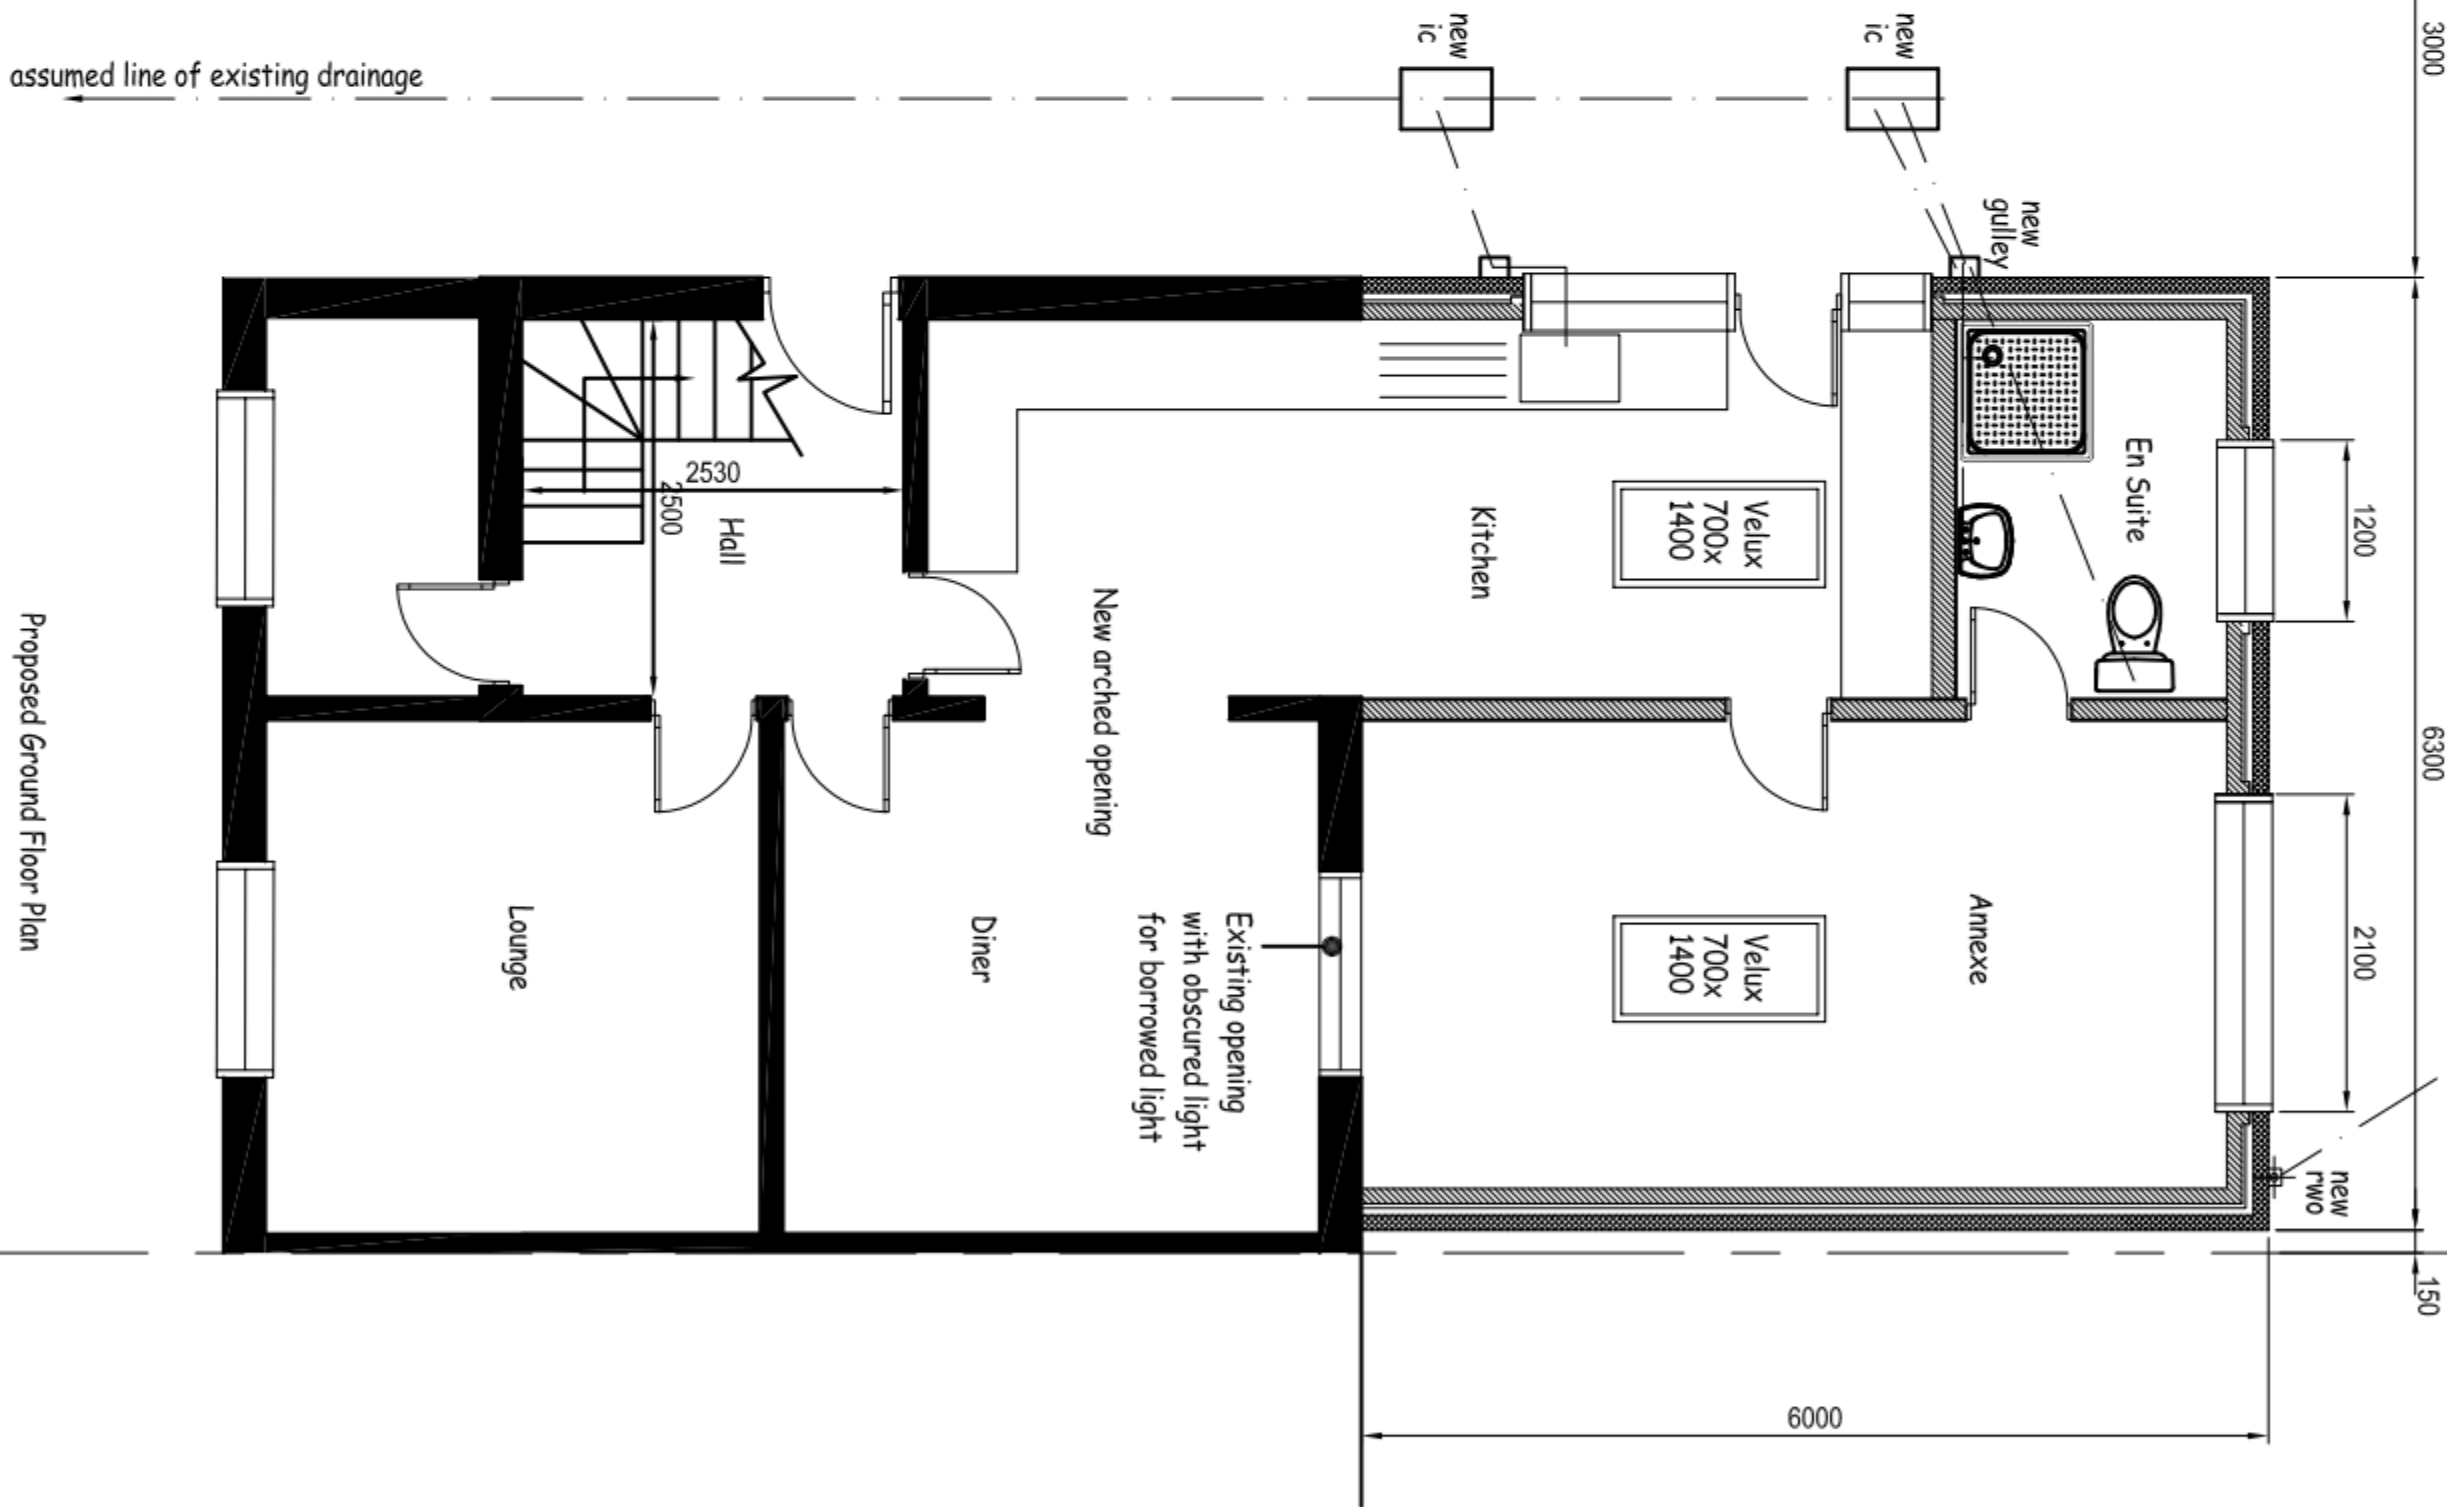

This drawing may be scaled for planning purposes only.
For all other purposes dimensions must be checked on
site and not scaled from the drawing.

Client: Mr. Steve Foster
Project: 63 Gladys Avenue
Waterlooville, PO8 8HS
Drawing Title: EXISTING & PROPOSED
FLOOR PLAN
Drawn By: SF
Date: January 11
Drawing No: Glad-001
Scale: 1:50@A2
Issue: A