
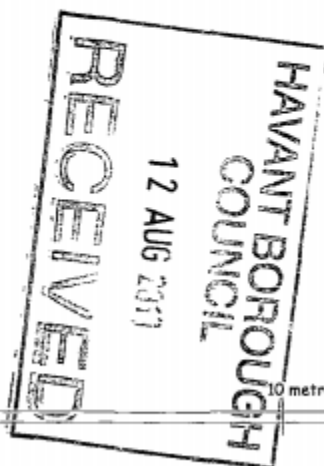


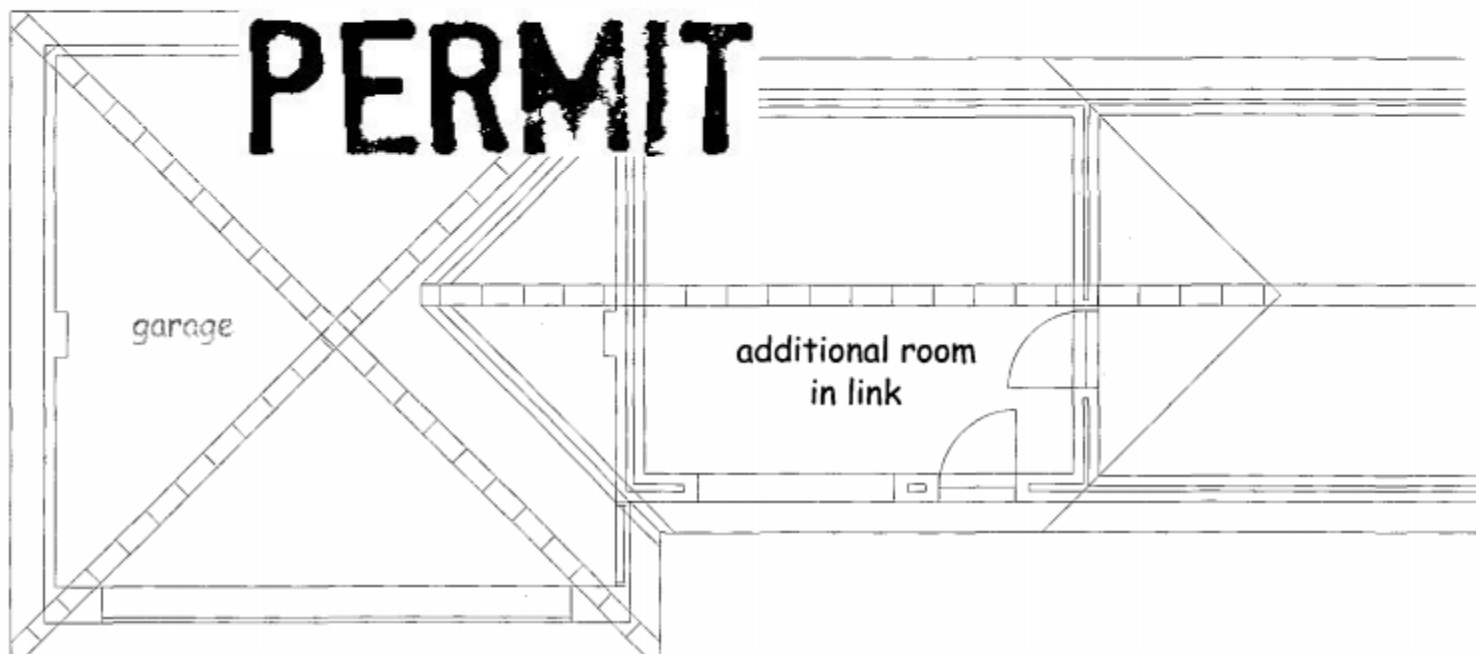

Scale: 1:50

BL017

31 Bound Lane
Hayling Island
Hampshire
PO11 9HU

31 Bound Lane
Amended Roof Plan

31 Bound Lane
Hayling Island
Hampshire
PO11 9HU

