


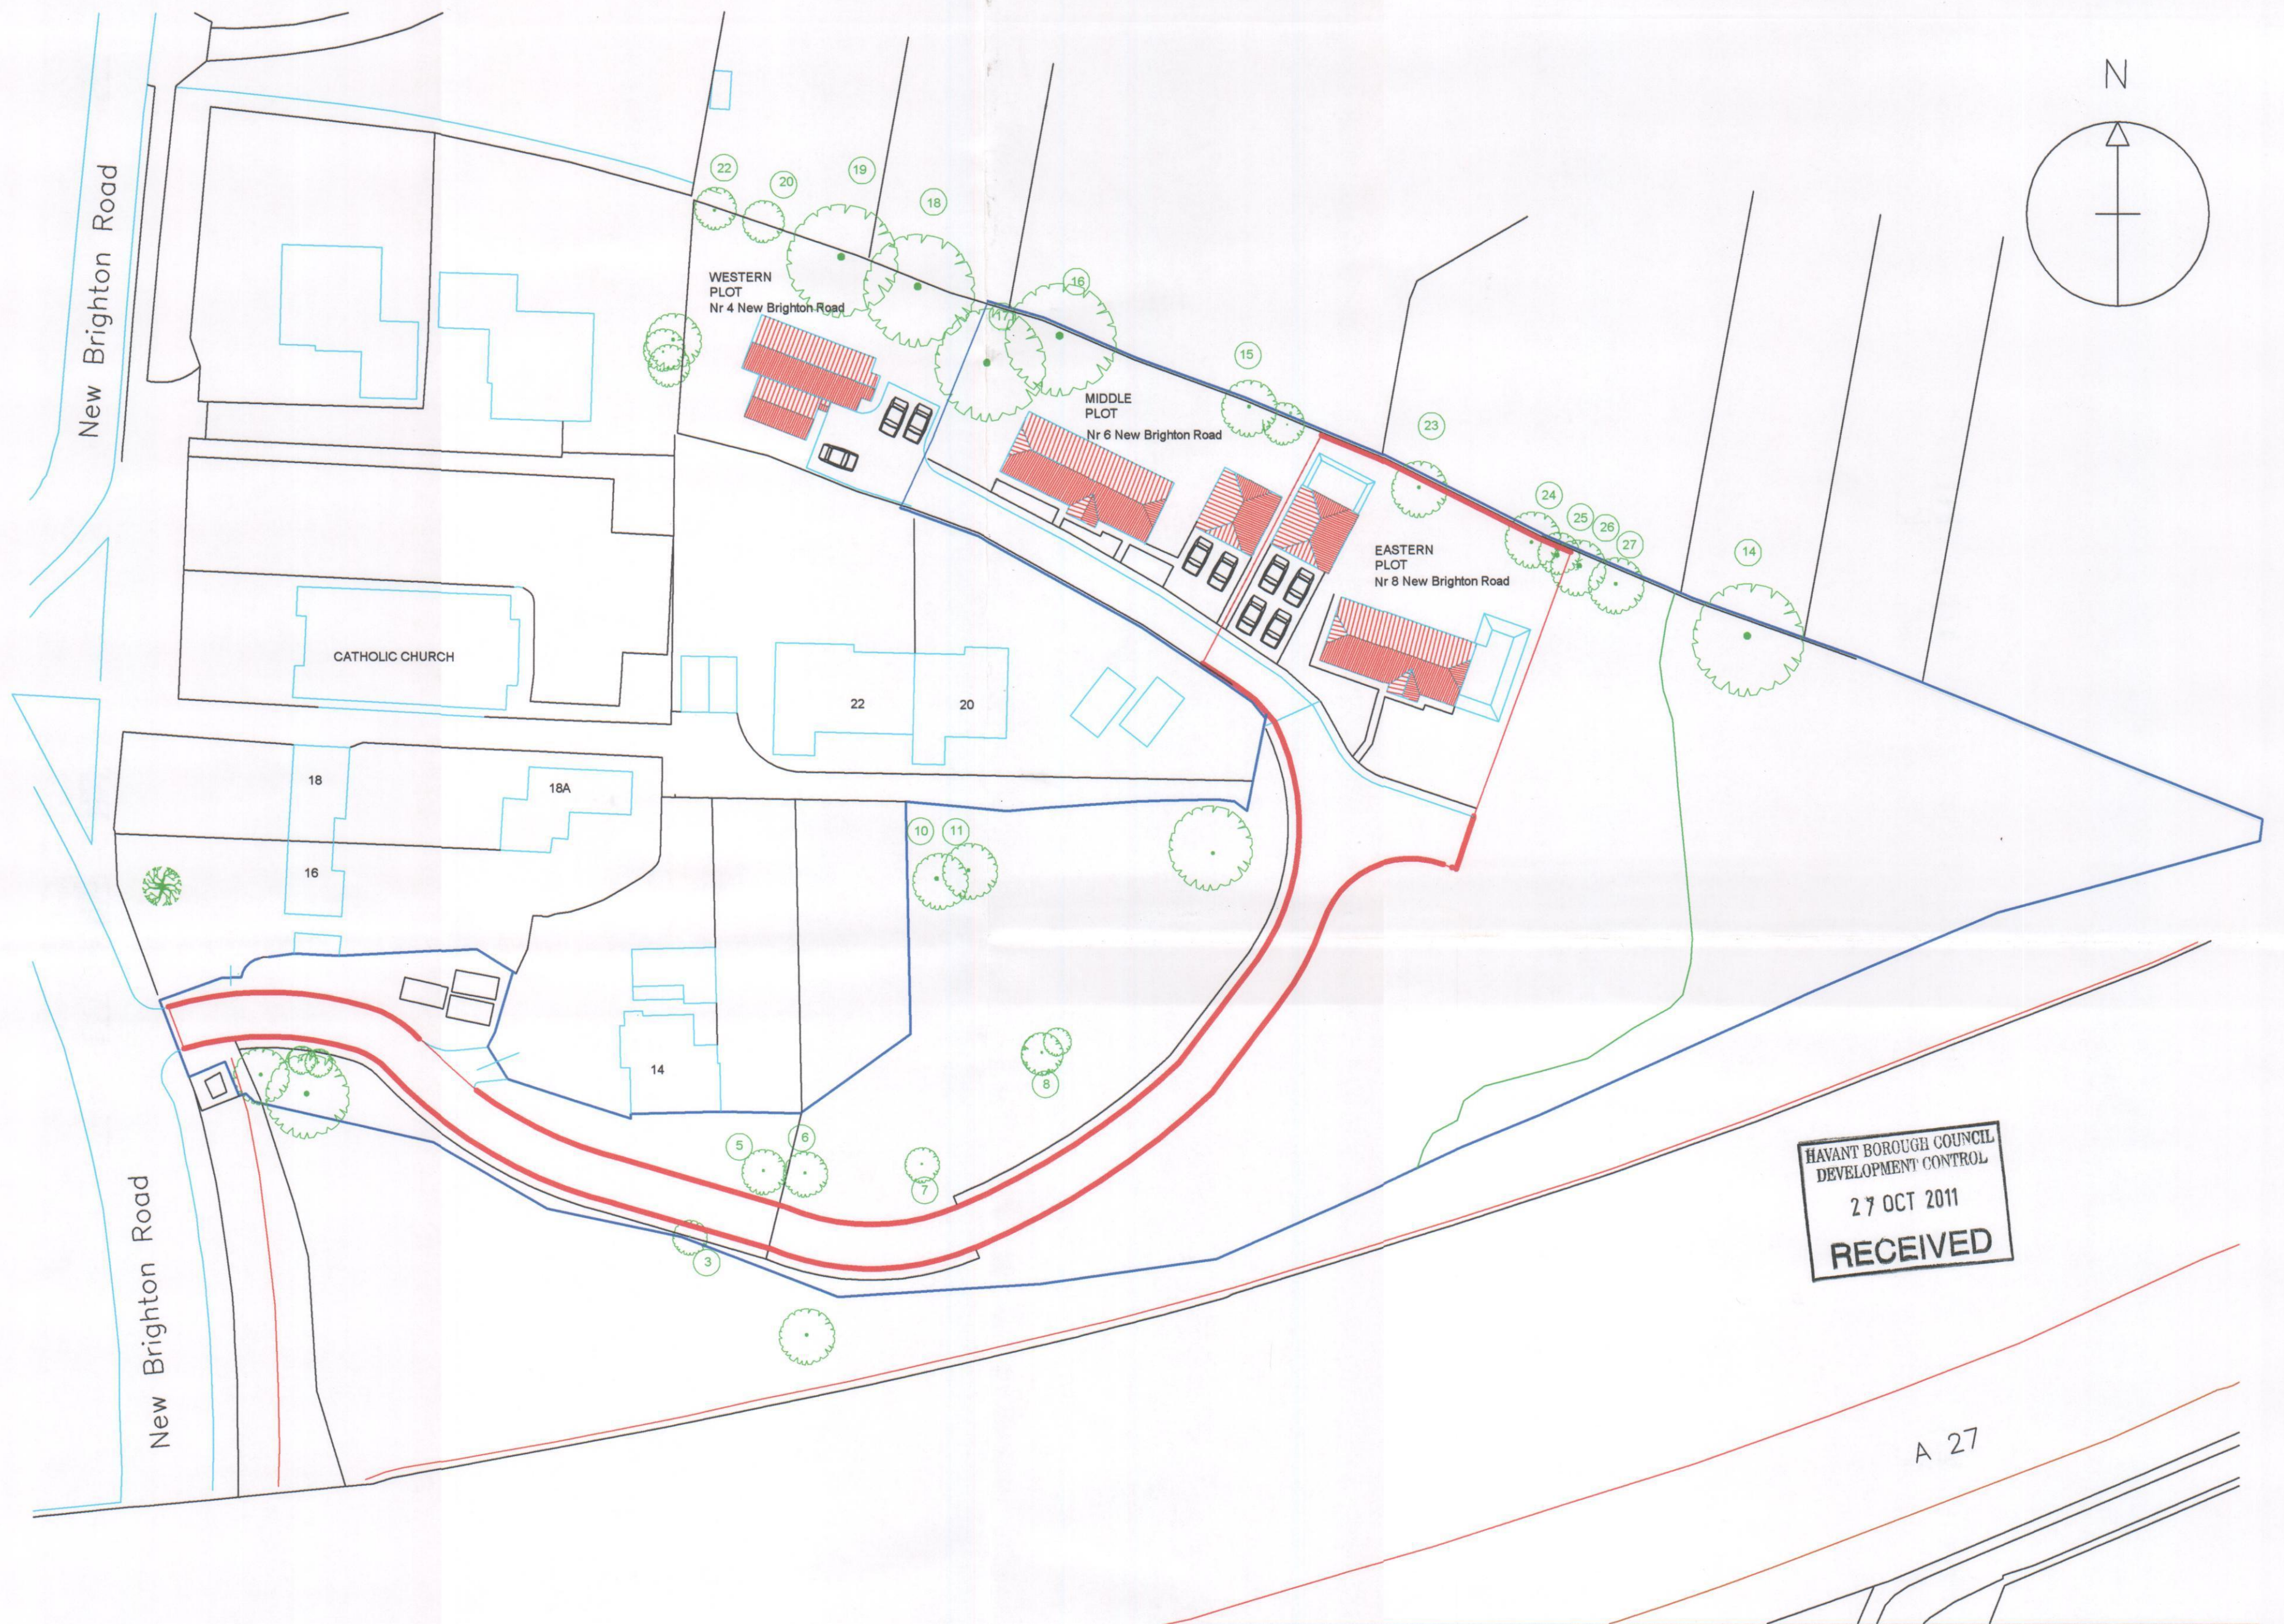

Date 24/10/2011	Drawn EM	checked by	date checked	Client MERCIO PLACE LTD	 8 New Brighton Road Emsworth, Hampshire, PO10 7PS TEL: 08450 450 862 www.erconstructions.co.uk
Scale 1/500	Drawing title site plan			Project EASTERN BARN	
Drawing No 105/74				Address 8 New Brighton Road Emsworth, Hampshire PO10 7PS	