




HAVANT SUMMIT
COLLIERIES
24 AUG
RECEIVED

 


PMG (Building Design & Consultancy) Ltd
20 Bluebell Way,
Whiteley, Fareham,
Hampshire PO15 7FF
Tel: 07796 124247
Email: paul@pmgltd.uk.com
www.pmgltd.uk.com

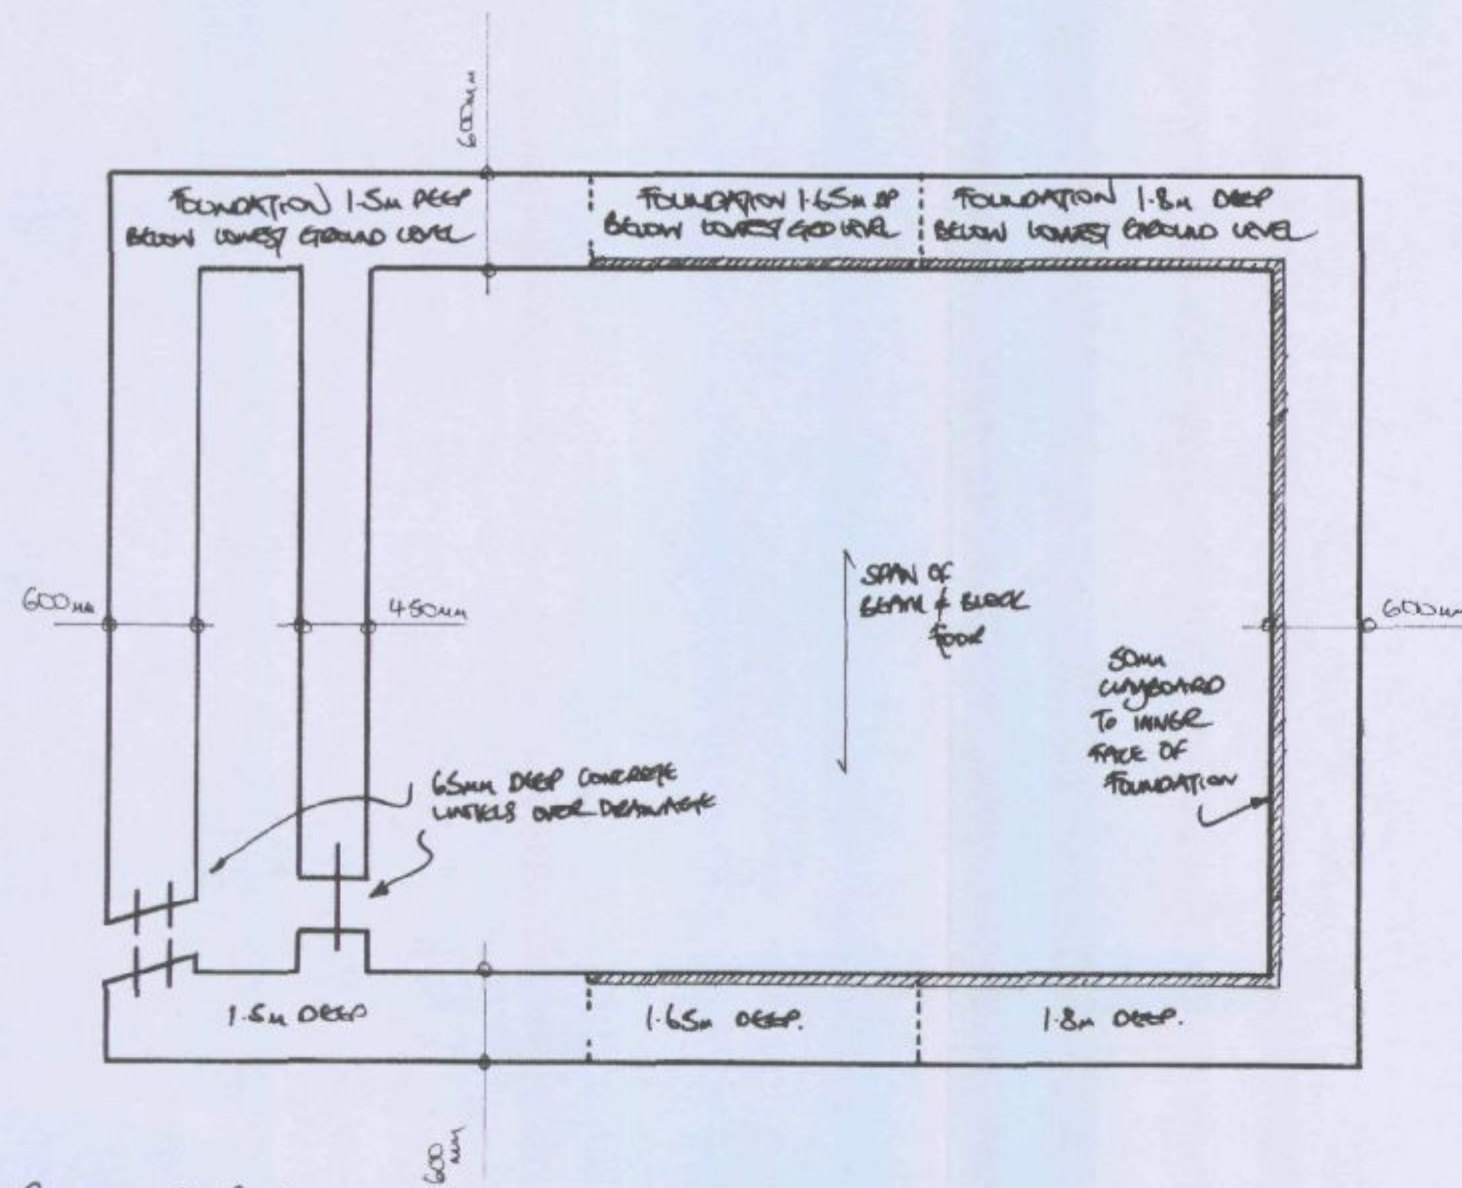


FOUNDATION PLAN
1:50

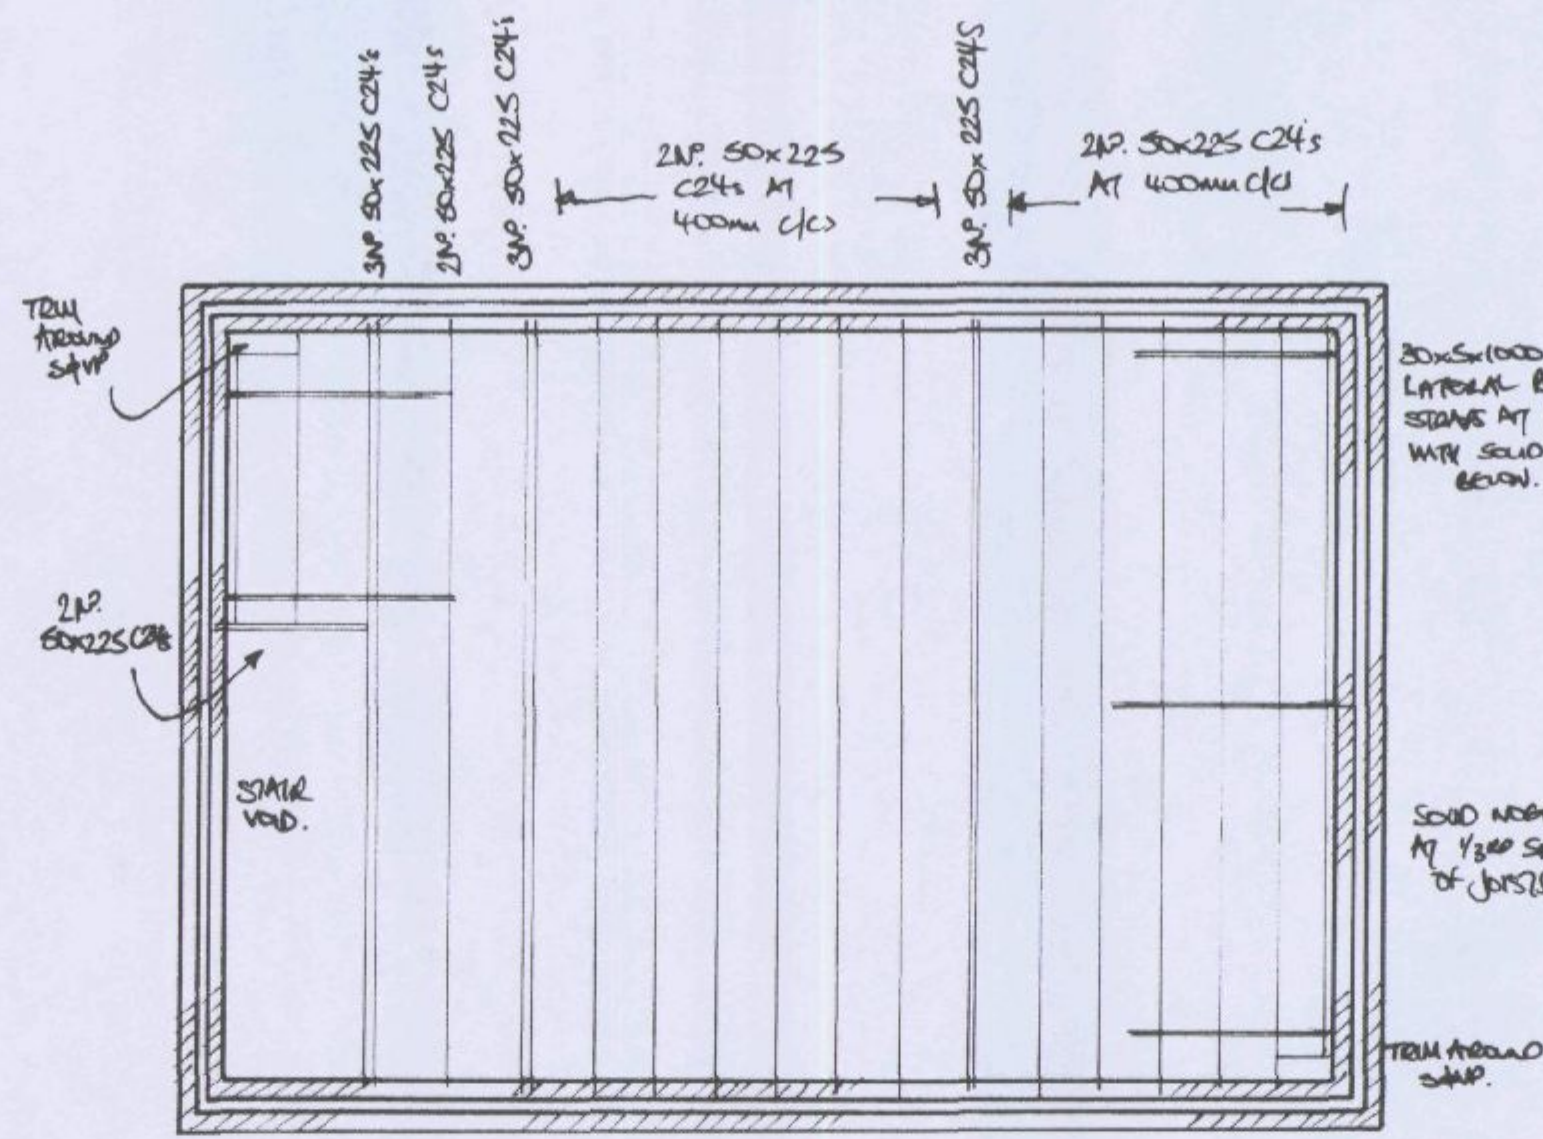

FIRST FLOOR JOIST PLAN
1:50


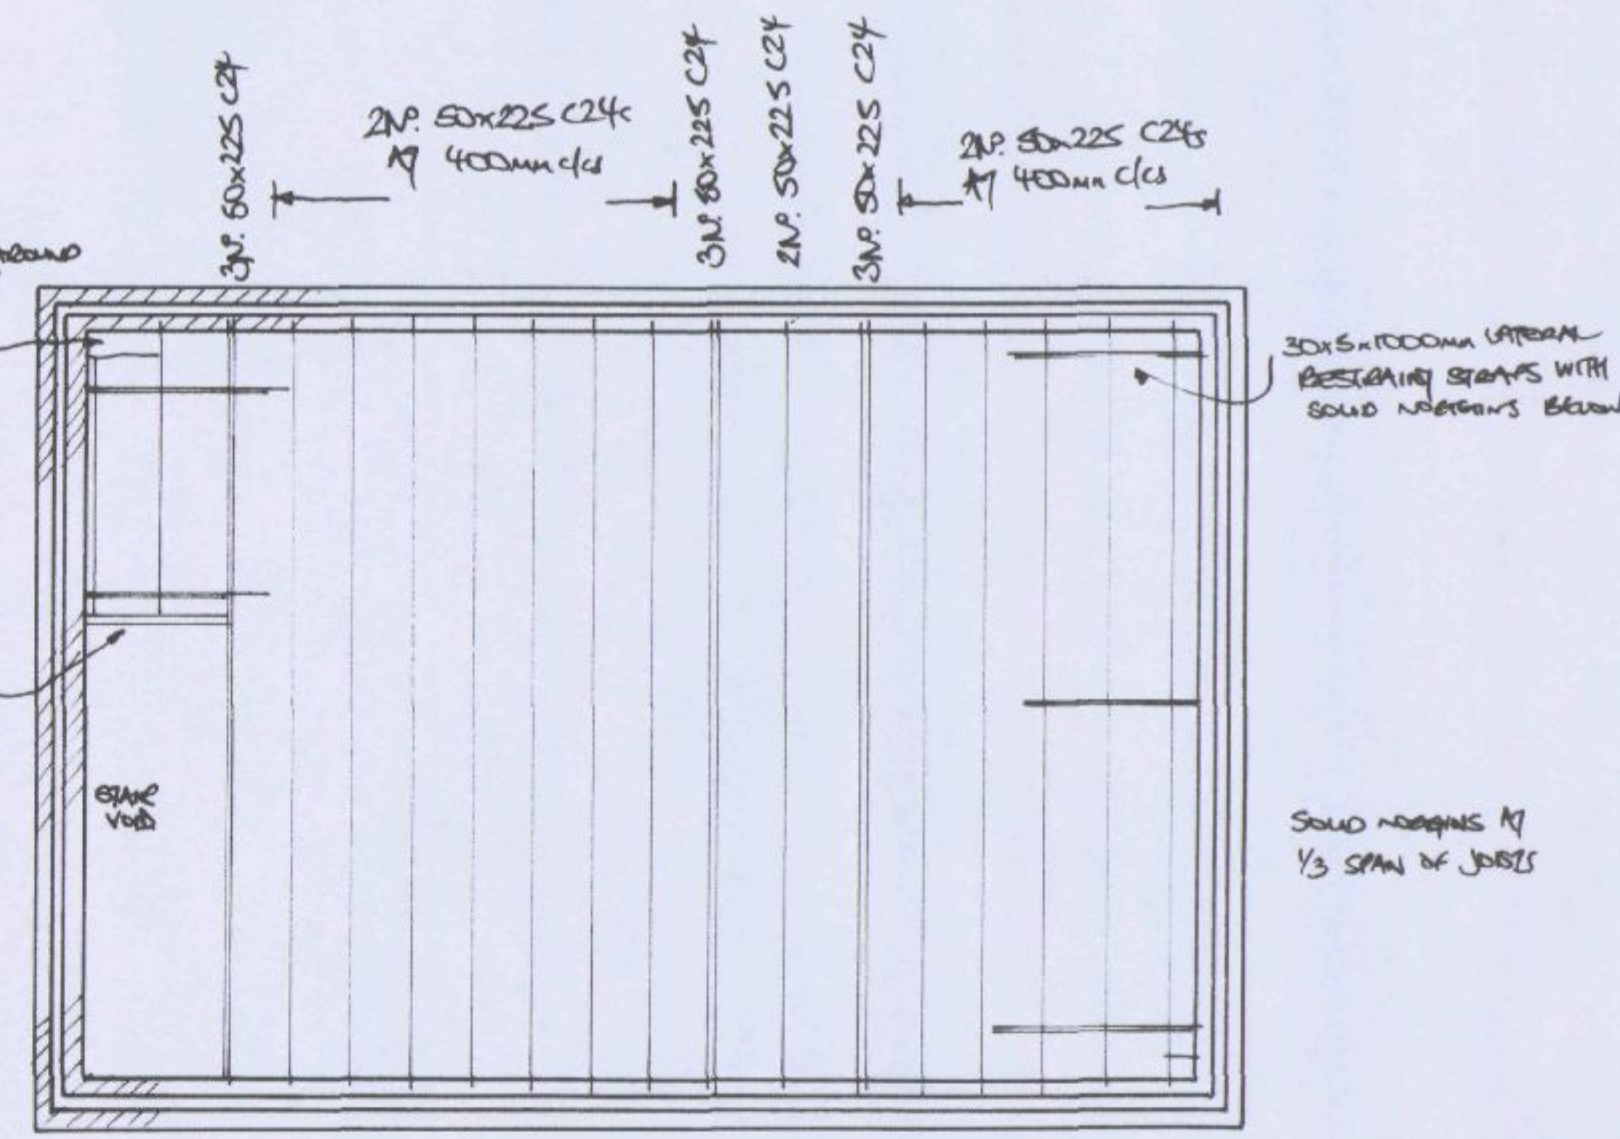


SECOND FLOOR JOIST PLAN
1:50


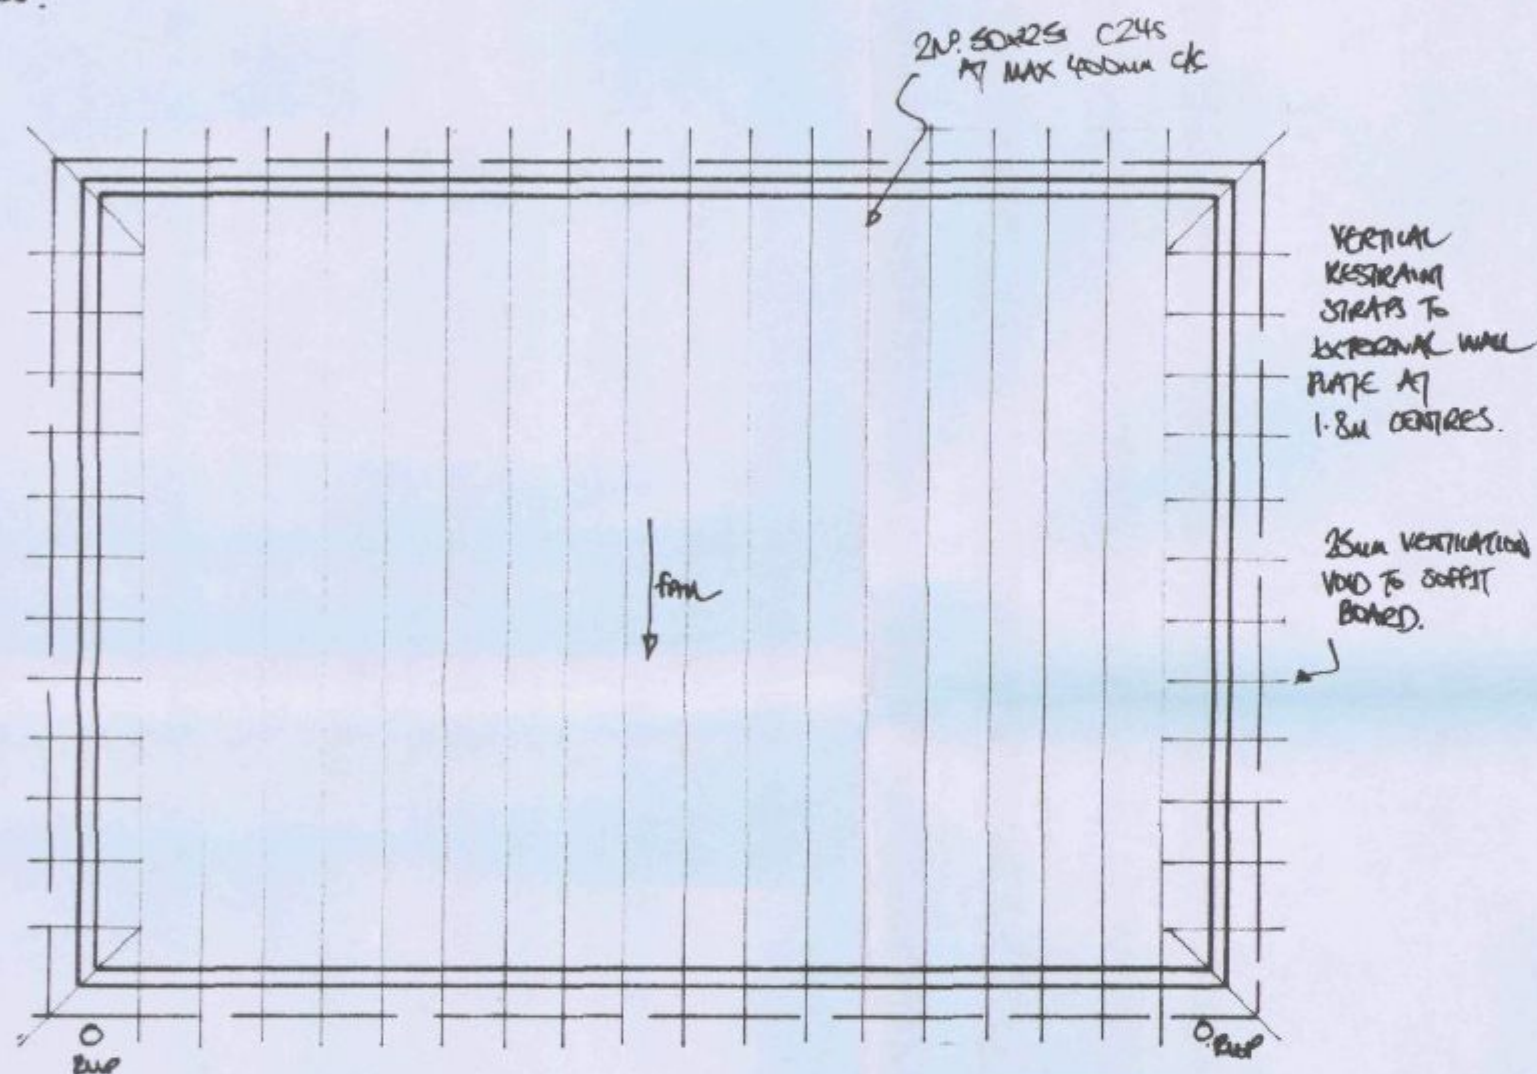


ROOF JOIST PLAN
1:50

ROOF DETAIL
1:10

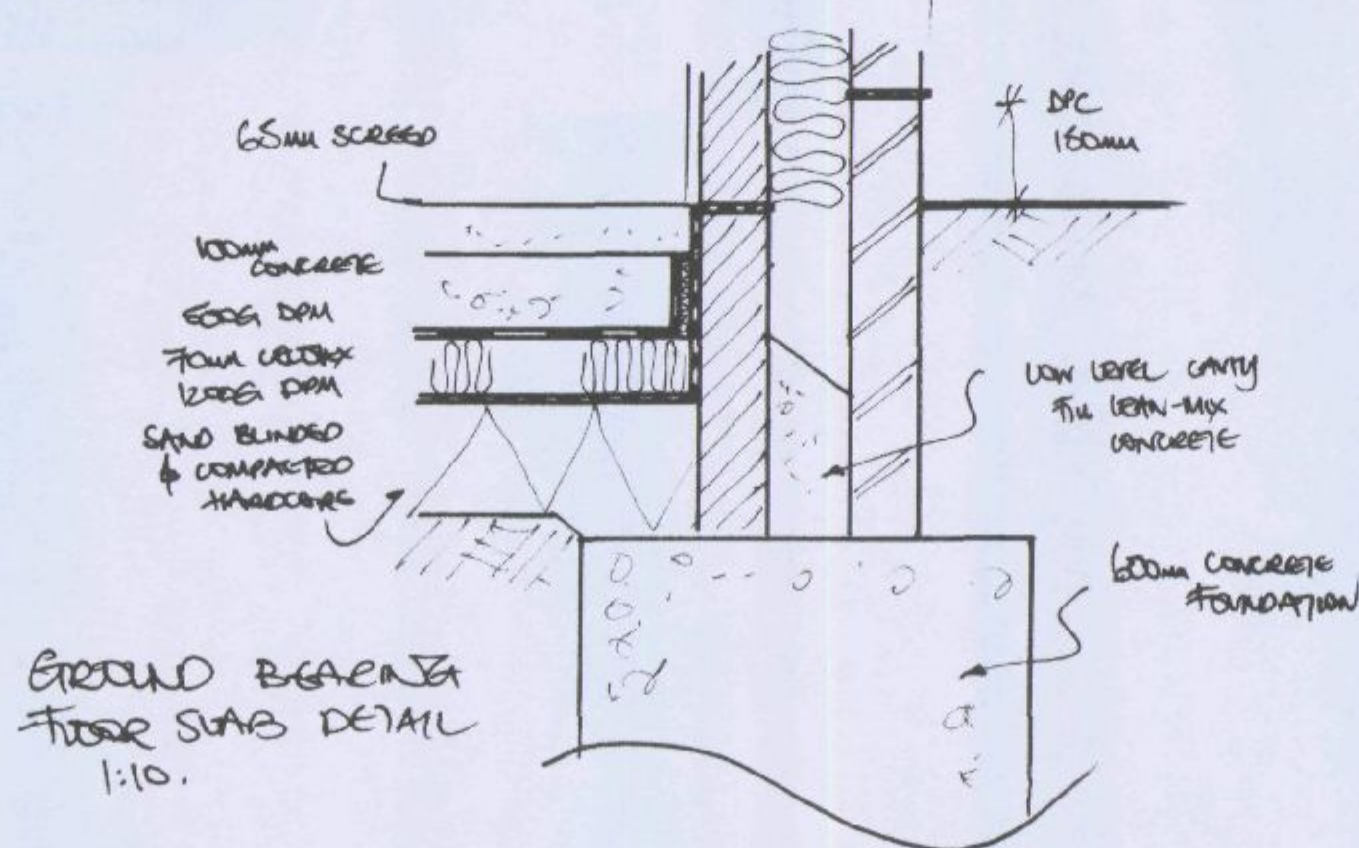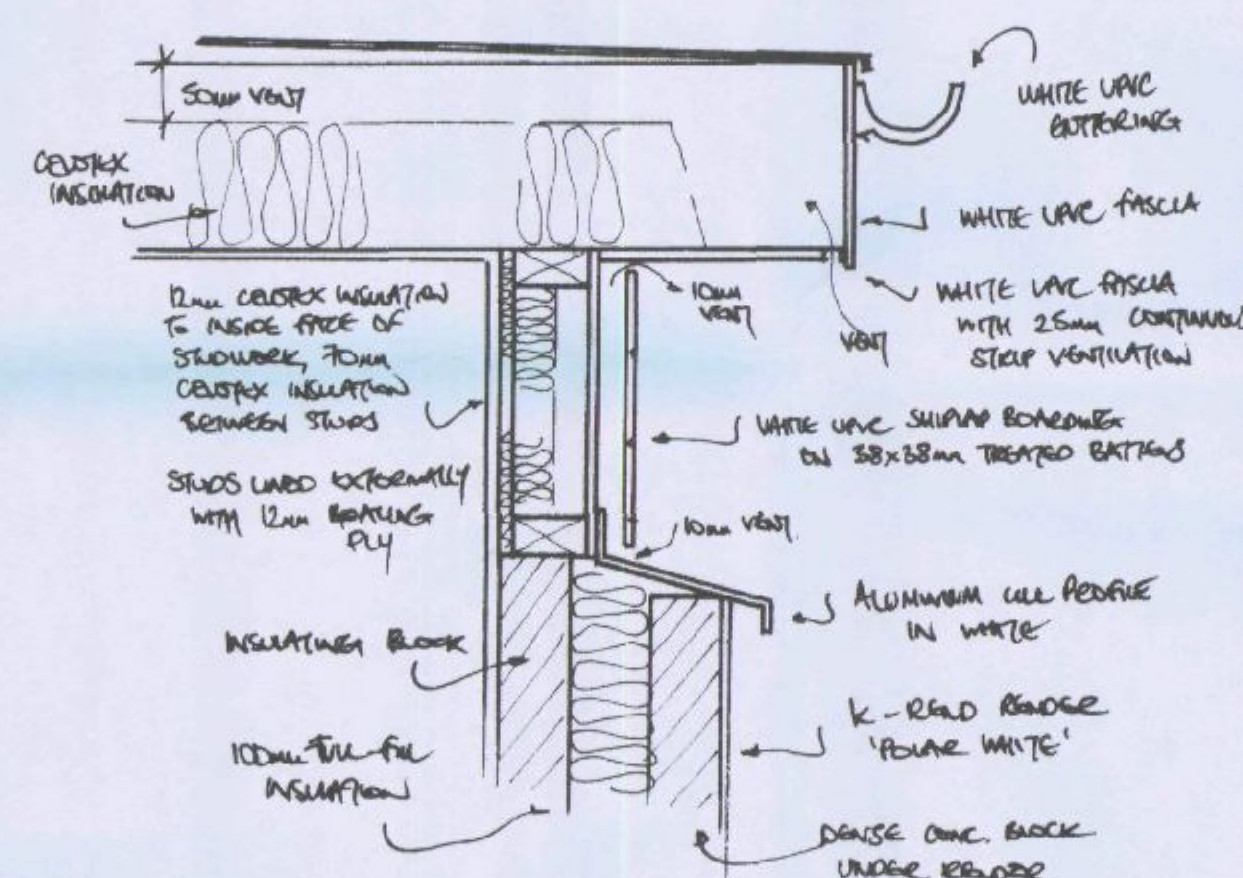

GROUND BEAM & FLOOR SLAB DETAIL
1:10

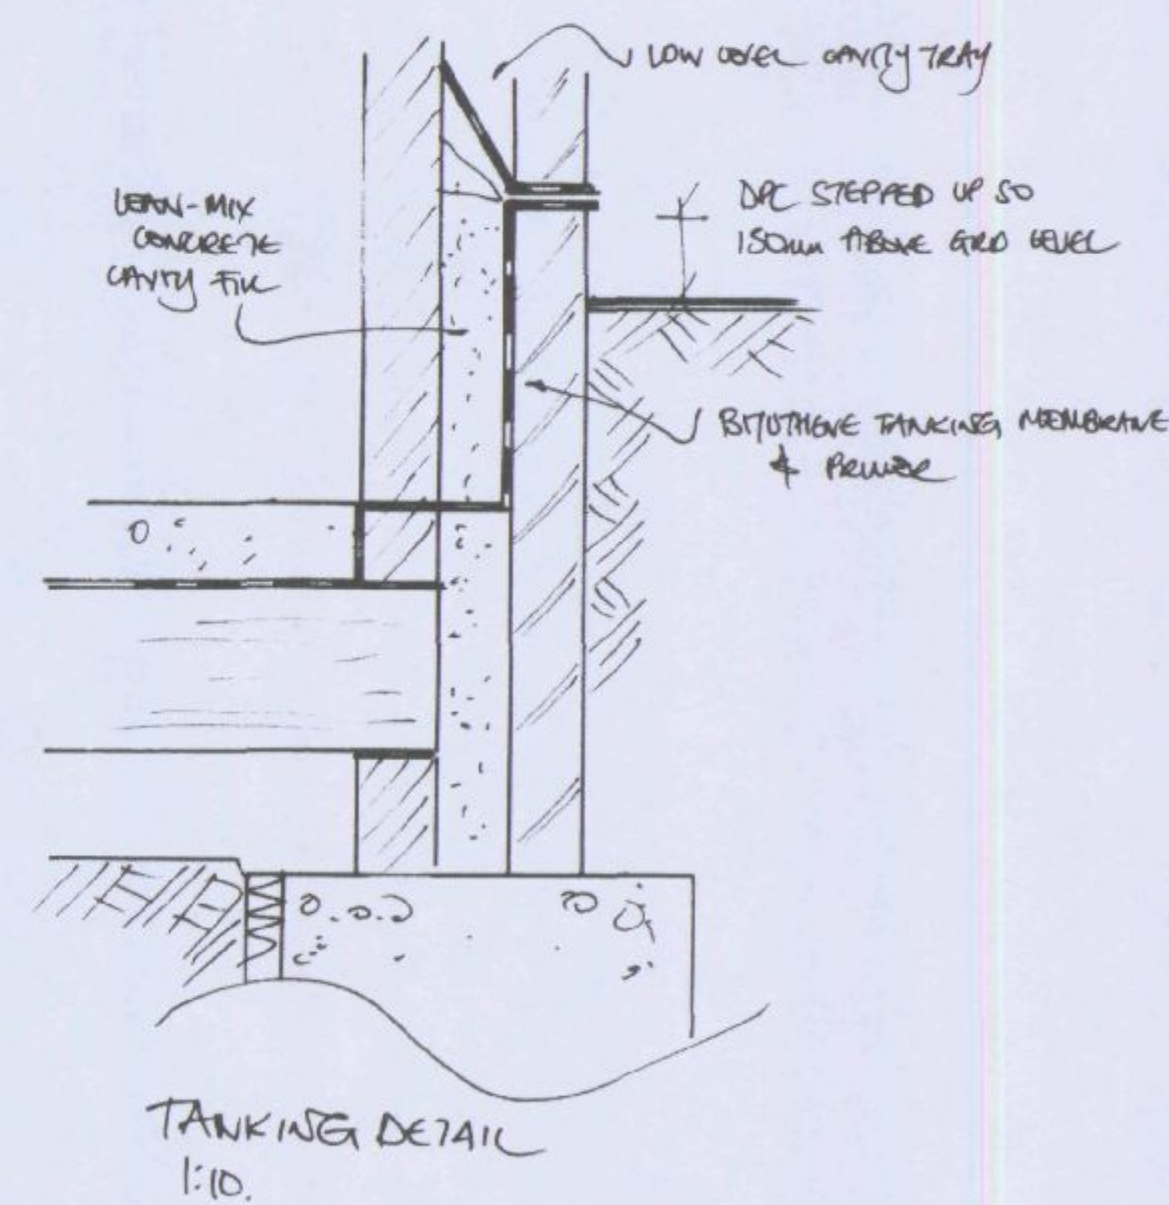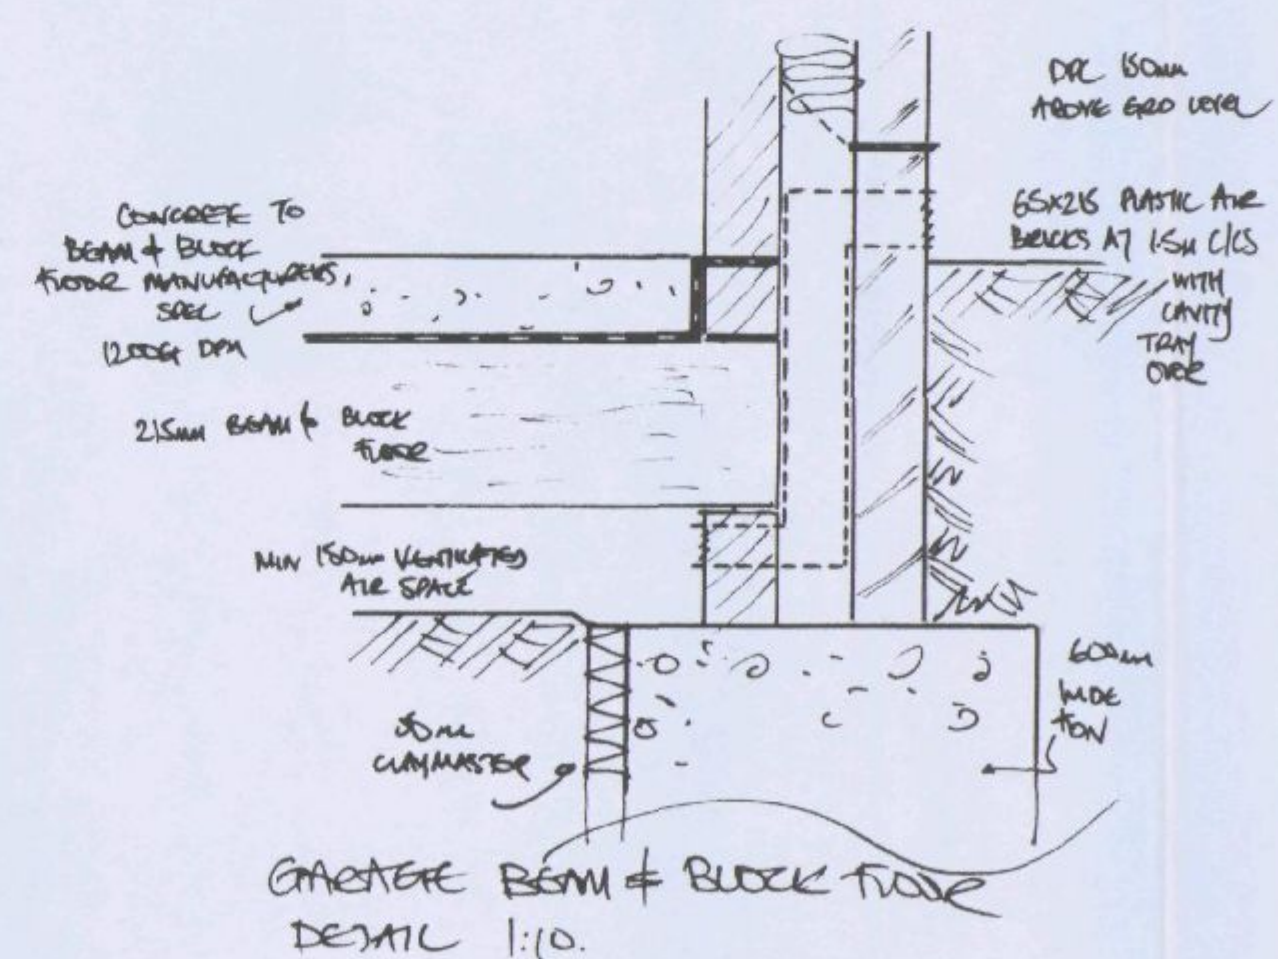






PMG
Surveying/Plan/Draw/Consultancy

Proposed New Dwelling
R/O 20 Tanners Ridge
Waterlooville
Hampshire

002 - Proposed Details
July 2010 - Rev A

PMG (Building Design & Consultancy) Ltd
20 Bluebell Way,
Whiteley, Fareham,
Hampshire PO15 7FF
Tel: 07796 124247
Email: paul@pmgtd.co.uk
www.pmgtd.co.uk

This is not a specification of works, but has only been produced for the purposes of gaining local authority approval. Drawings to be read in conjunction with the Building Notes and Structural Calculations. No works to commence until full Building Regulation approval has been granted. Builder to check all scaled and stated dimensions prior to commencement, including spans of structural members.

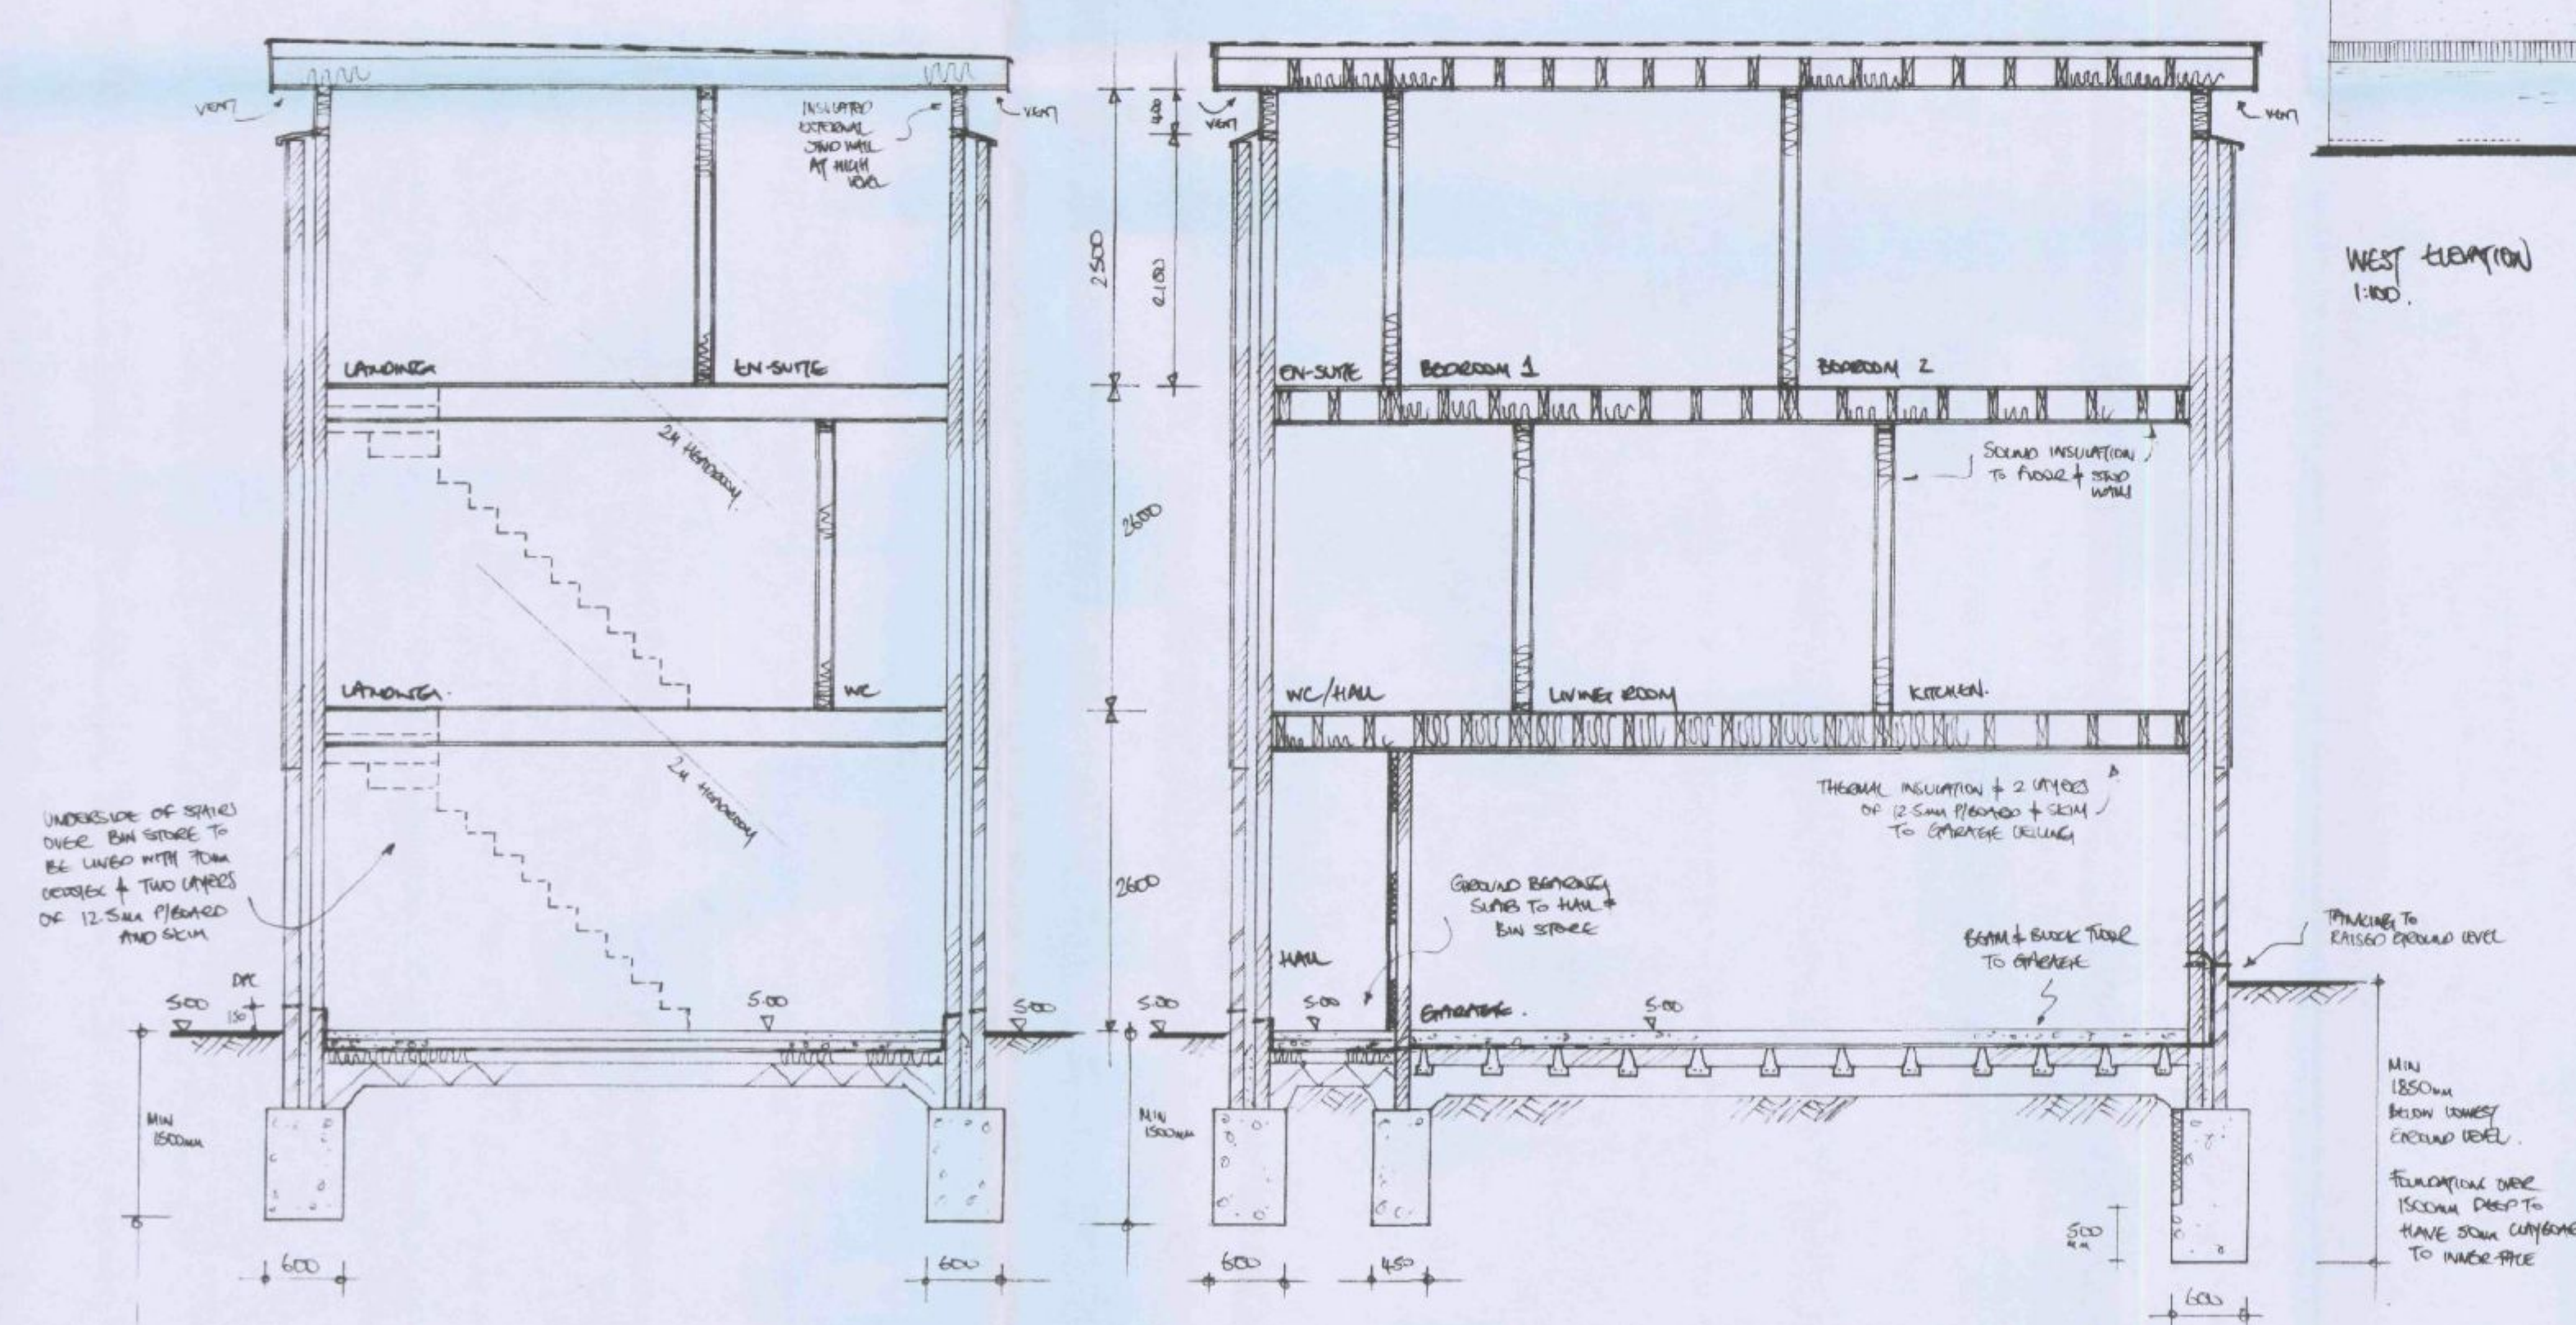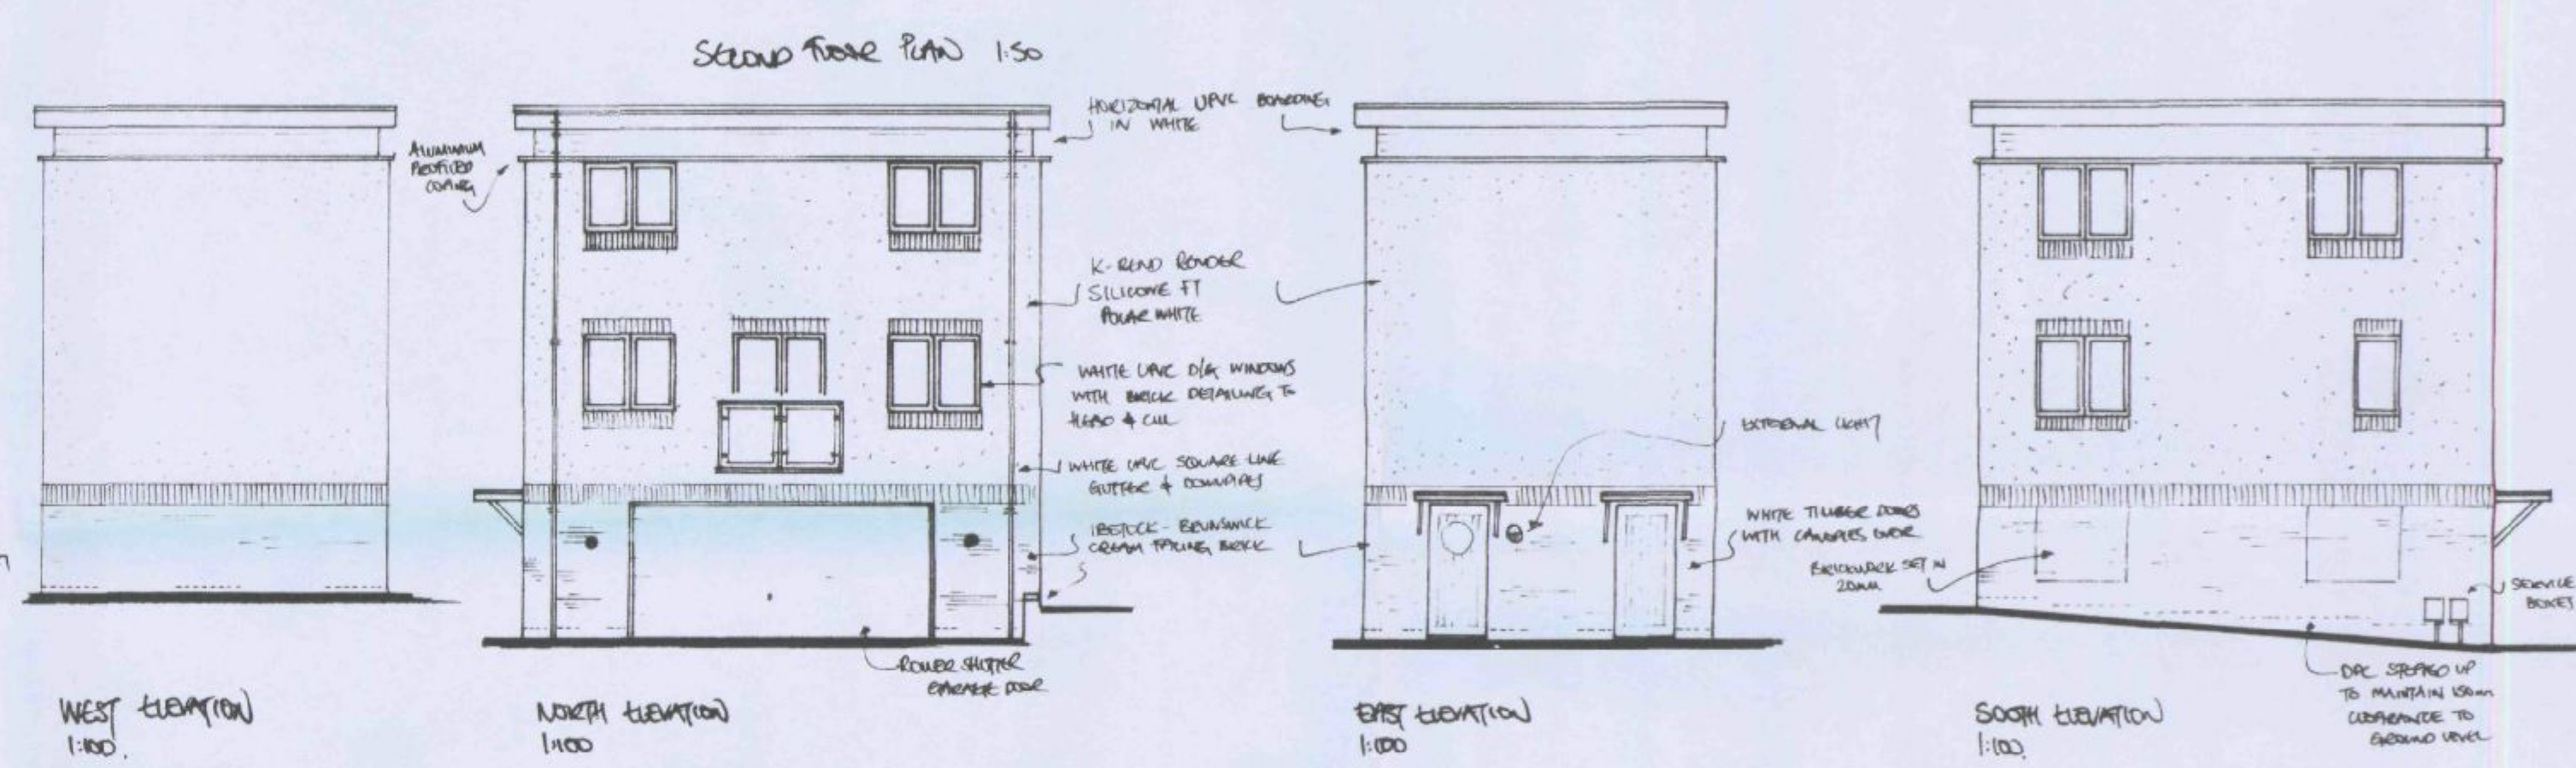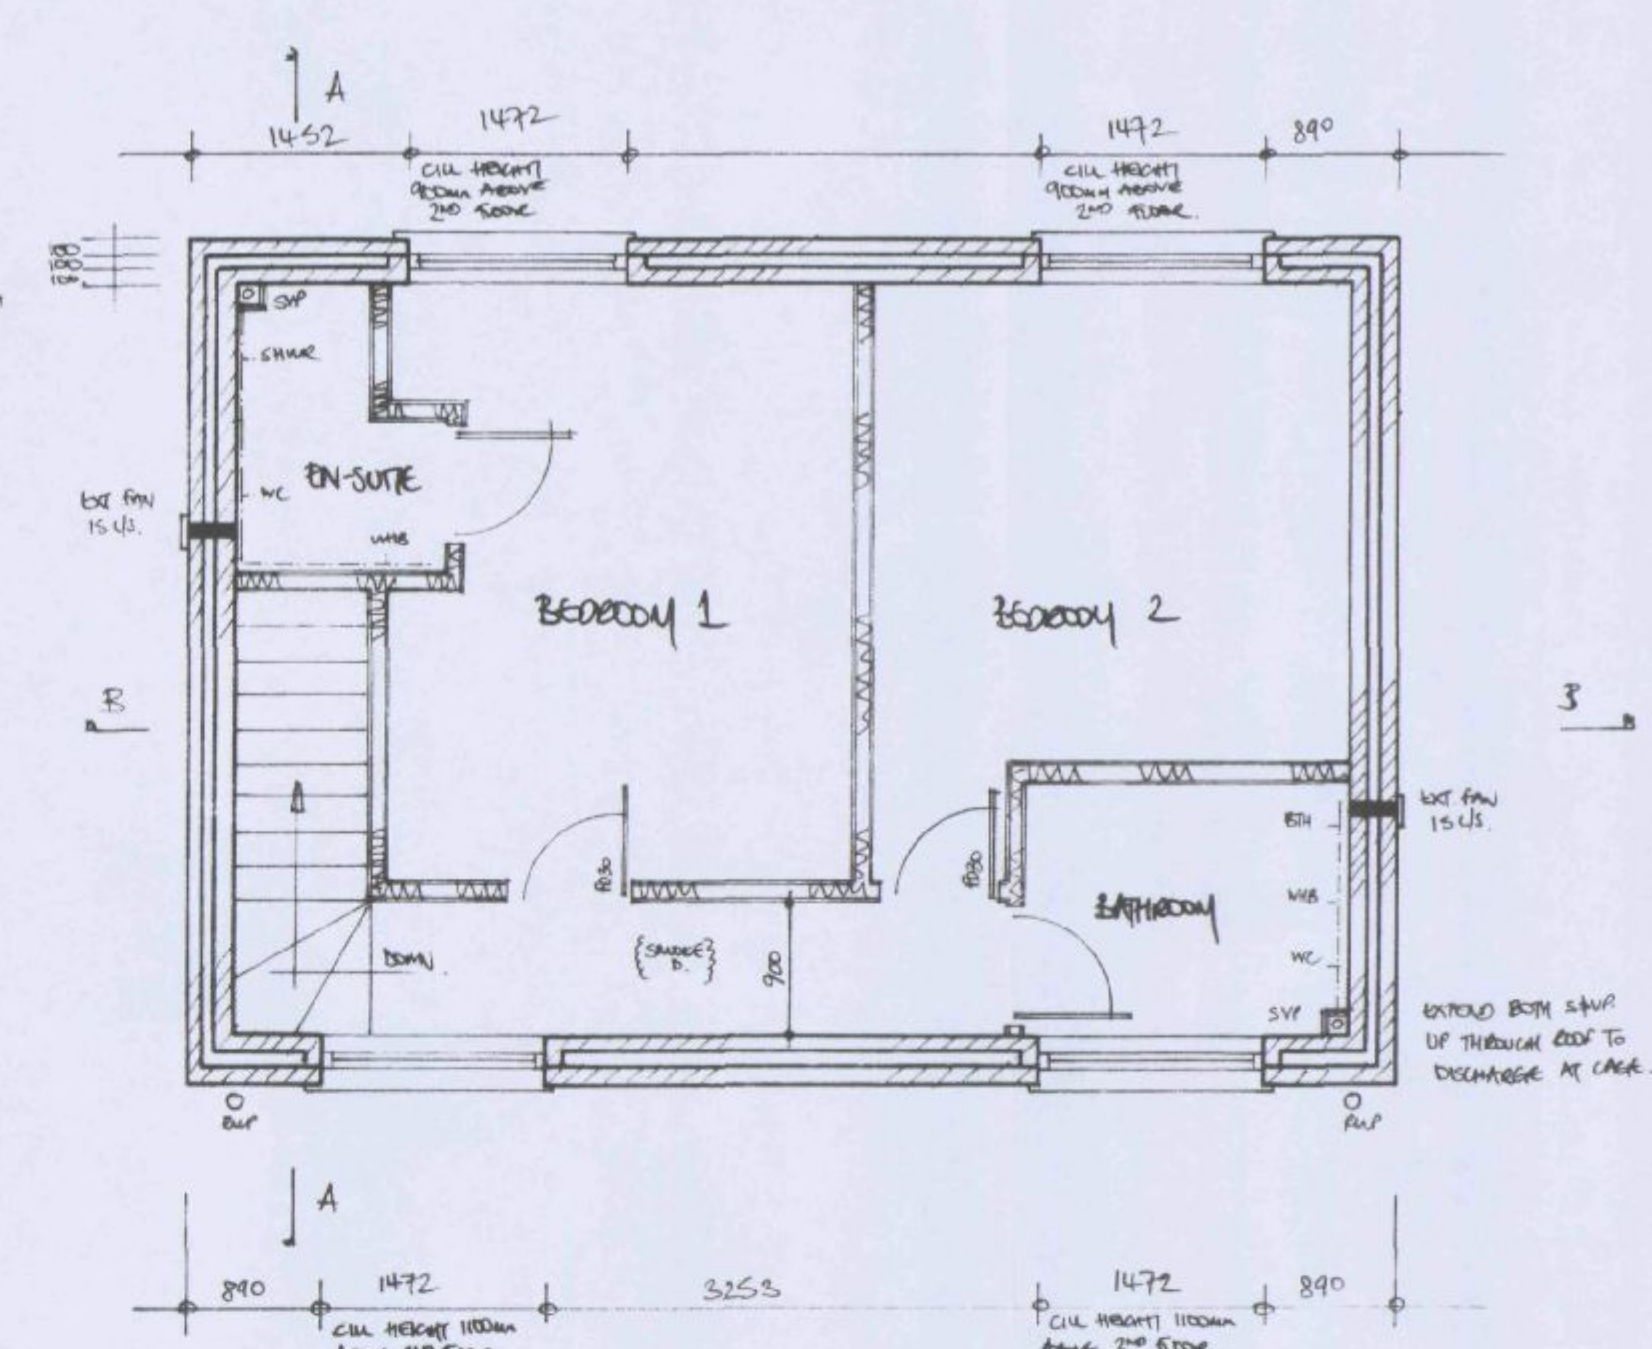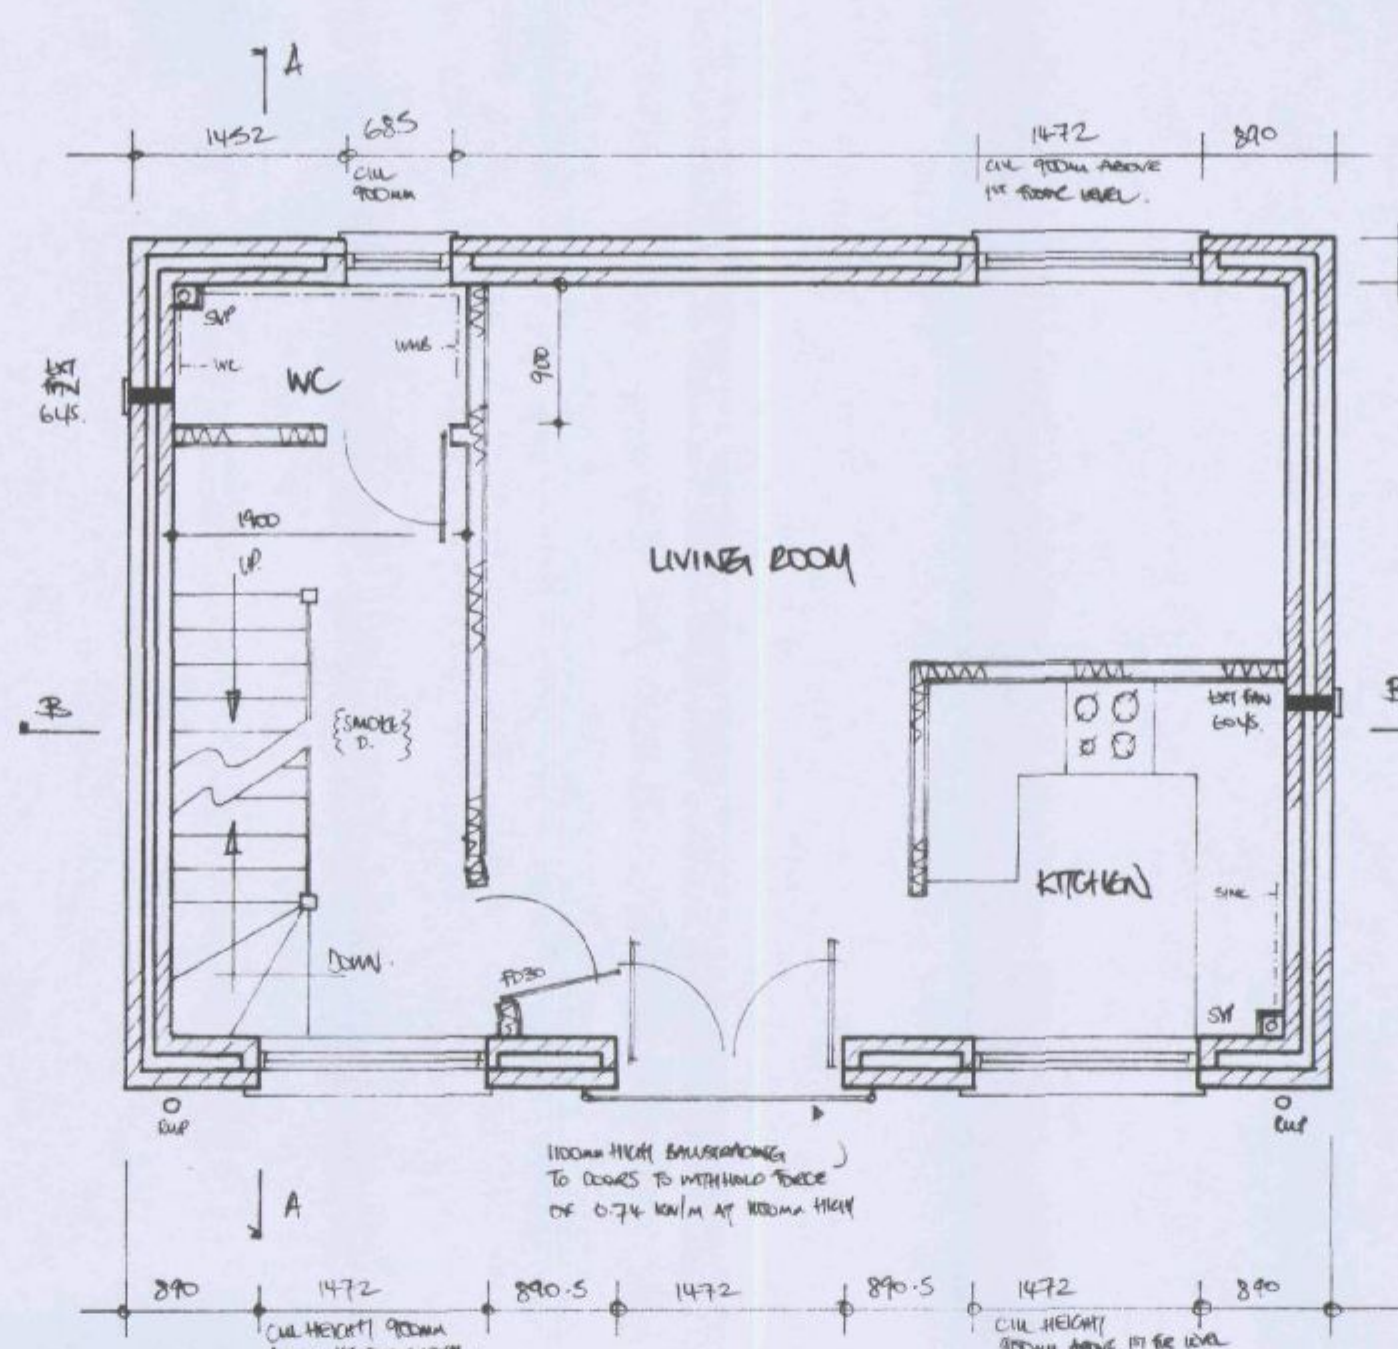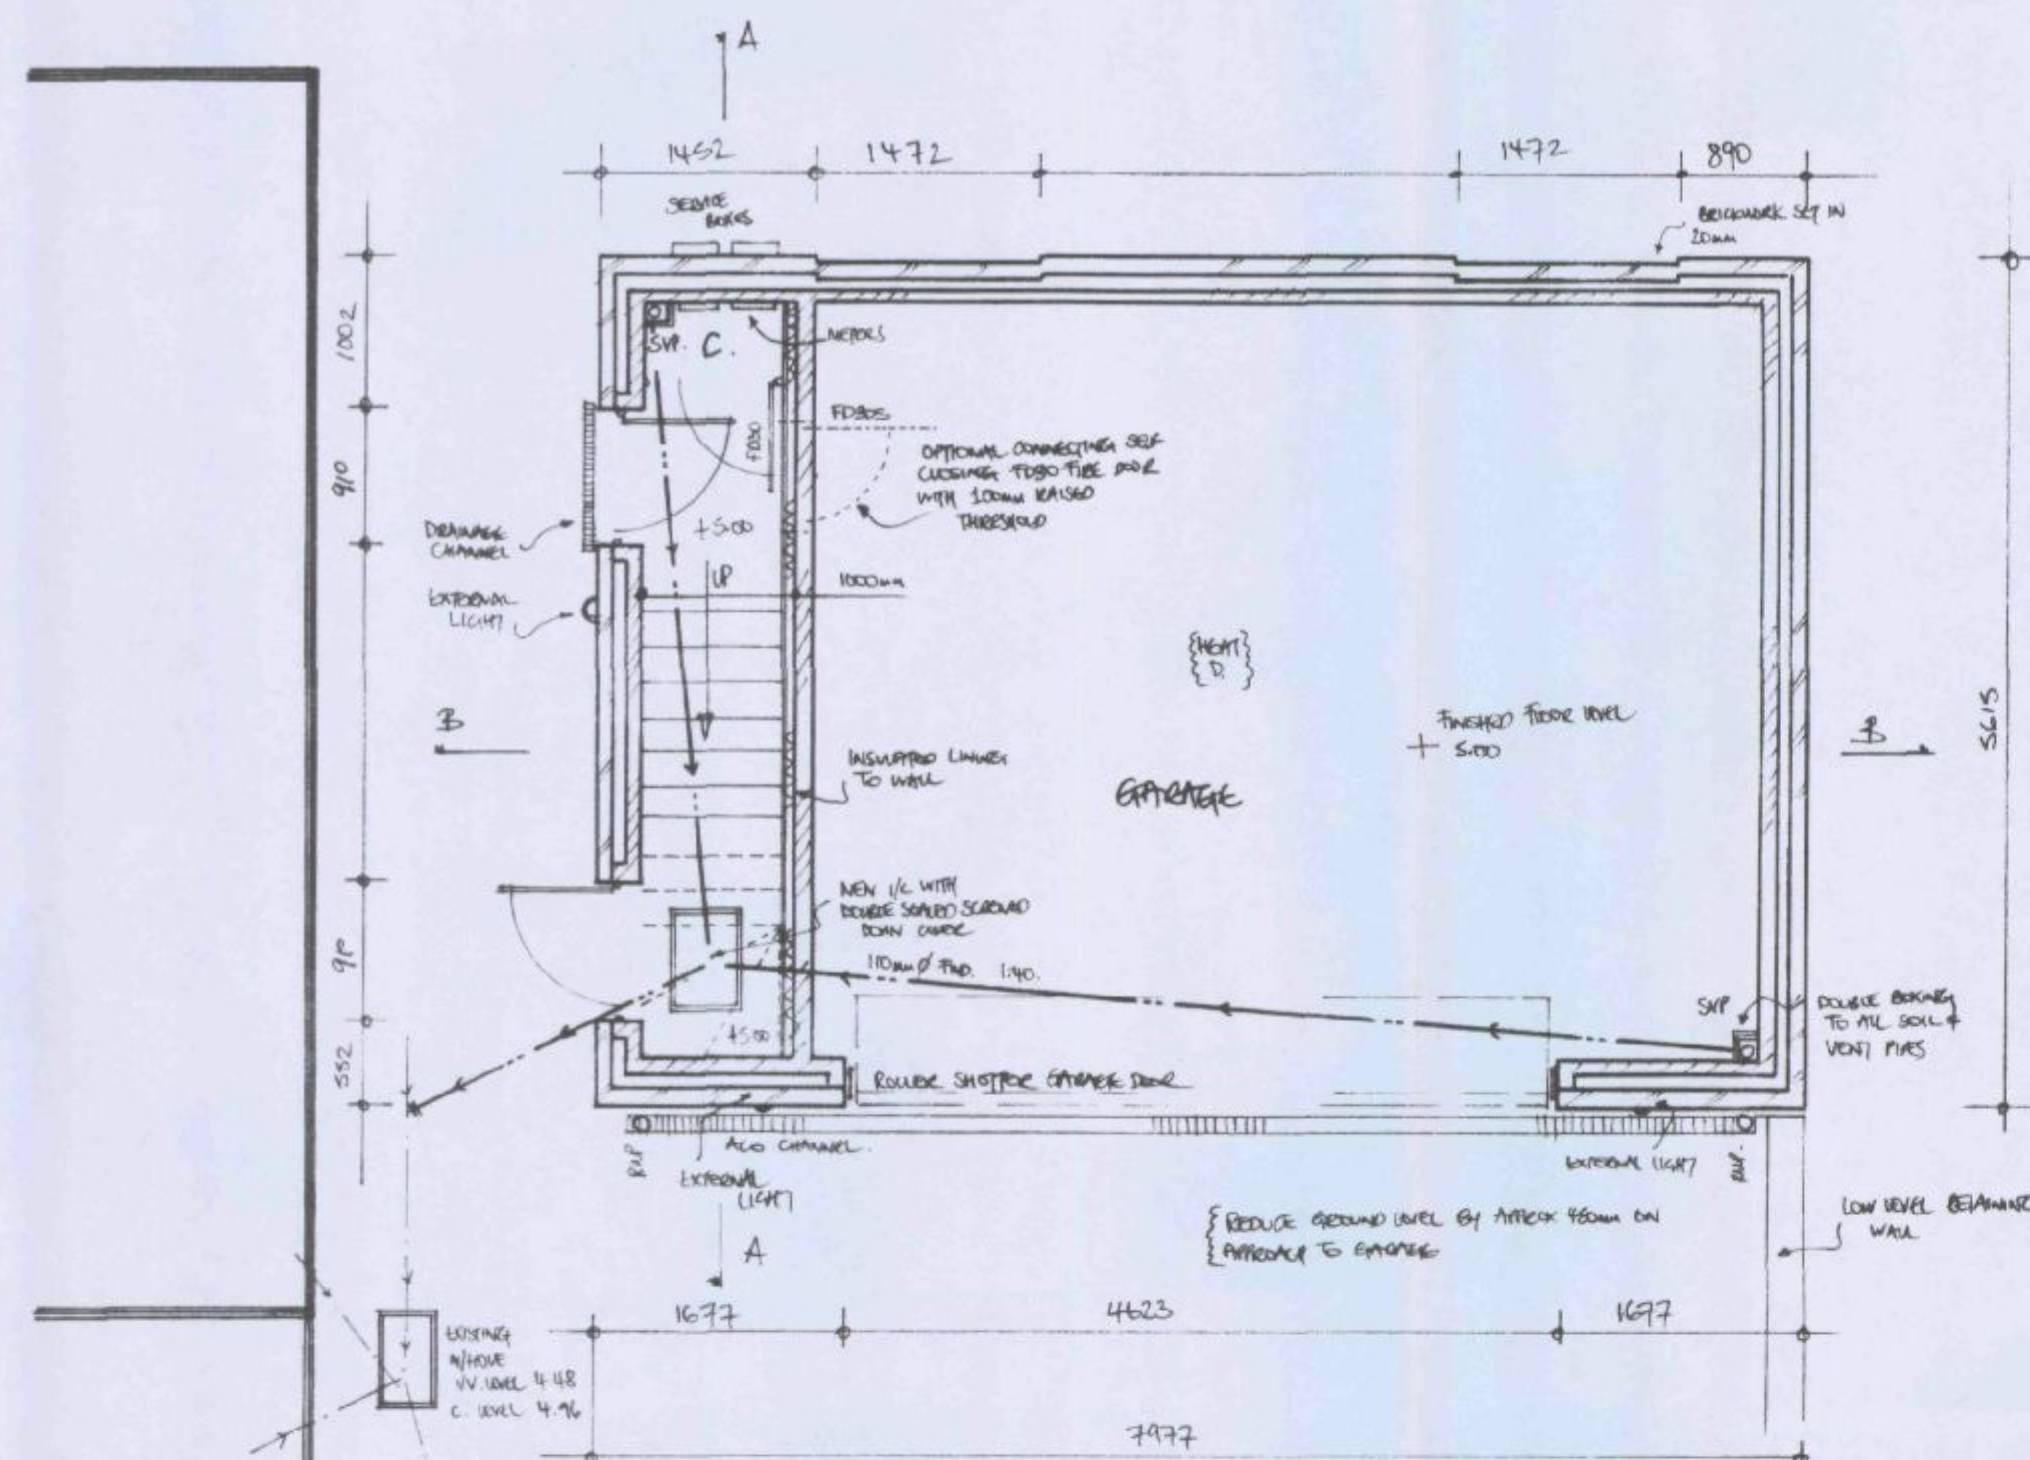

PMG
Surveying Plan Drawing Consultancy

**Proposed New Dwelling
R/O 20 Tanners Ridge
Waterlooville
Hampshire**

001 – Proposed Plans
July 2010 – Rev A

PMG (Building Design & Consultancy) Ltd
20 Bluebell Way,
Whiteley, Fareham,
Hampshire PO15 7FF
Tel: 07796 124247
Email: paul@pmgild.uk.com
www.pmgild.uk.com

This is not a specification of works, but has only been produced for the purposes of gaining local authority approval. Drawings to be read in conjunction with the Building Notes and Structural Calculations. No works to commence until full Building Regulation approval has been granted. Builder to check all scaled and stated dimensions prior to commencement, including spans of structural members.

HAVANT BOROUGH
COUNCIL
24 AUG 2003
RECEIVED

NOTES:
LEVELS RELATE TO ARBITRARY DATUM
TREE SPECIES SHOULD BE VERIFIED WHERE OF CRITICAL IMPORTANCE
THE ARCHITECT SHOULD SATISFY HIMSELF THAT ALL TREES LIKELY
TO AFFECT HIS DESIGN HAVE BEEN SHOWN
INVERT CONNECTIONS TO MANHOLES SHOULD BE VERIFIED WHERE OF
CRITICAL IMPORTANCE USING CCTV
PIPE SIZES & INVERTS DETERMINED WITHOUT ENTRY INTO MANHOLE

J C RADFORD	SITE ENGINEERING & LAND SURVEYS LTD 3-5 REDHILL BASSETT SOUTHAMPTON TEL (023) 8079 0217 MOBILE 07838 380795
CLIENT:	M DENNINGTON ESQ
CONTRACT:	LAND OFF TANNERS RIDGE, WATERLOOVILLE
TITLE:	EXISTING SURVEY
SCALE: 1:100	DATE: JULY 10