



APPROVED

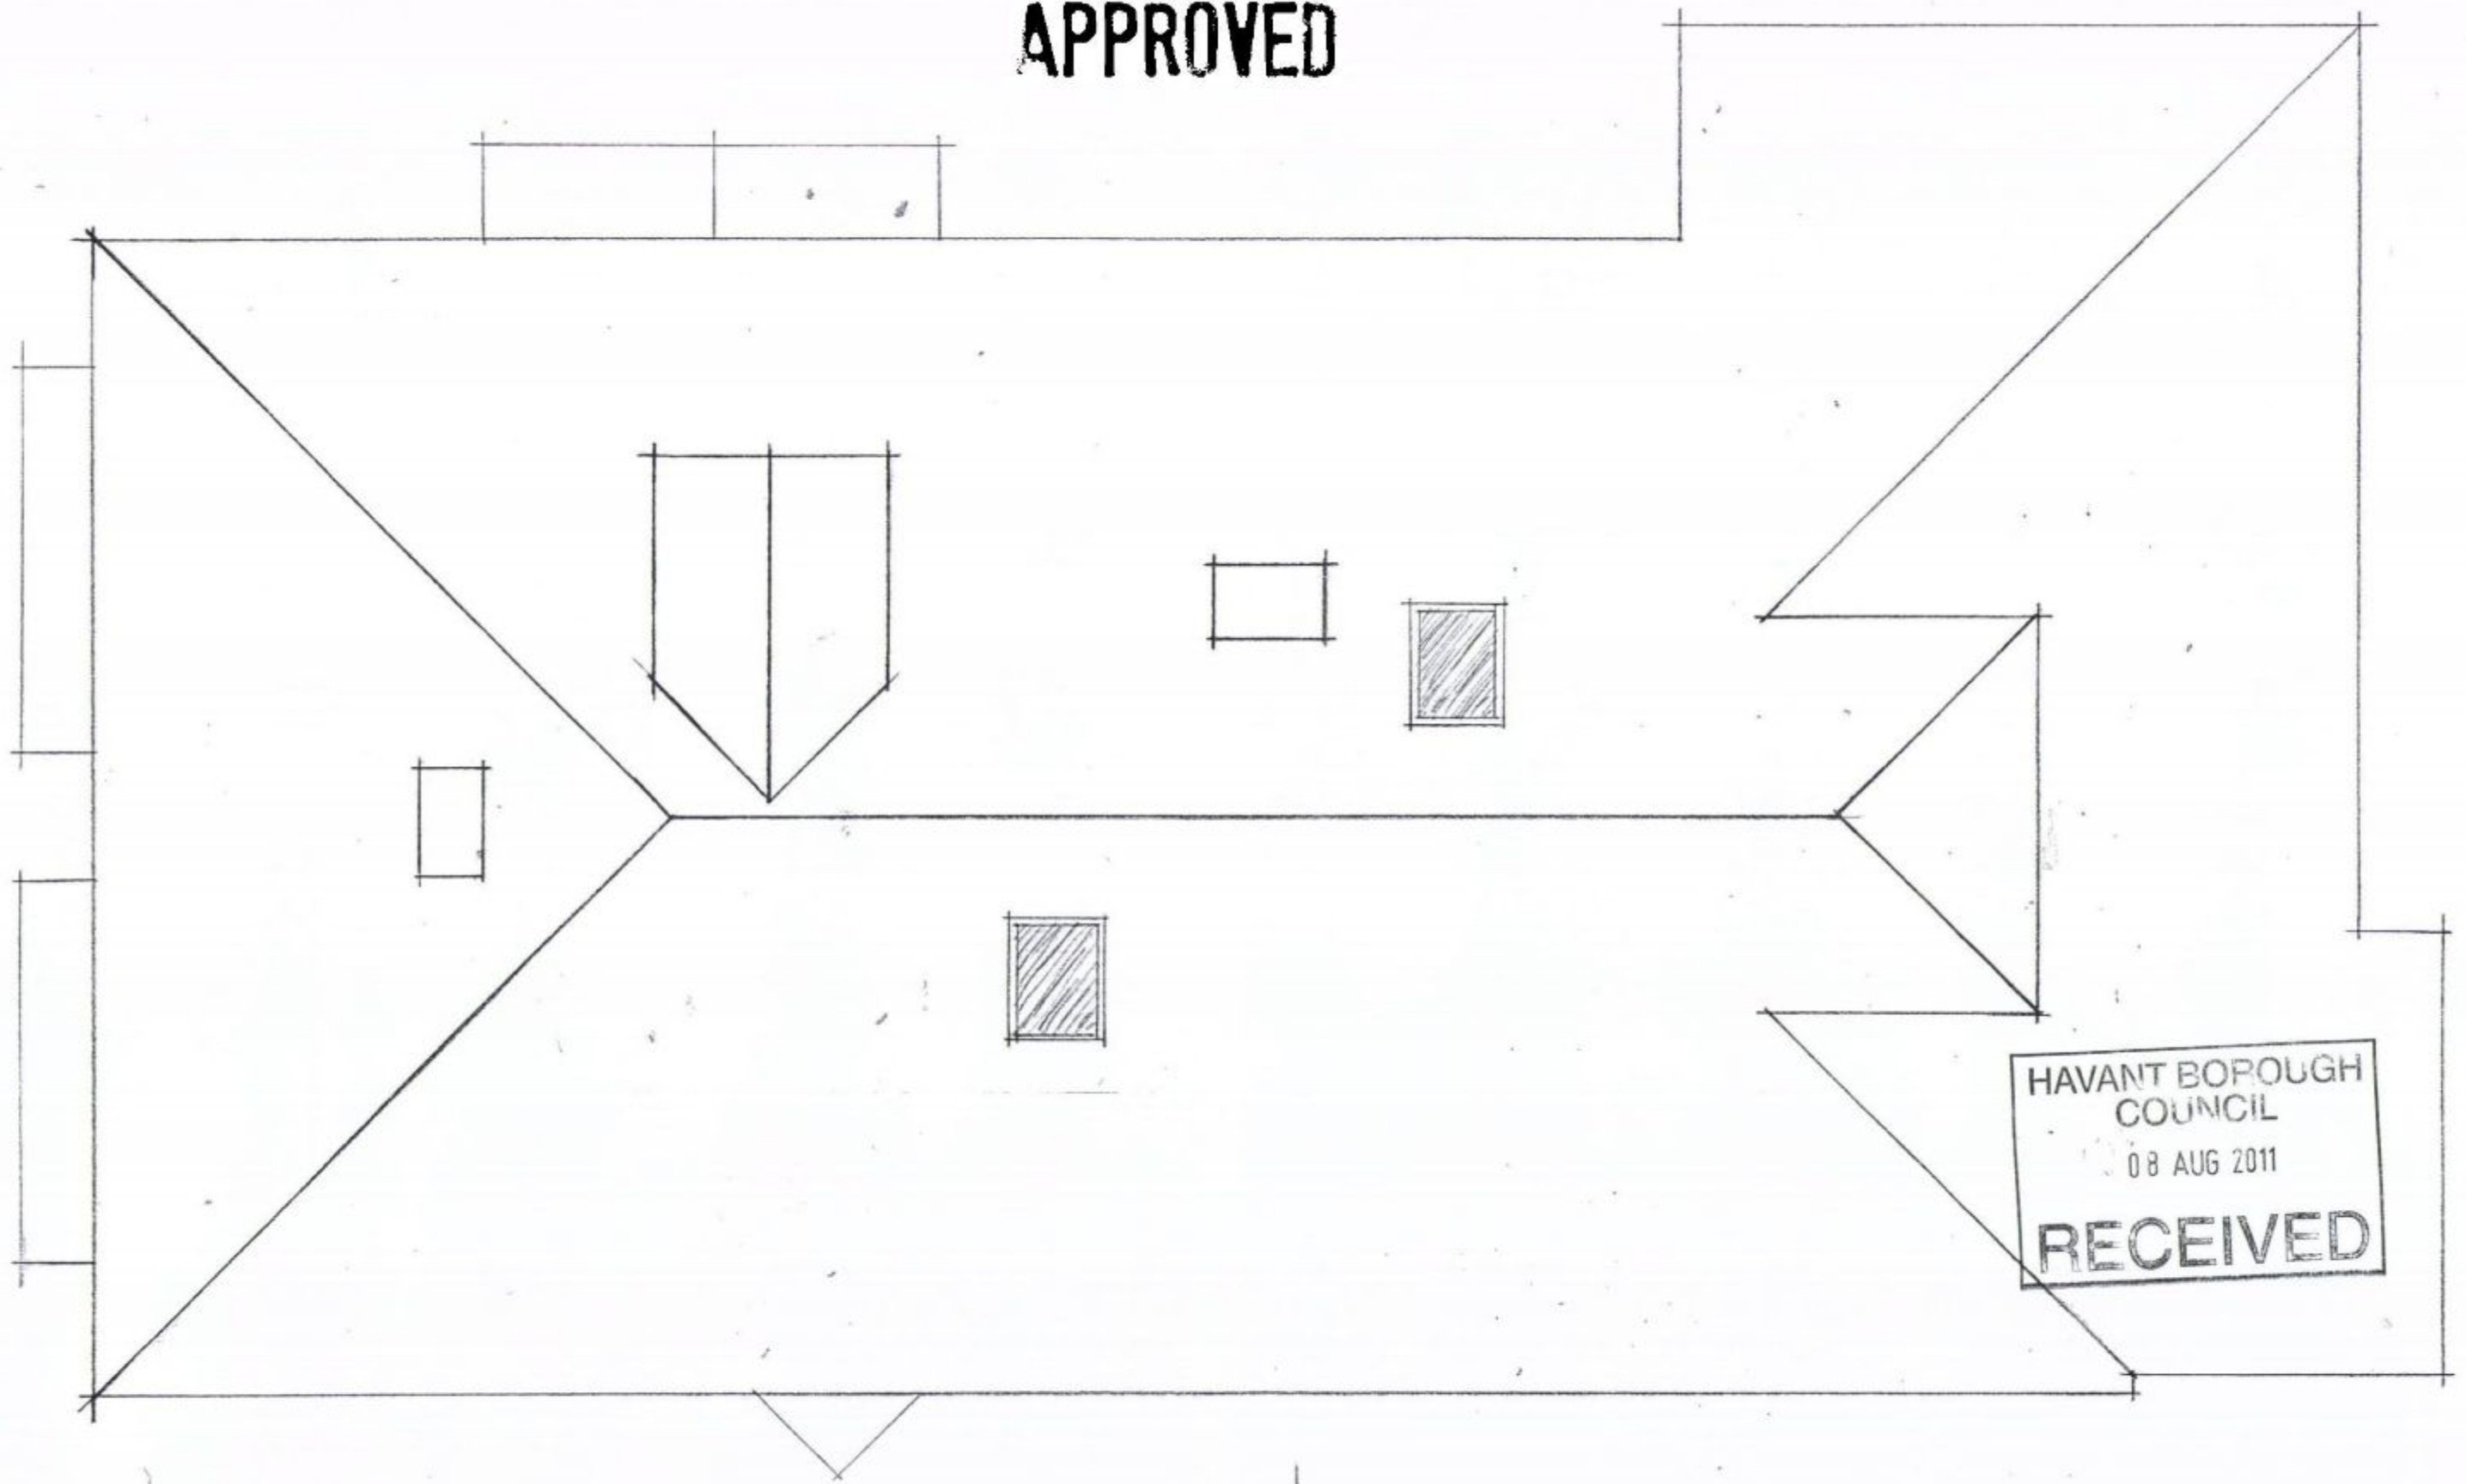

HAVANT BOROUGH
COUNCIL
08 AUG 2011
RECEIVED

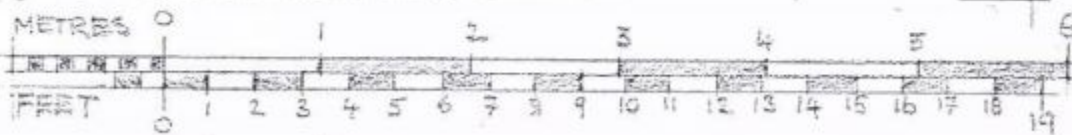

ALTERATIONS TO 20 ORCHARD ROAD HAVANT
ROOF PLAN AS PROPOSED
SCALE 1:50 | DATE JUNE 2011 | DWG N° AP009/