



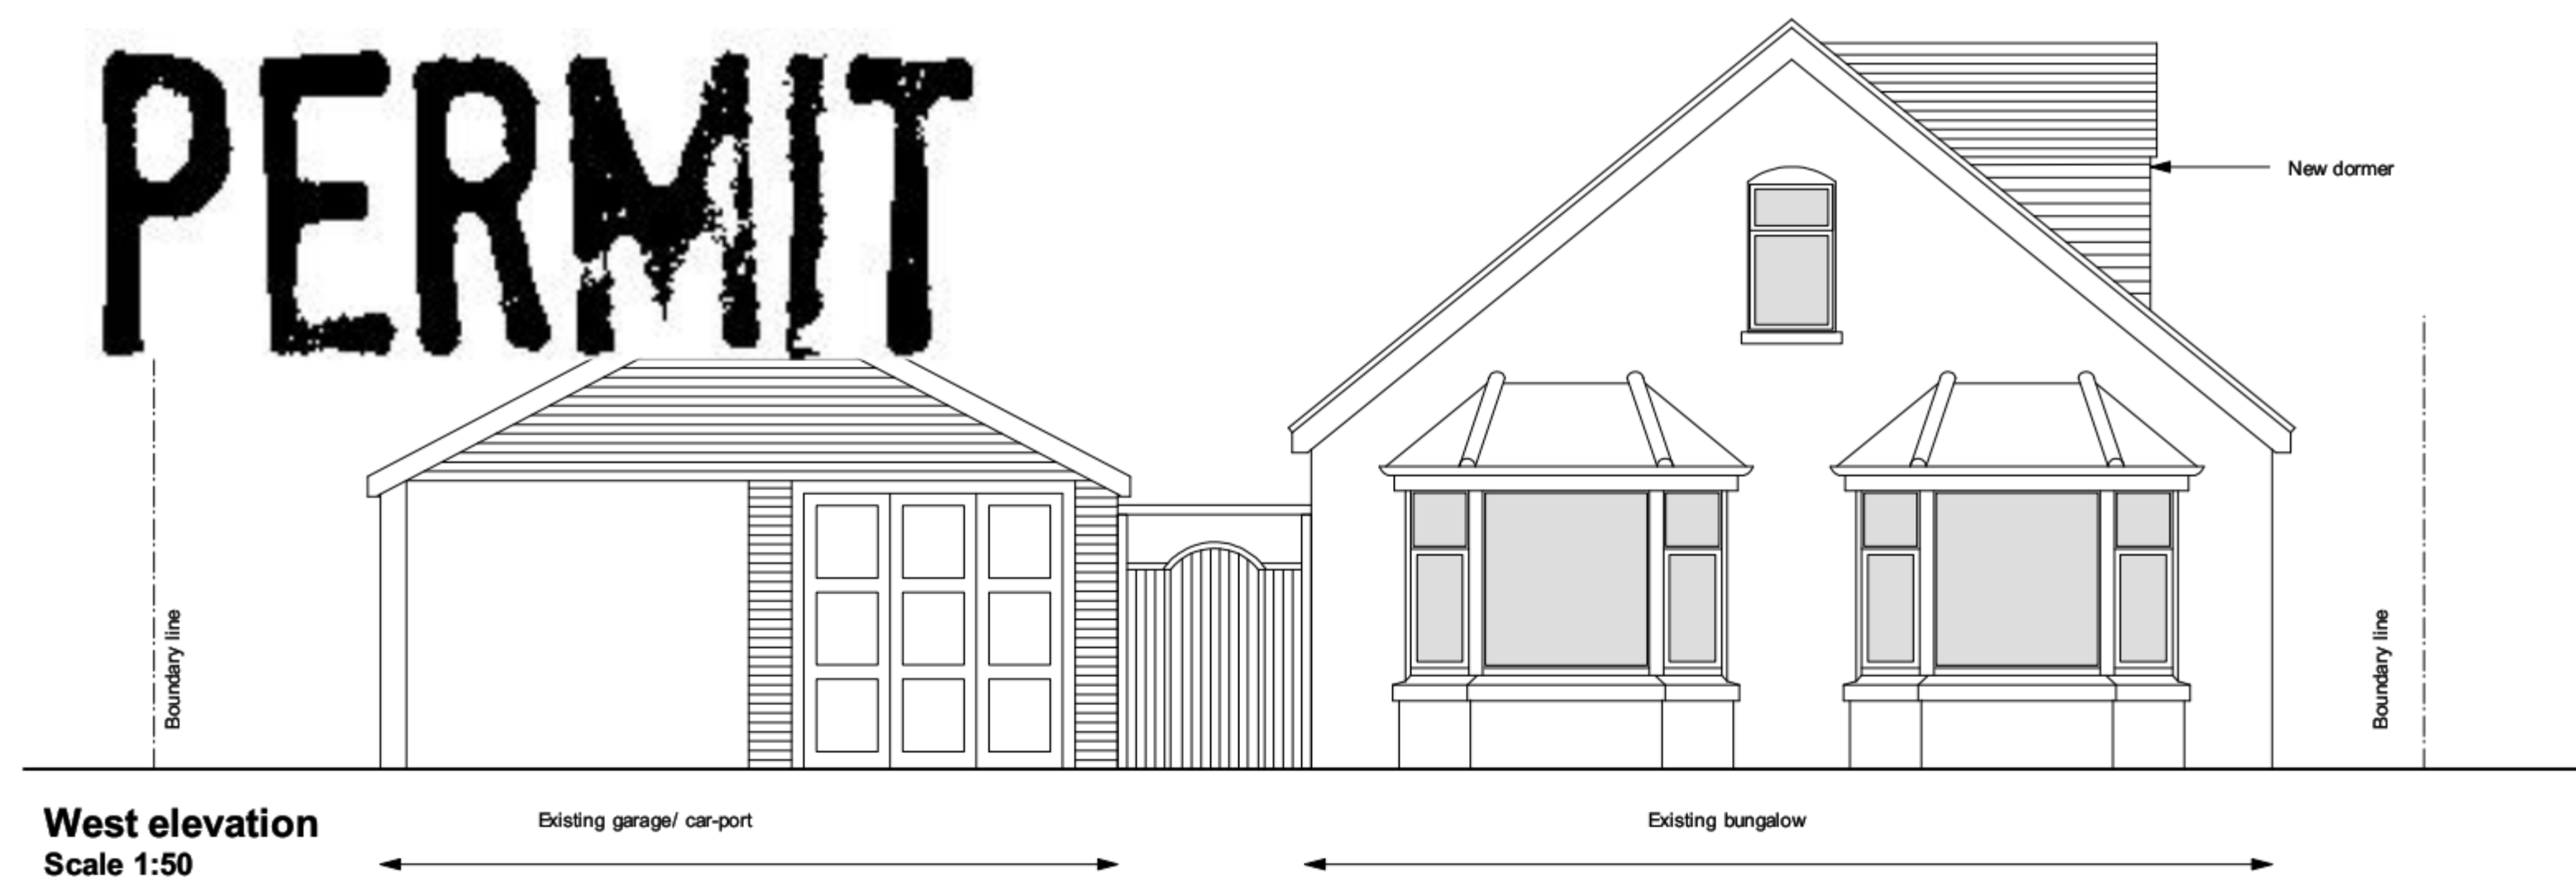


West elevation
Scale 1:50

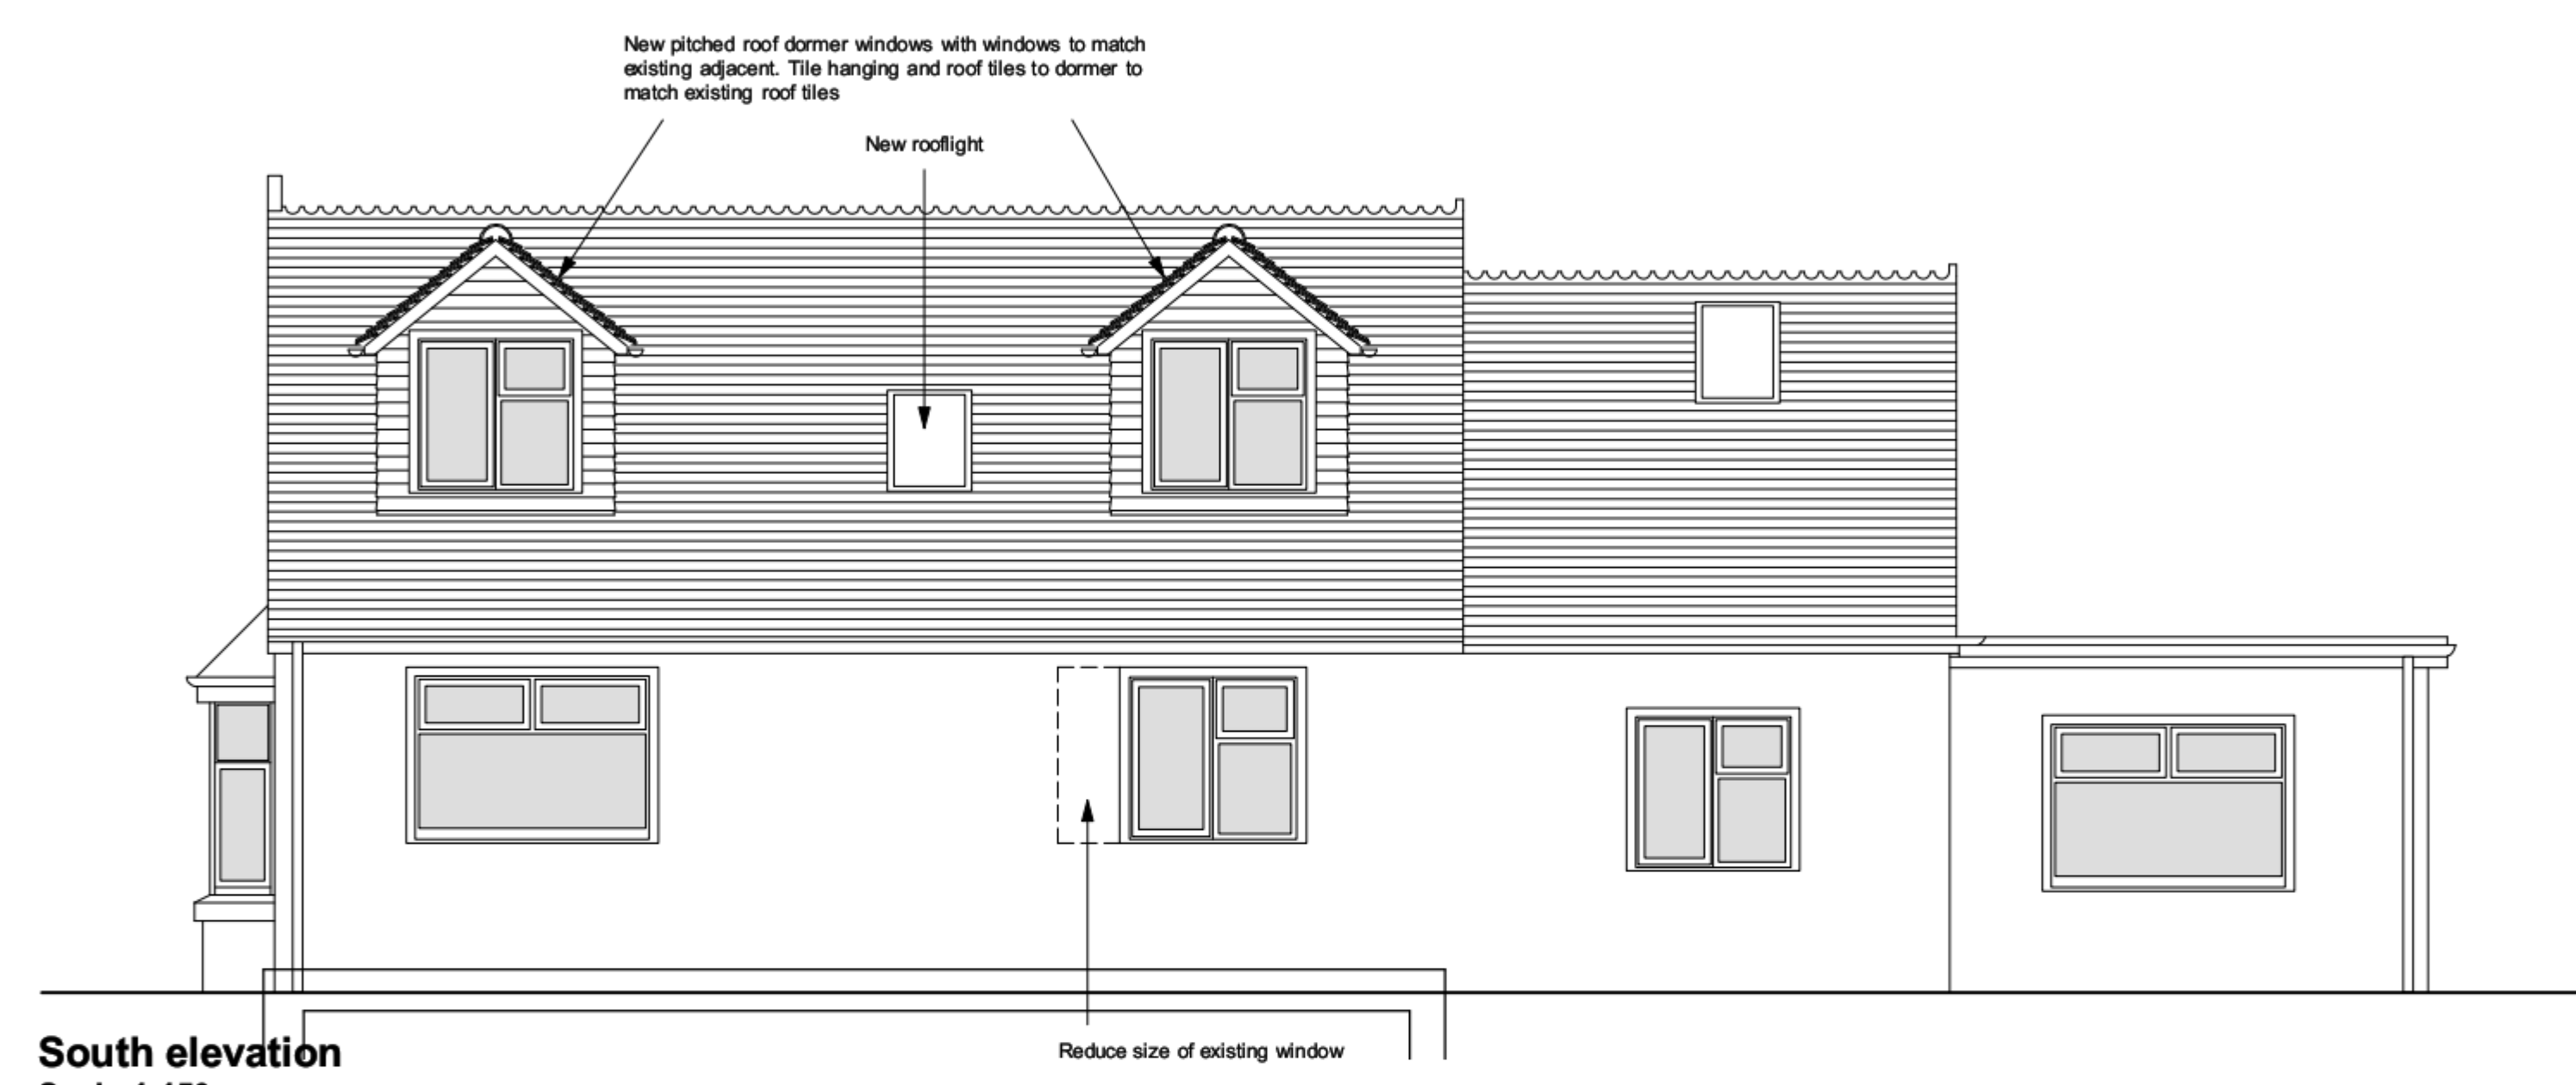


South elevation
Scale 1:150




North elevation
Scale 1:50

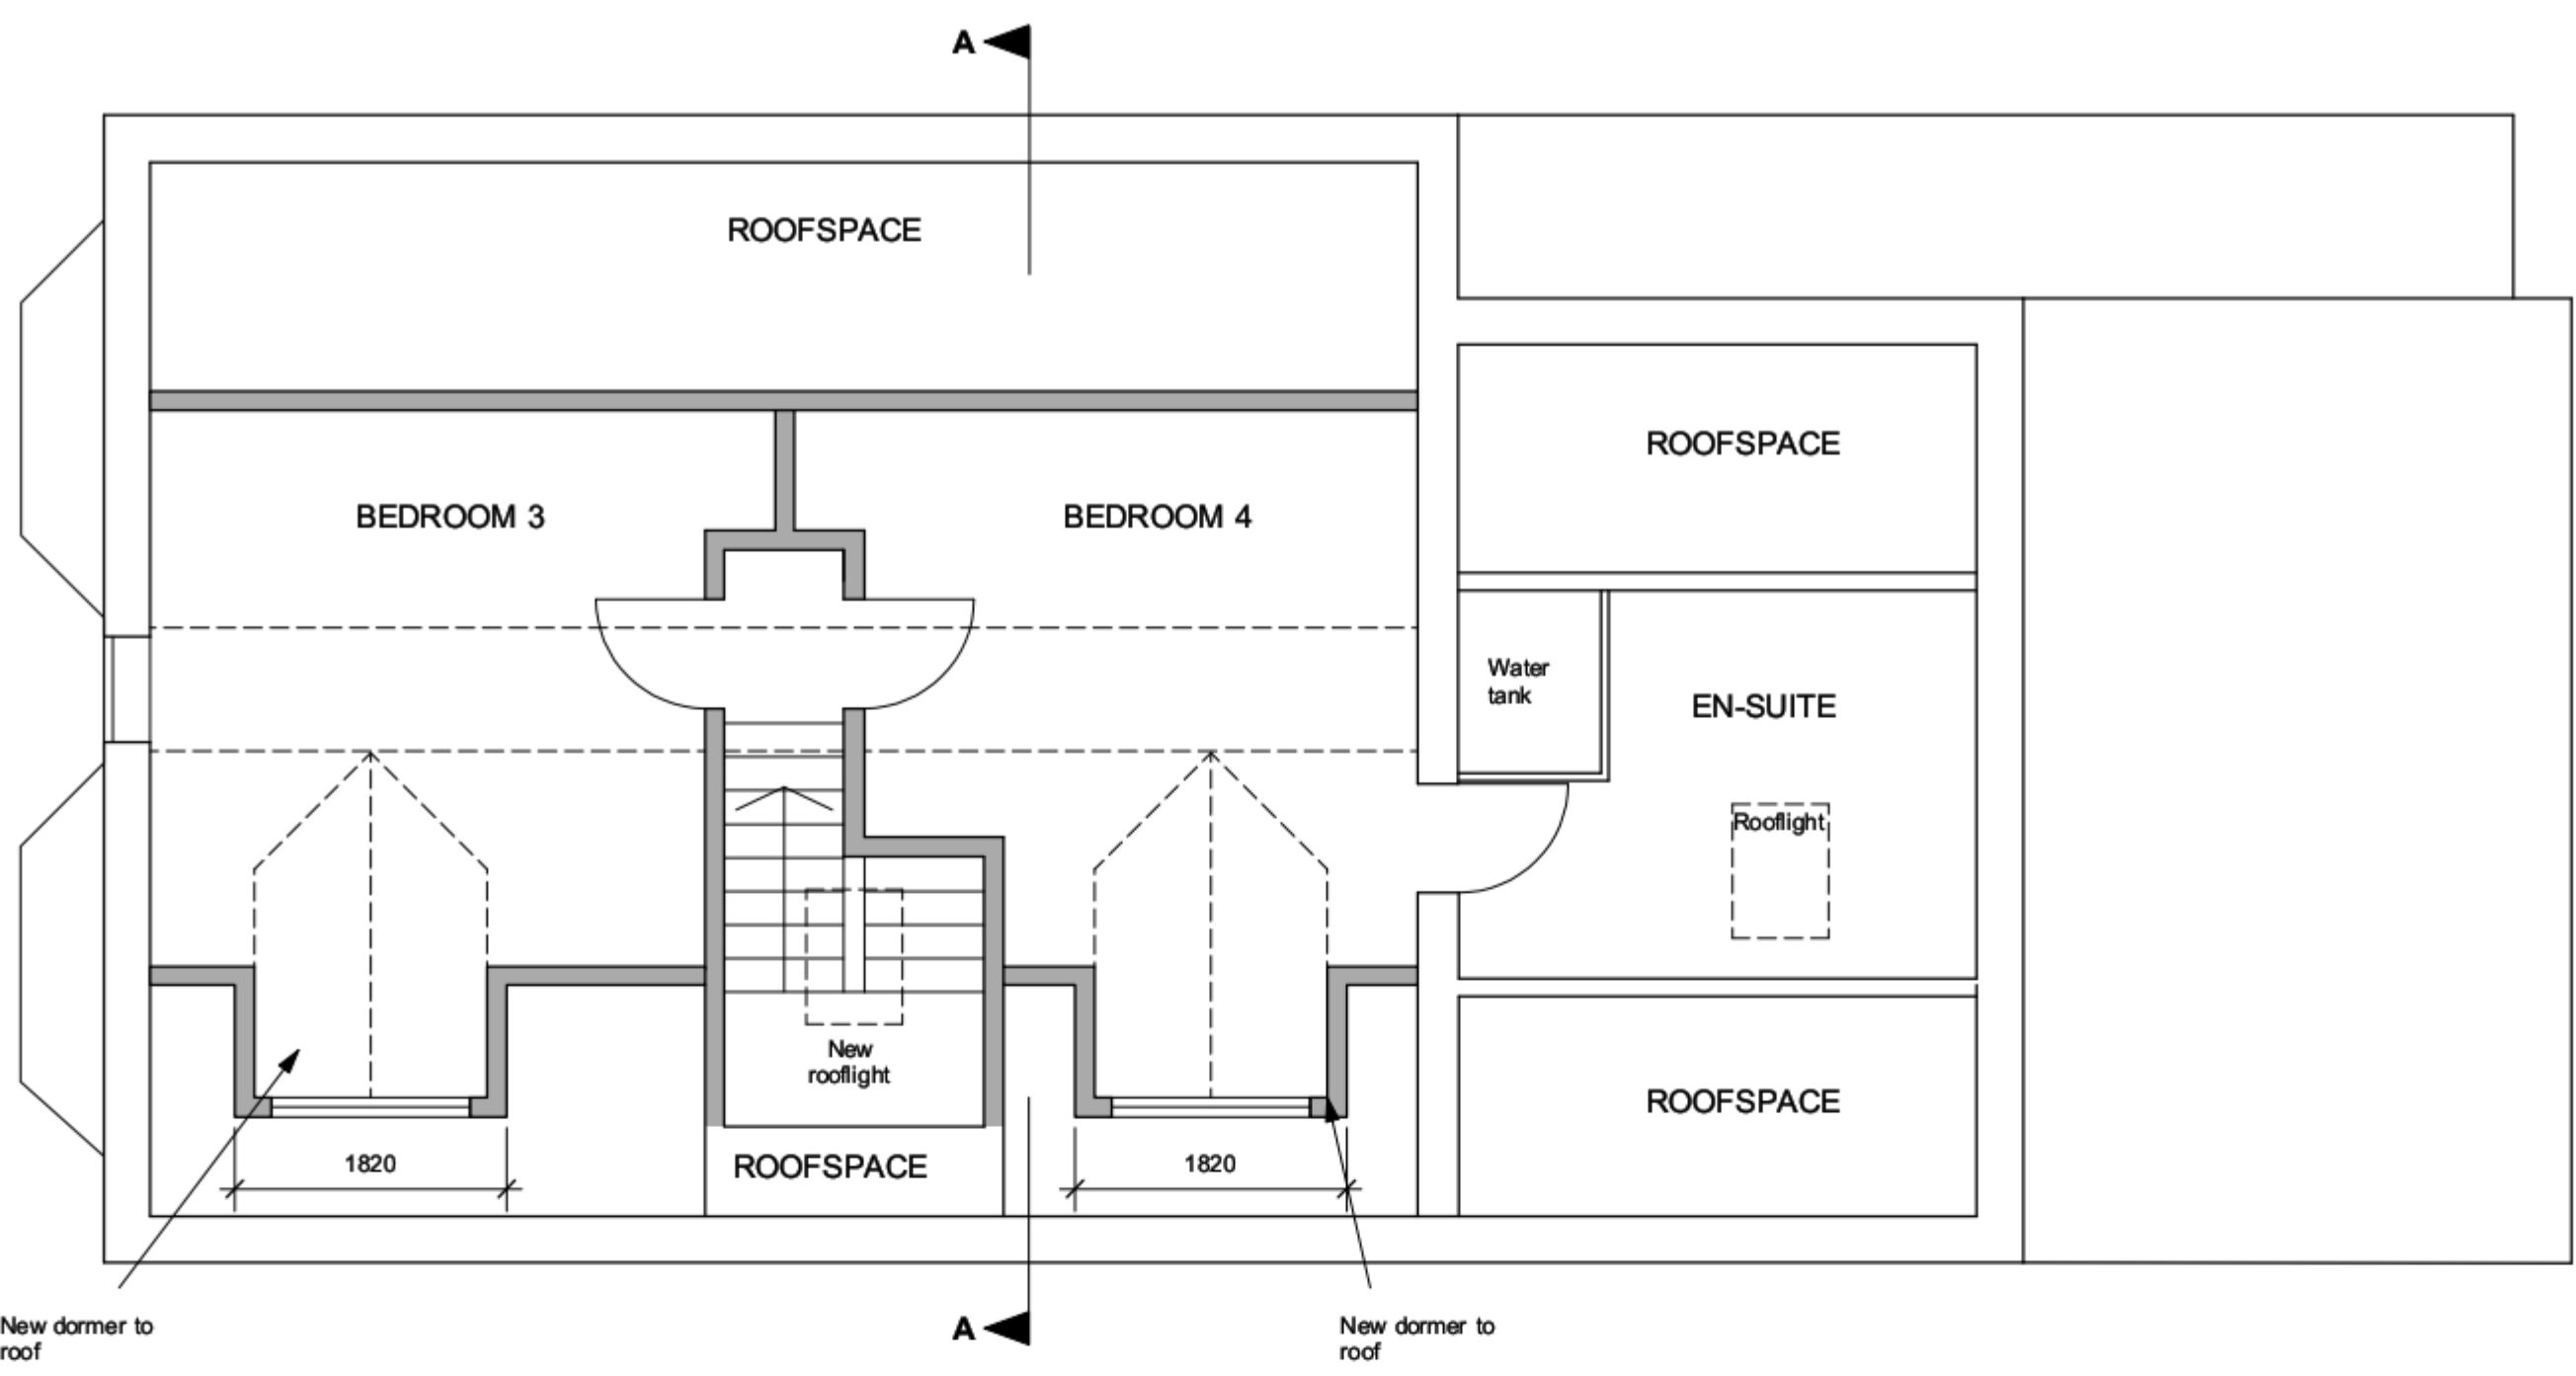


First floor plan
Scale 1:50

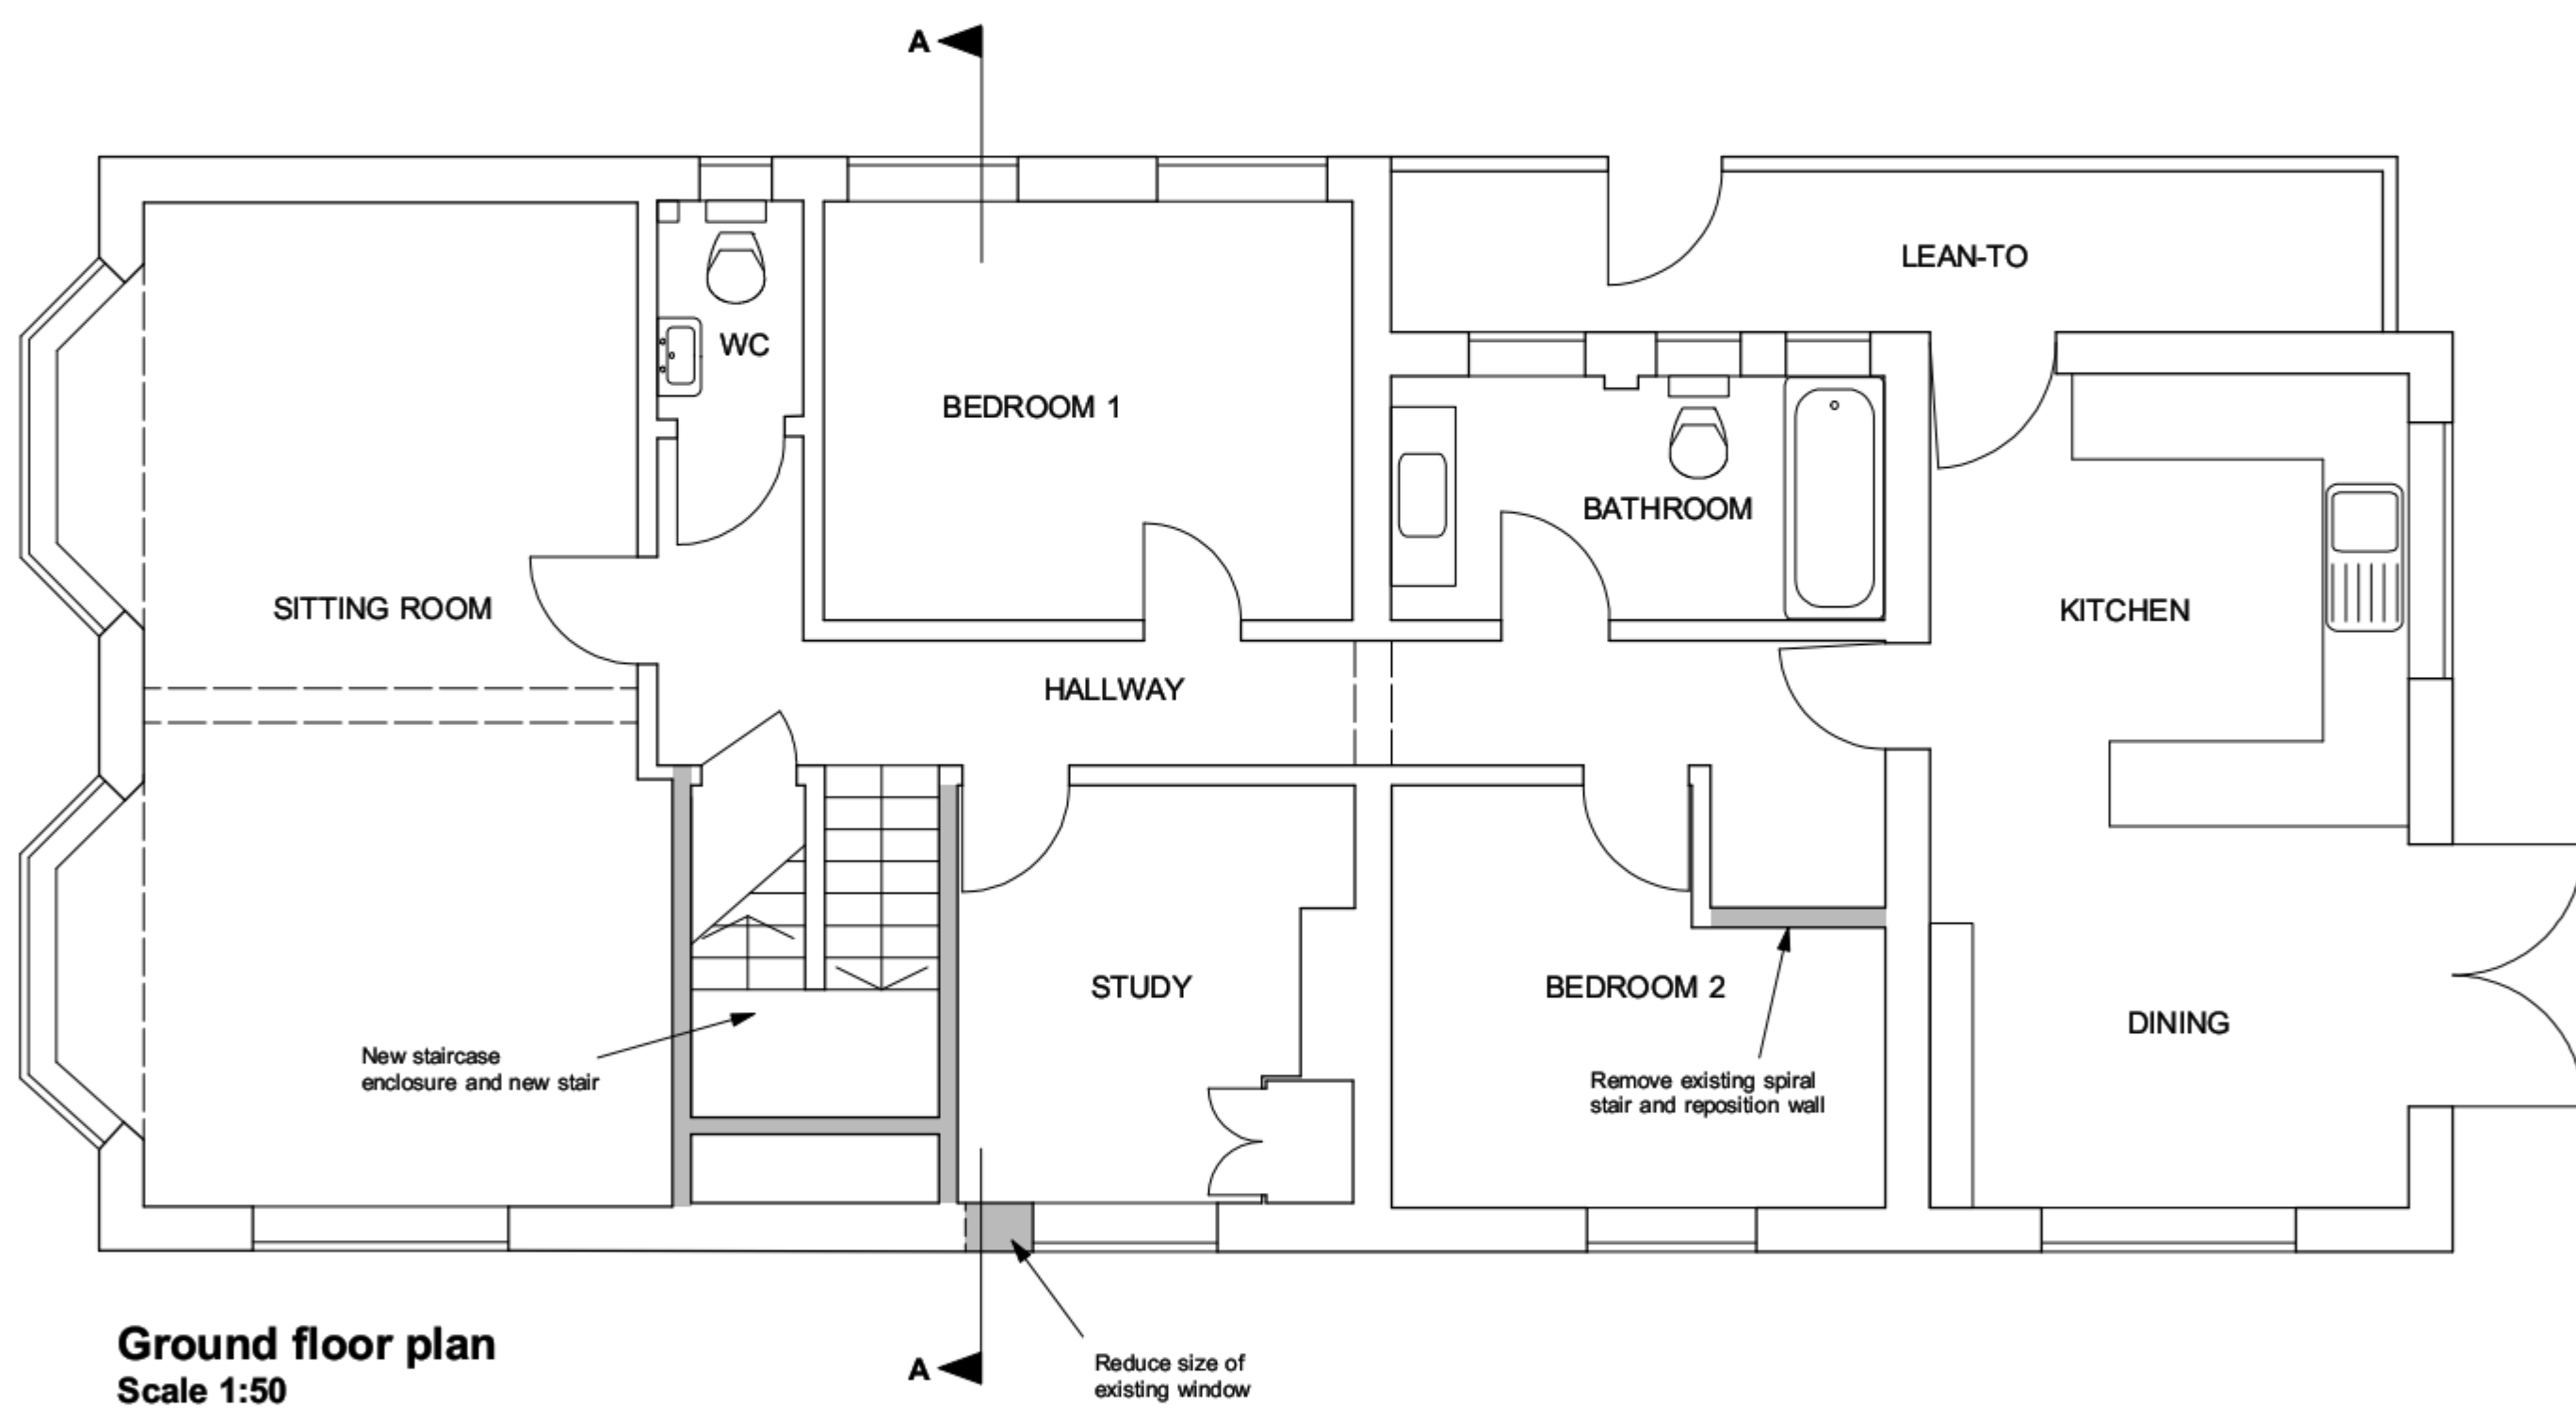

Ground floor plan
Scale 1:50

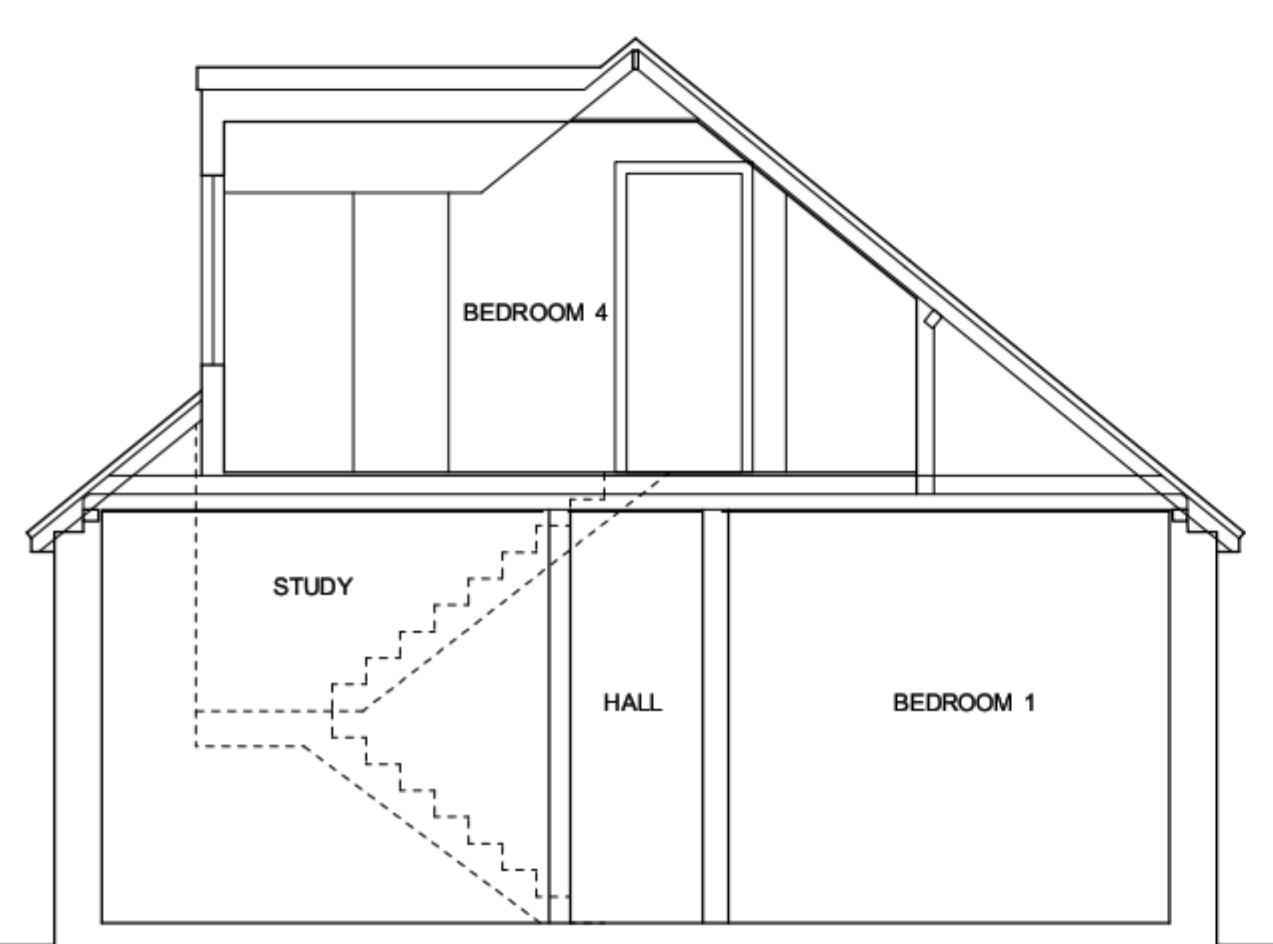

Section A-A
Scale 1:50

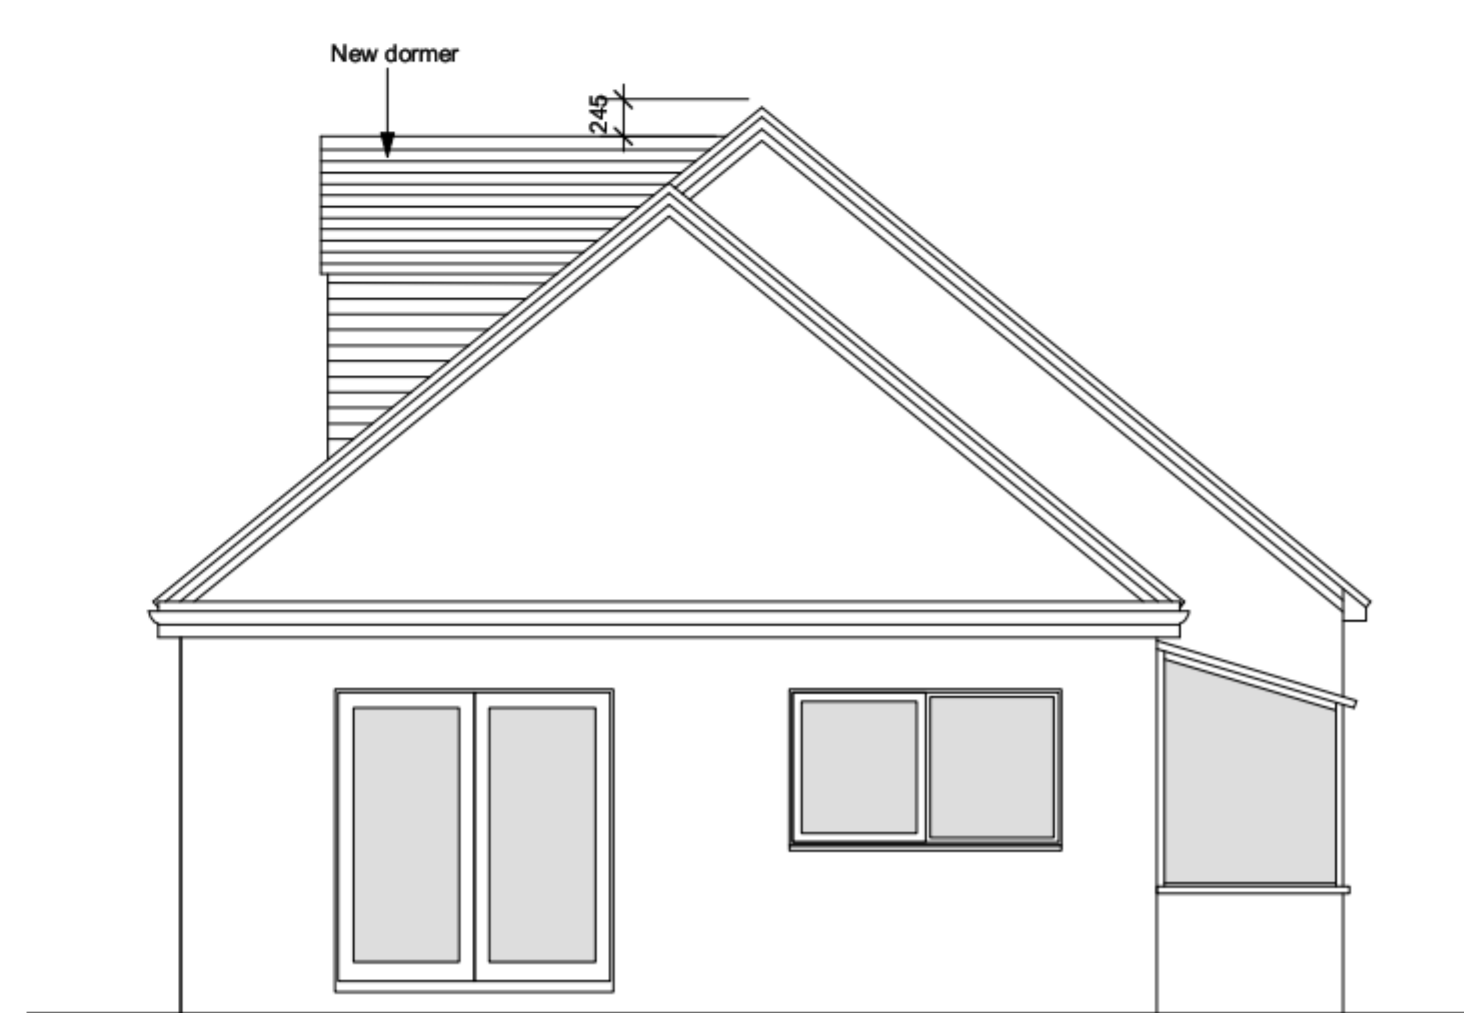

East elevation
Scale 1:50

