


PERMIT

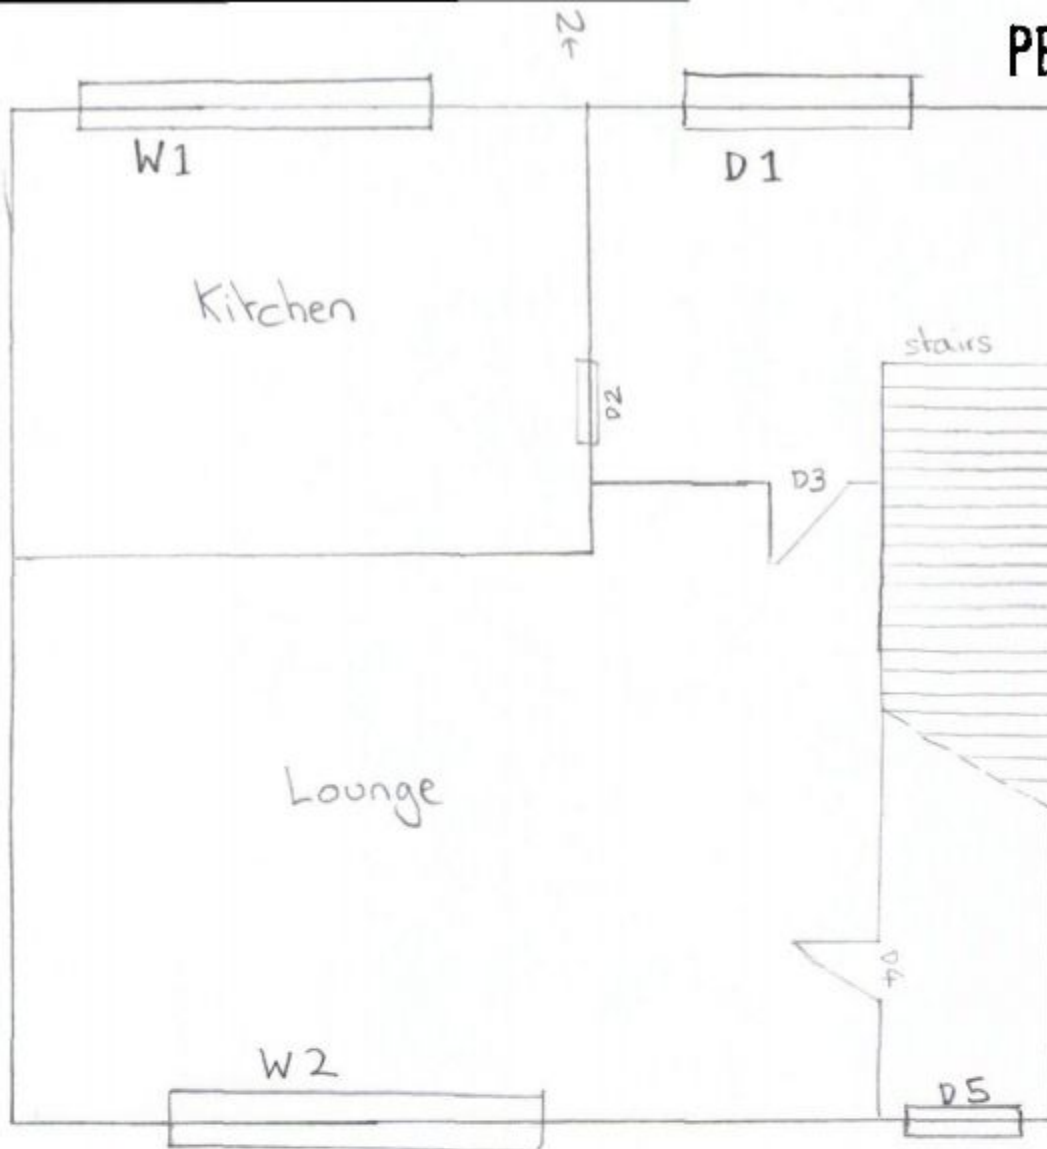

Neighbours
House

Existing ground floor plan

Scale 1:50

Drawing no -

May 2011

shared
shed