



PERMIT

PERMIT

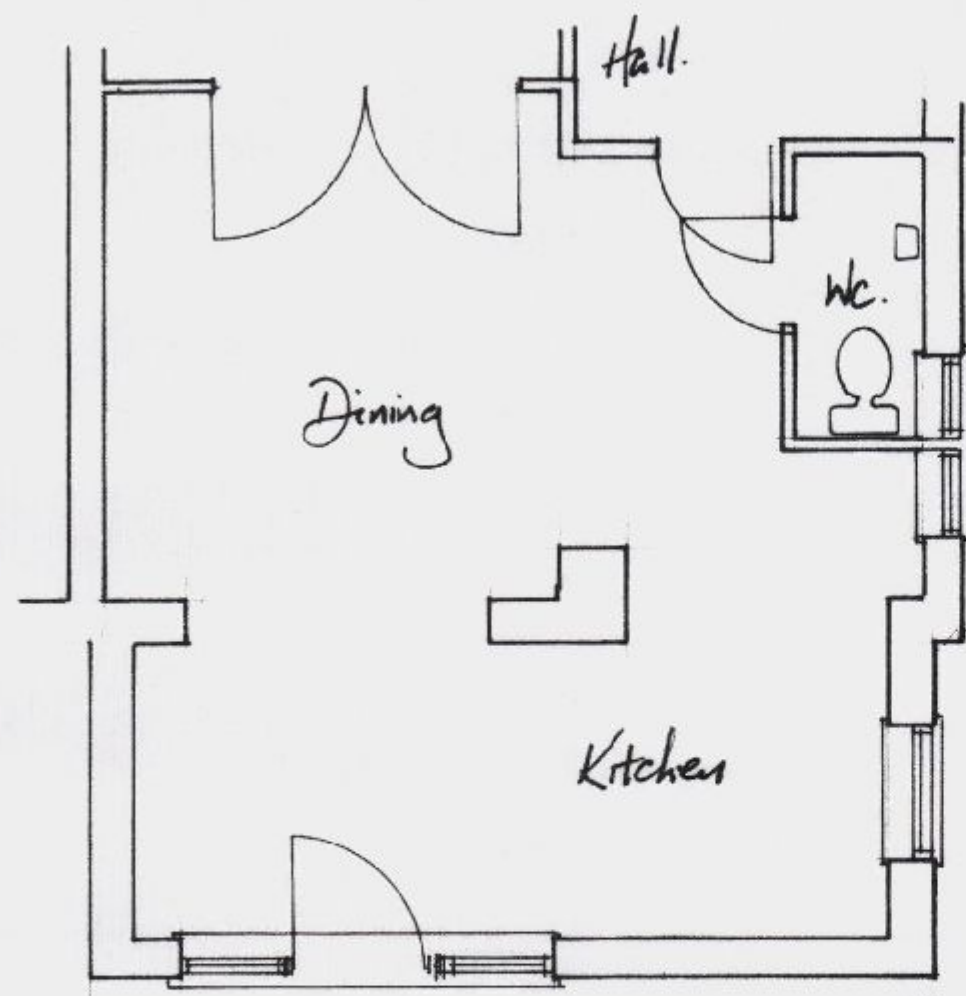

Existing Ground Floor Plan (Part).

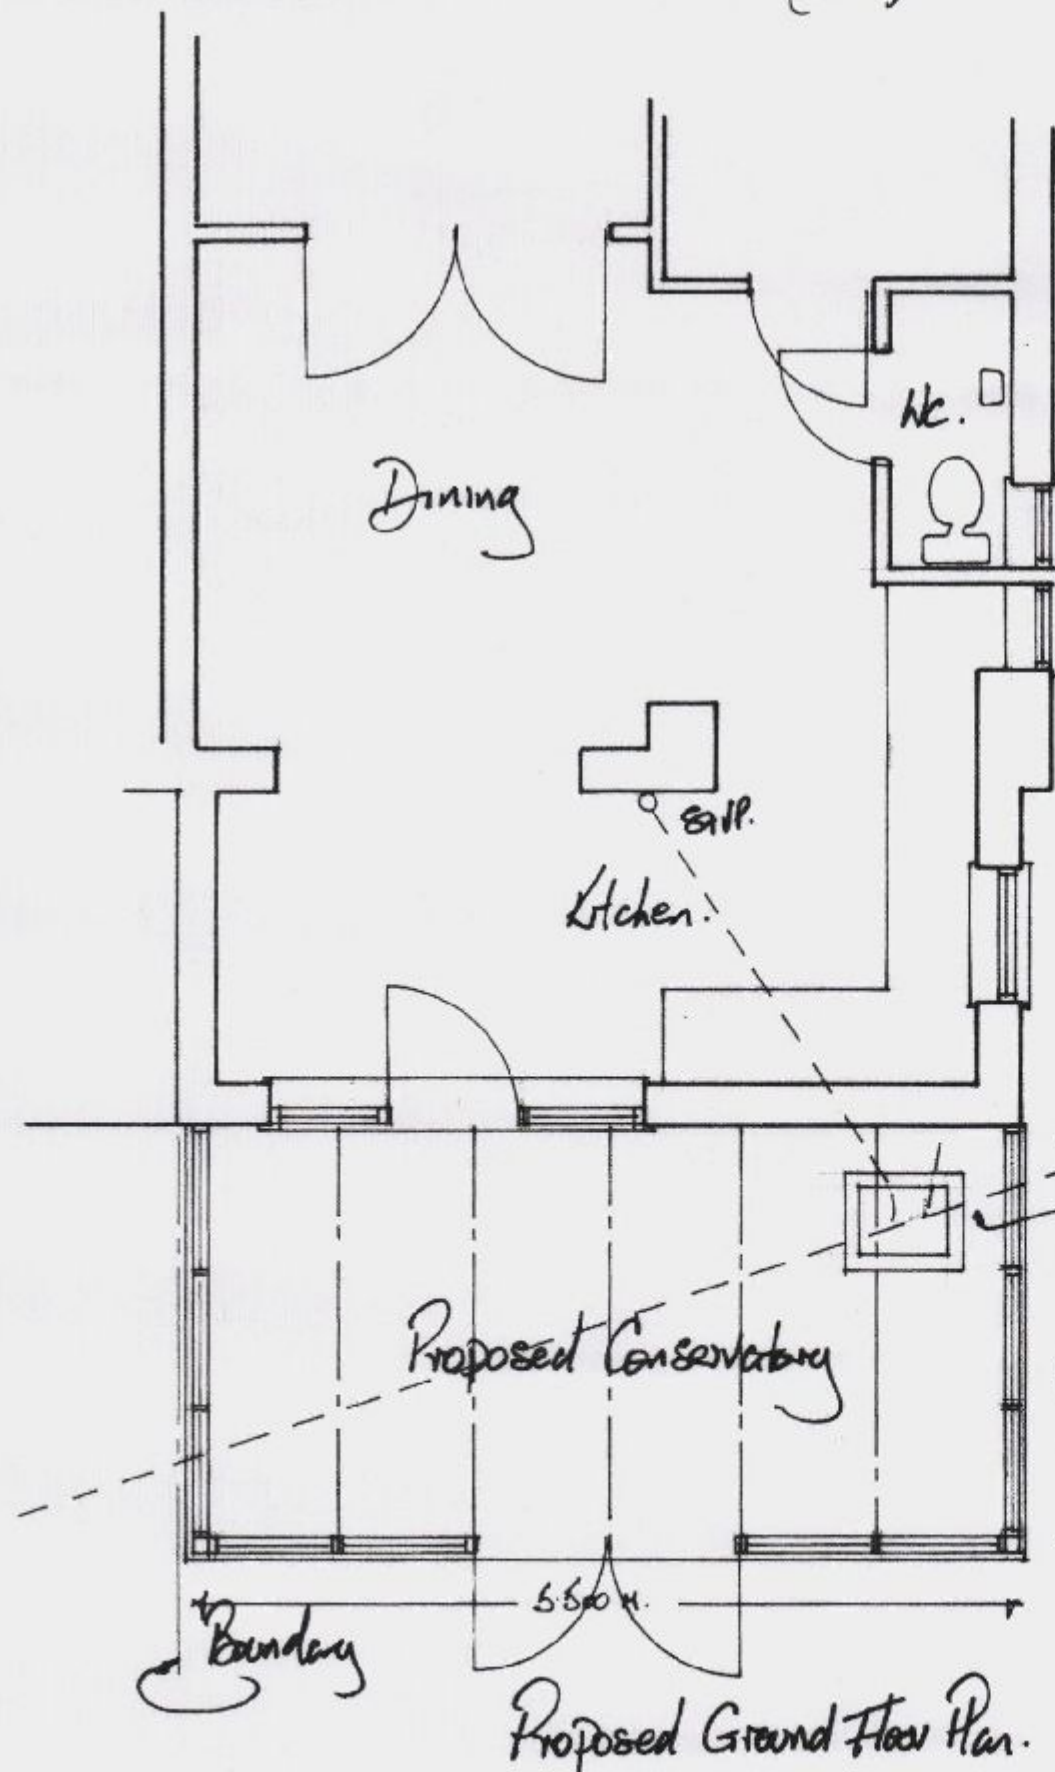

Proposed Ground Floor Plan.




Existing Elevations.

Proposed Elevations.

Boundary

No 13.

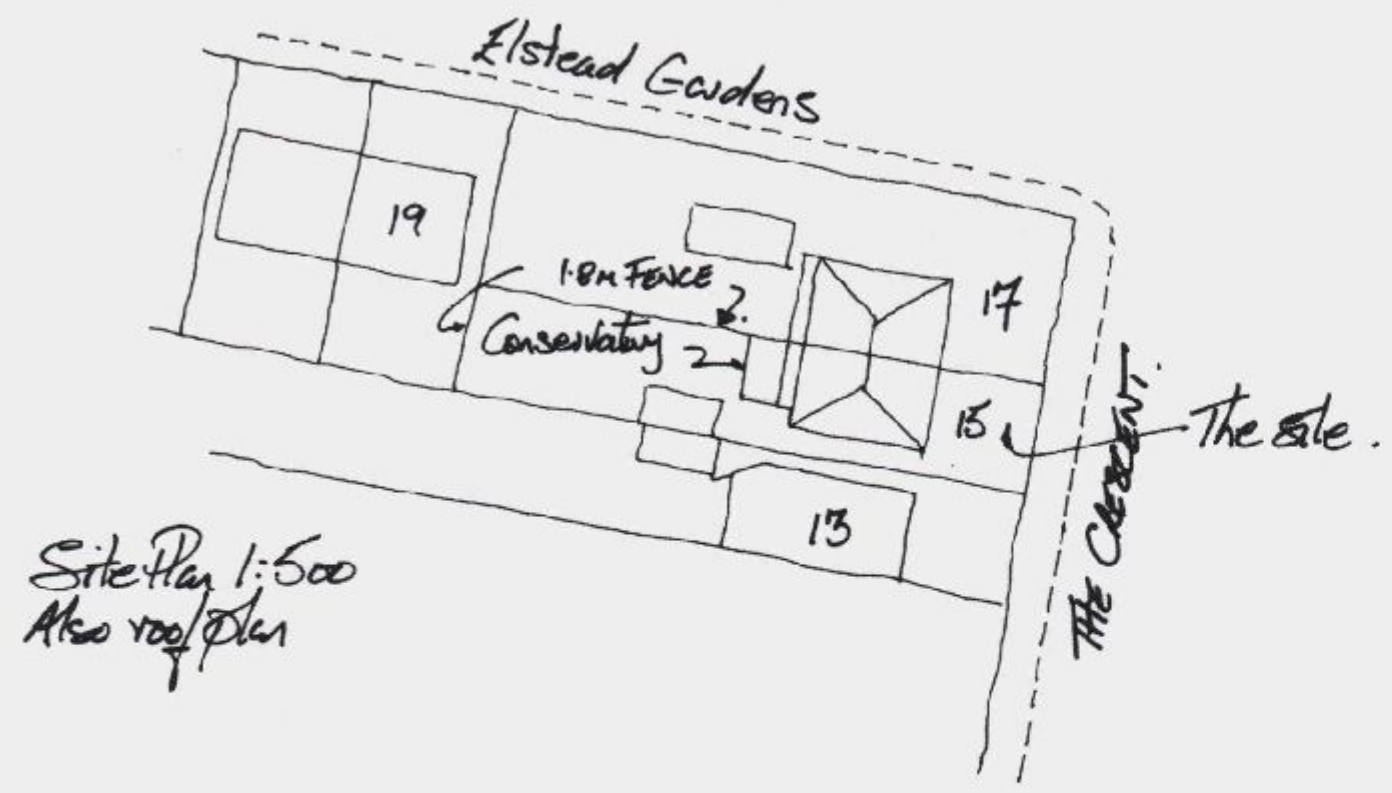

Site Plan 1:500
Also roof Plan

HAVANT BOROUGH COUNCIL
28 APR 2011
RECEIVED

Client Ms F. WHITBIE	
Job Title Proposed Conservatory 15 THE CRESCENT, PURBROOK.	
Drawing Title	
Scale 1:50, 1:100 & 1:500	
Date APRIL '11	Drawn by
<div style="display: flex; justify-content: space-between;"> PLAN 1 Rev. </div>	