



EAST ELEVATION




NORTH ELEVATION



WEST ELEVATION



SOUTH ELEVATION

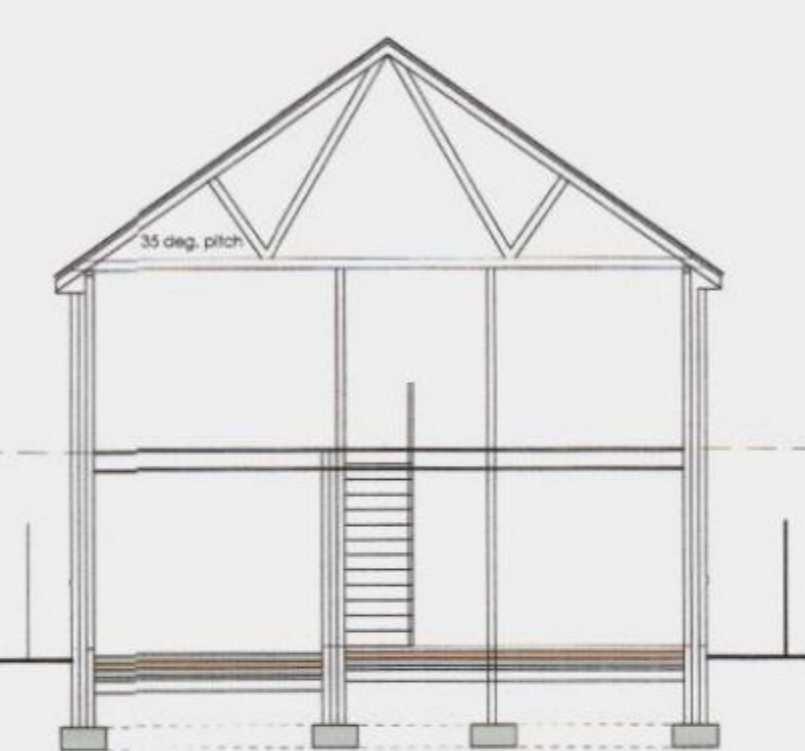

TYPICAL SECTION

NOTES


materials

ROOF
plain conc. tiles with feature courses
Marley crested ridge with matching
finials.


WALLS
multi stock facing brick with feature
reconstituted stone cills.
tile hanging as shown.

ENTRANCE DOOR AND GLAZED SCREEN
upvc


WINDOWS/FACIAS
upvc

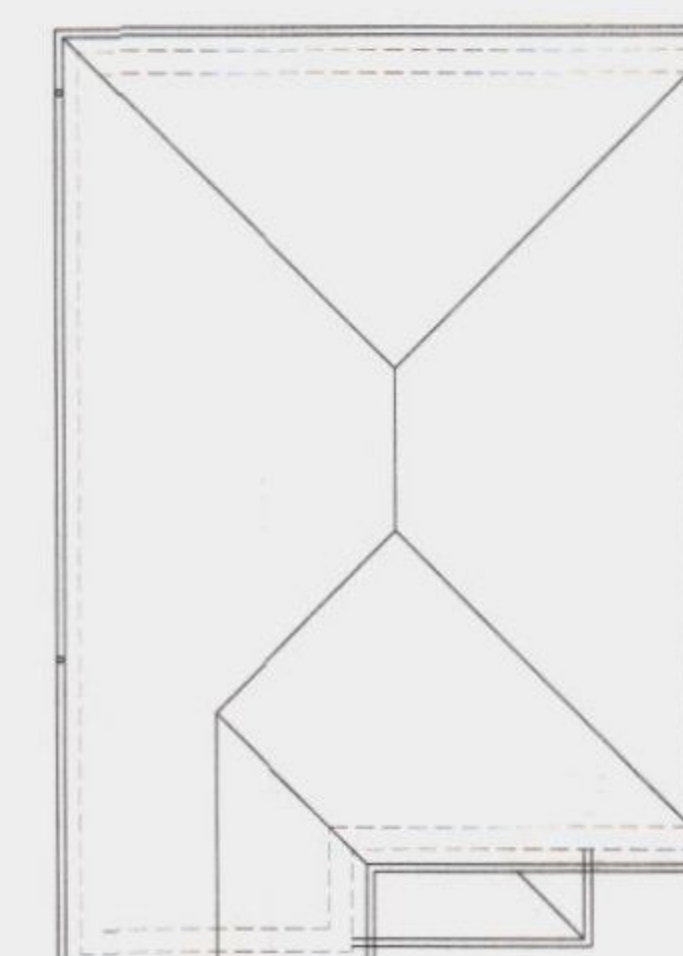


ROOF PLAN 1:100

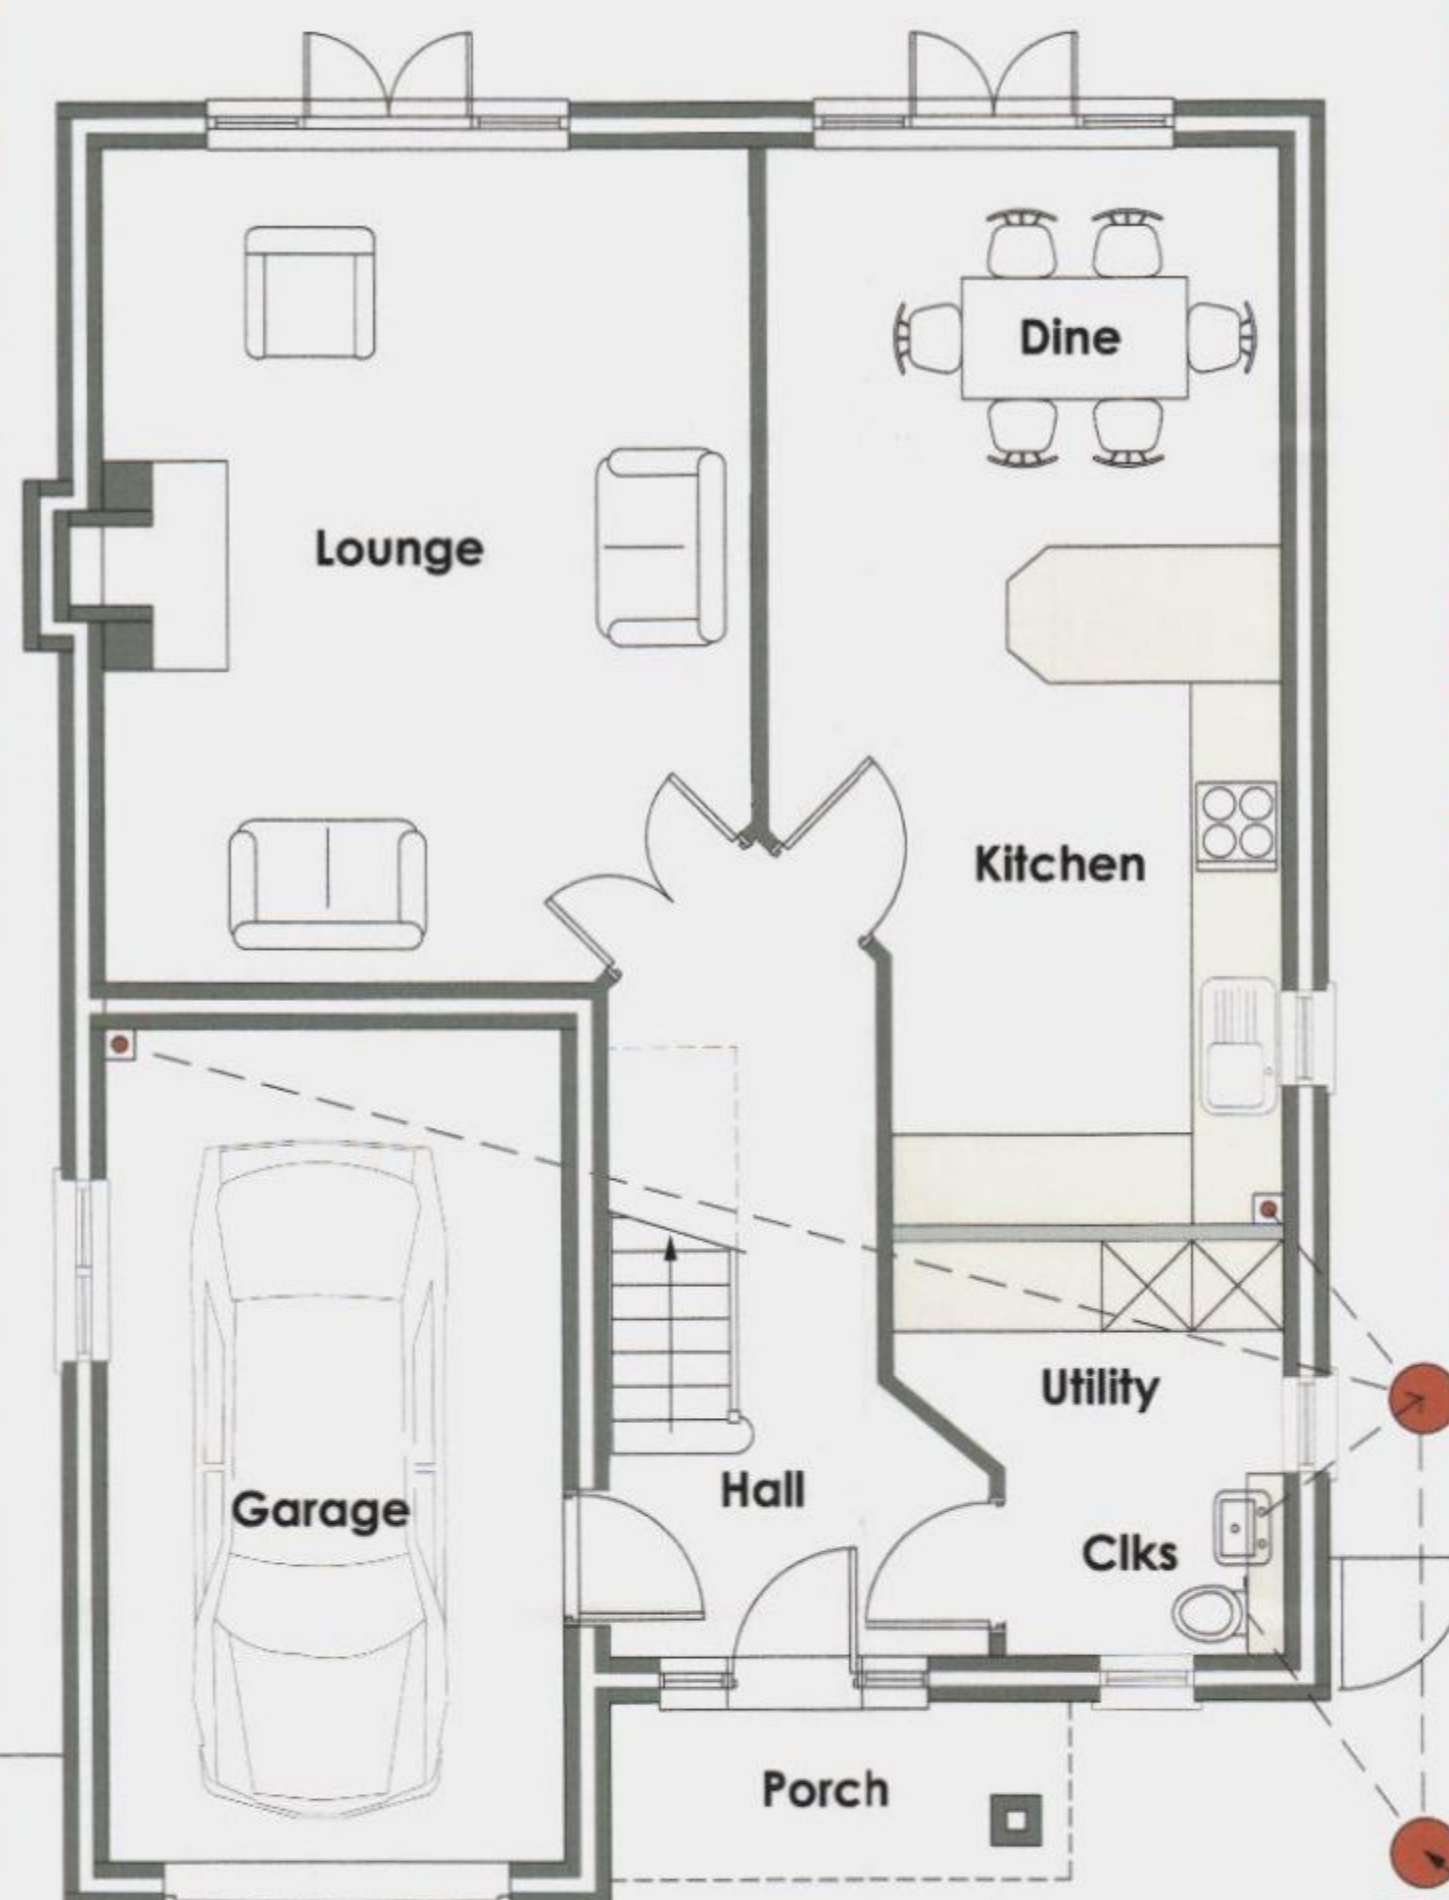

GROUND FLOOR PLAN

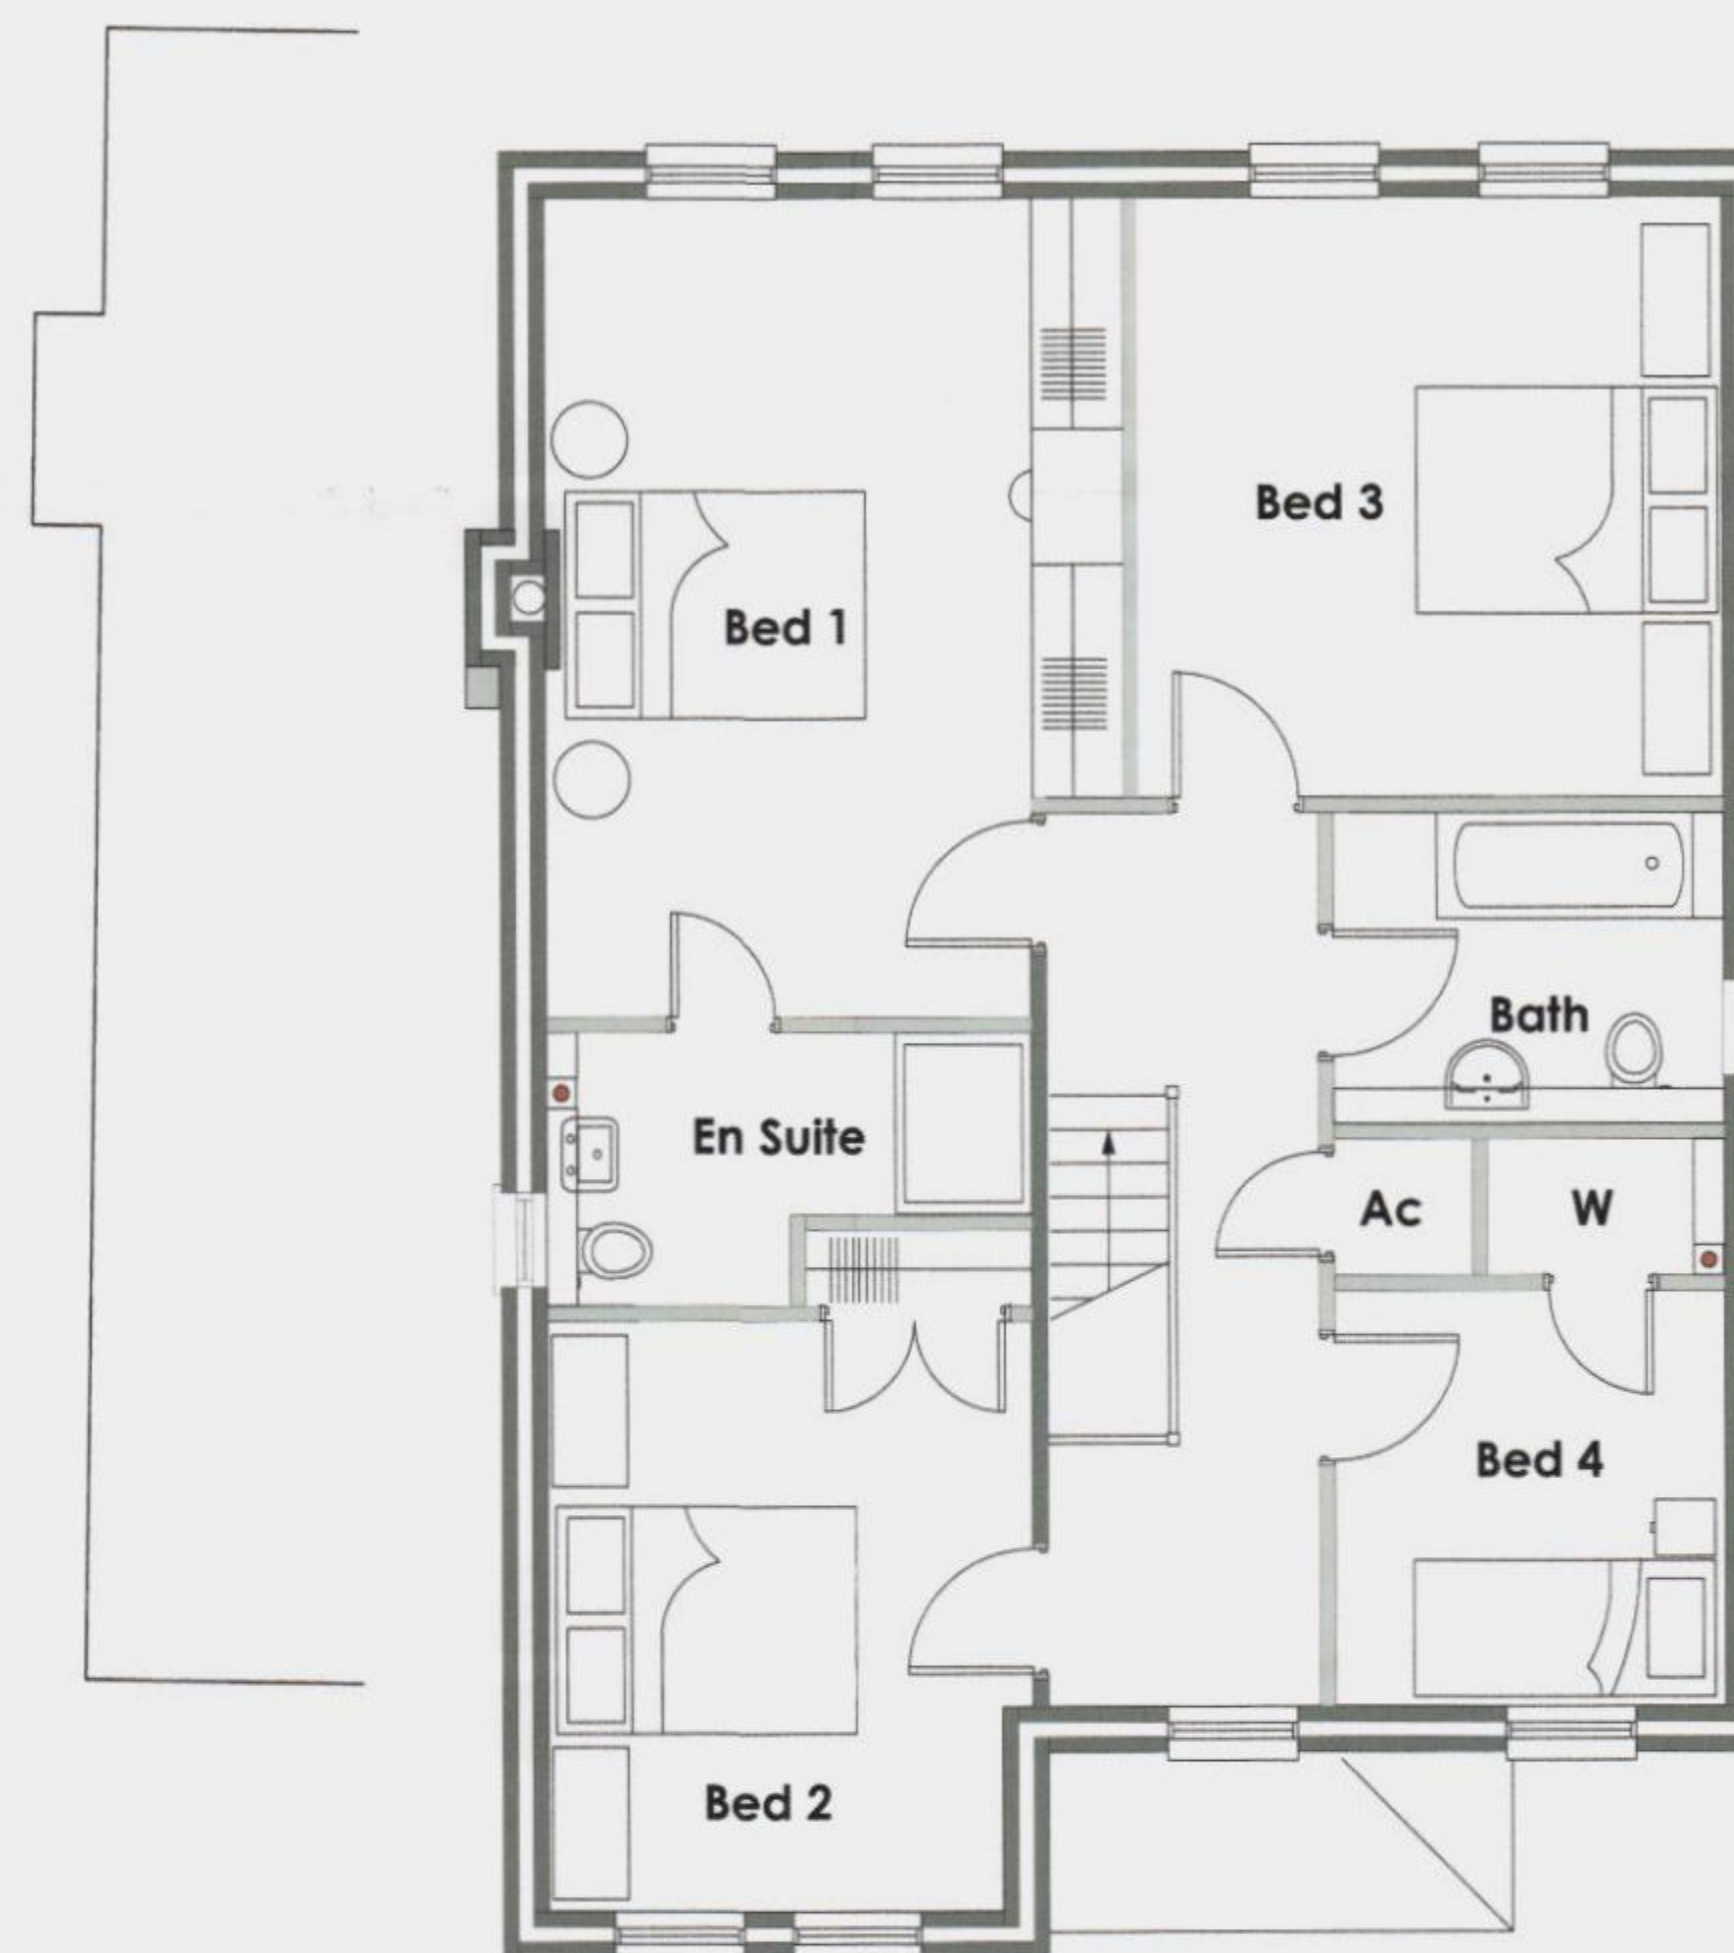

FIRST FLOOR PLAN

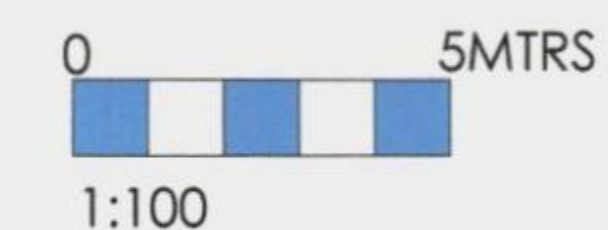

REVISIONS	
A. boundary and chimney revised	11.05.2010
B. CLIENTS REVISIONS ADDED	MARCH 2011

FLOOR PLANS AND ELEVATIONS

TITLE
PROPOSED 4 BED DWELLING
AT LAND ADJACENT
5 WEBB LANE, HAYLING ISLAND

SCALE: 1:100, 1:50
DATE: nov 2009

DRWG NO: DY/100 REV NO: B

D.ALLEN
Architectural Technician
62 Havant Road
Hayling Island, Hants PO11 0PY
Tel: (02392) 467620
E-mail: haylingplans@btinternet.com

