


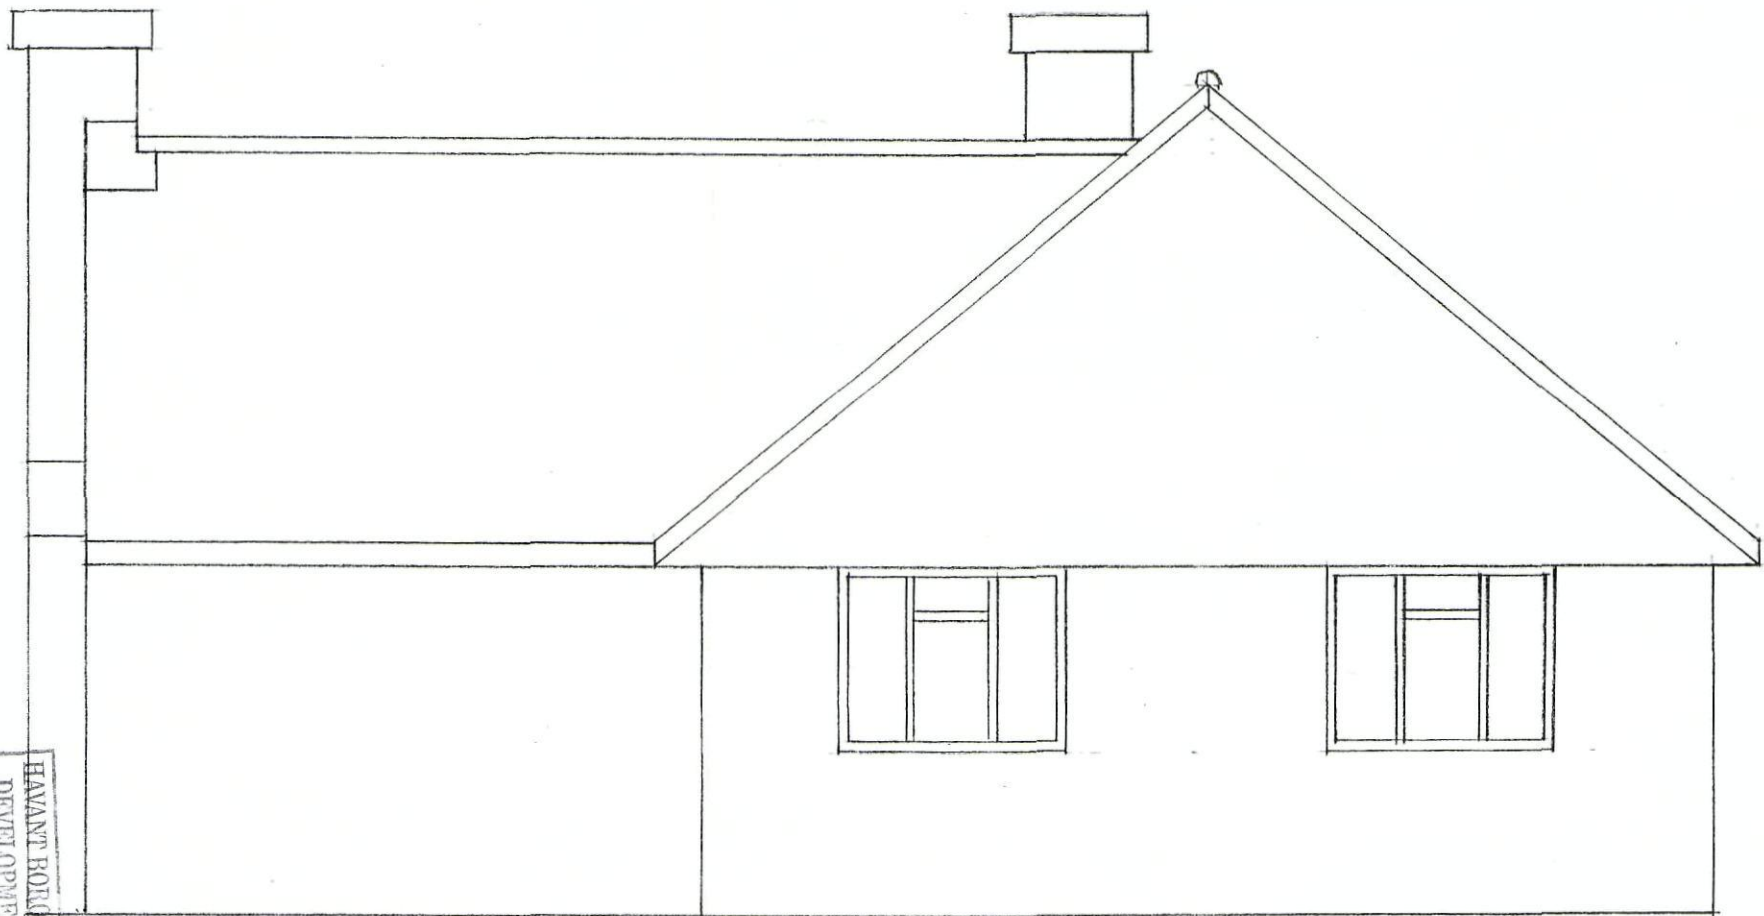

WEST ELEVATION
(EXISTING)



EAST ELEVATION
(EXISTING)

DWELLING
SCALE 1:50
DRAWN BY G.M.
DATE JAN. 2011
DRG No A3/LG3

0 0.5 1 1.5 2 METRES

RECEIVED

26 JAN 2011

HAVANT BOROUGH COUNCIL
DEVELOPMENT CONTROL