


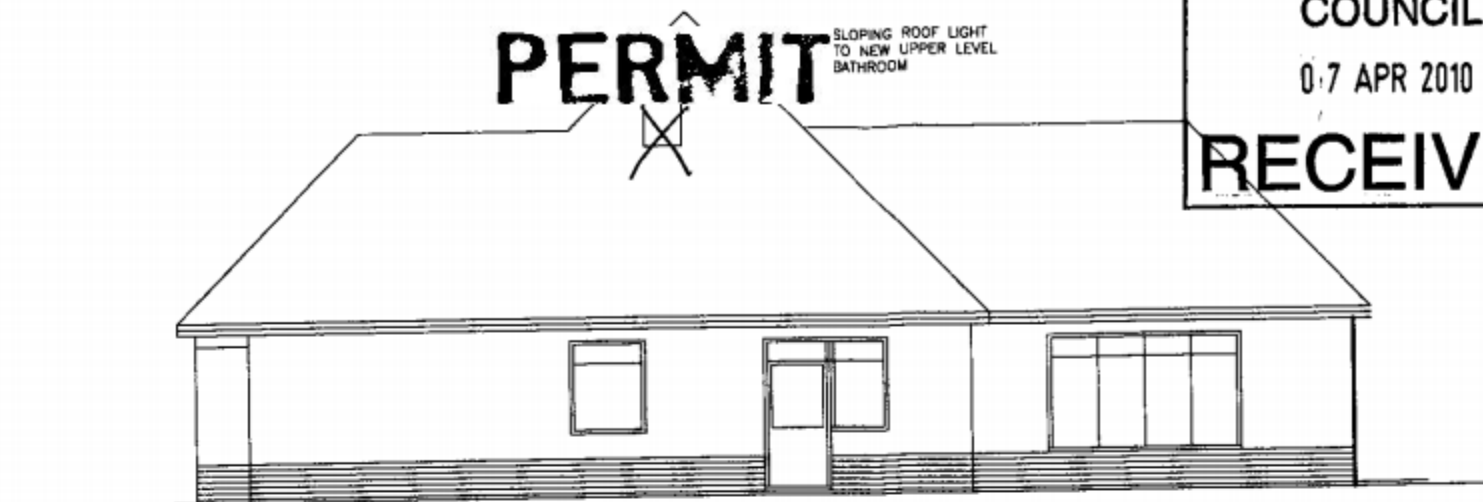


FRONT ELEVATION (EAST)




SIDE ELEVATION (NORTH)


HAVANT BOROUGH COUNCIL
07 APR 2010
RECEIVED

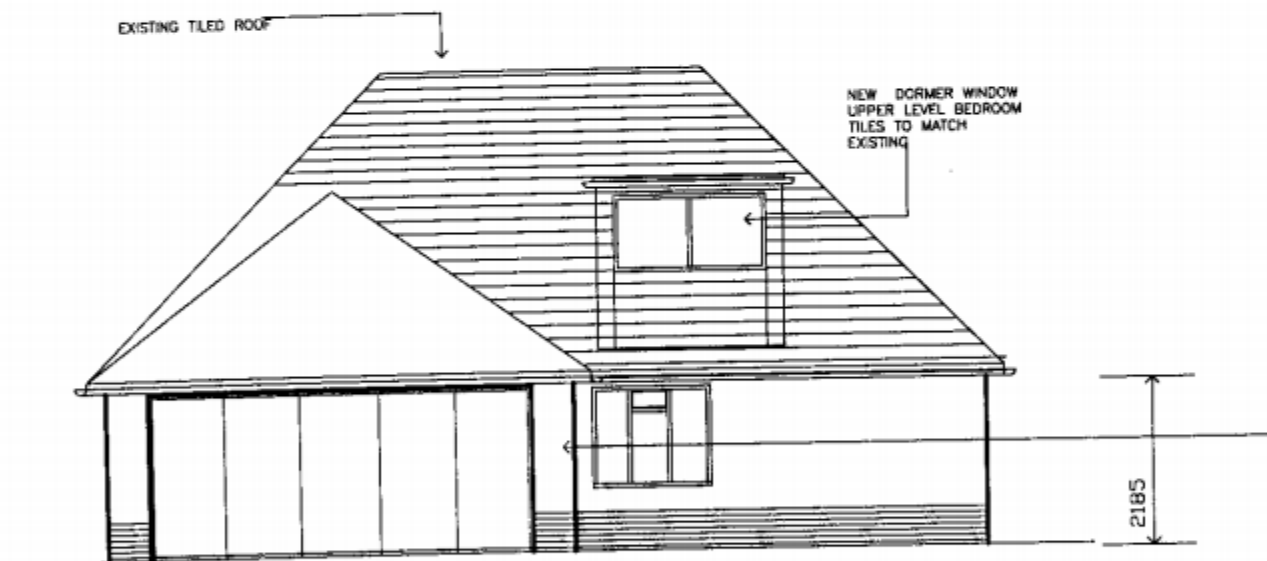

REAR ELEVATION (WEST)

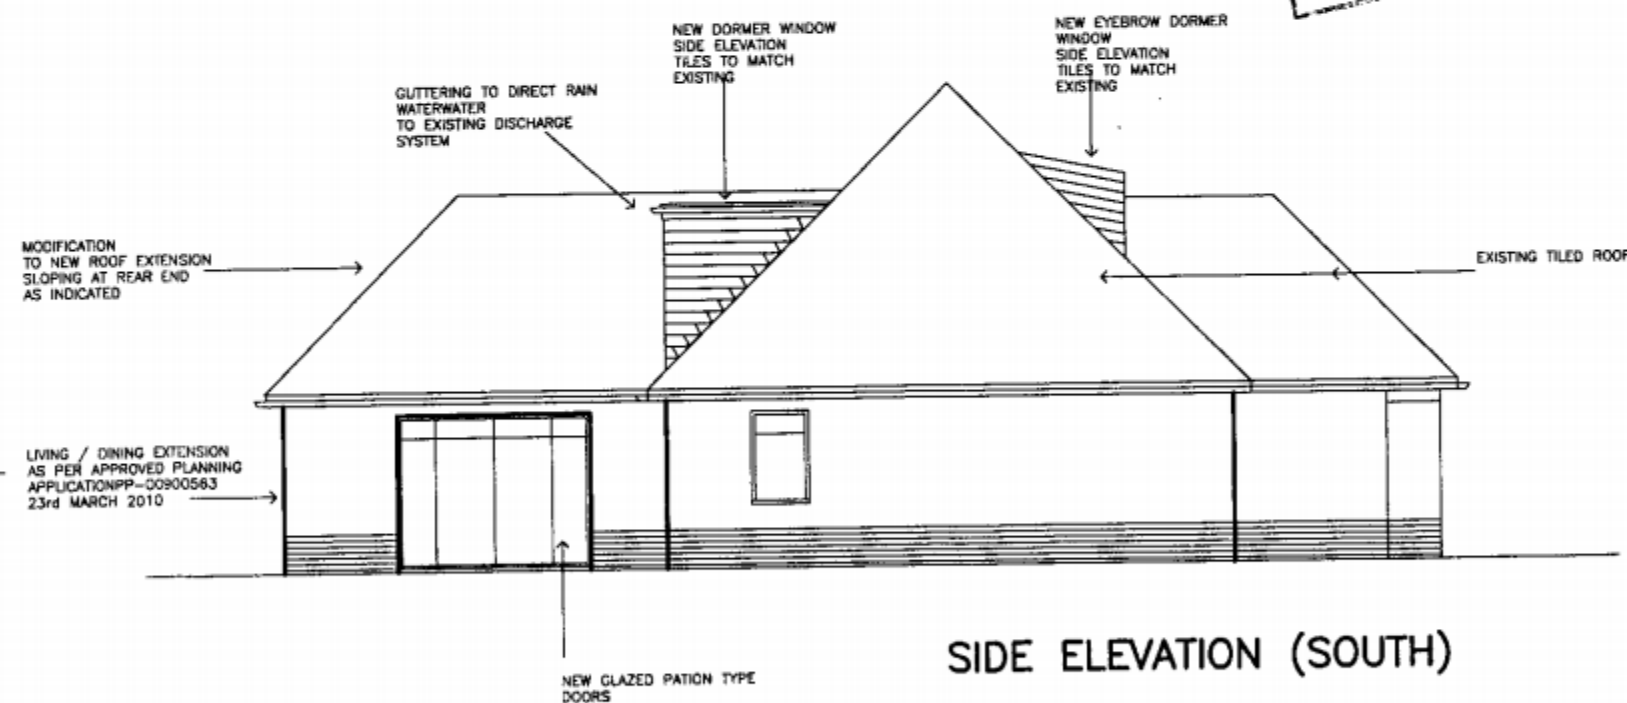

SIDE ELEVATION (SOUTH)

 

REFER TO SECTION DRAWING
SAX-ST-AVE-0208
FOR MORE DETAILS OF PROPOSED
CONVERSION WITHIN THE ROOF SPACE

THE EXTENSION STRUCTURAL ELEMENTS
ROOF & FLOOR MEMBERS, LINTOLS ETC
SHALL BE DESIGNED BY A QUALIFIED
STRUCTURAL ENGINEER

Drawing Title	42 STAUNTON AVENUE ELEVATIONS INDICATING NEW ROOF SPACE ADDITIONAL BEDROOM & BATHROOM (Planning Ref PP-01030137)	Scale	1:100
Drawing No.	SAX-ST-AVE-0207	Drawing Size	A3
		Revision	A1