
 
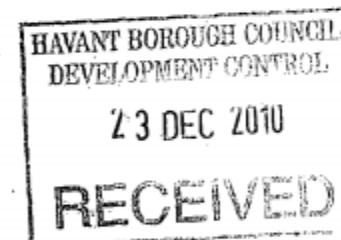
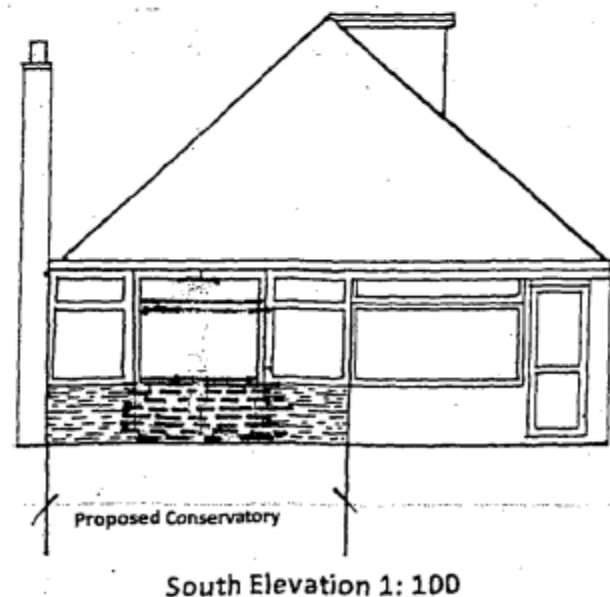
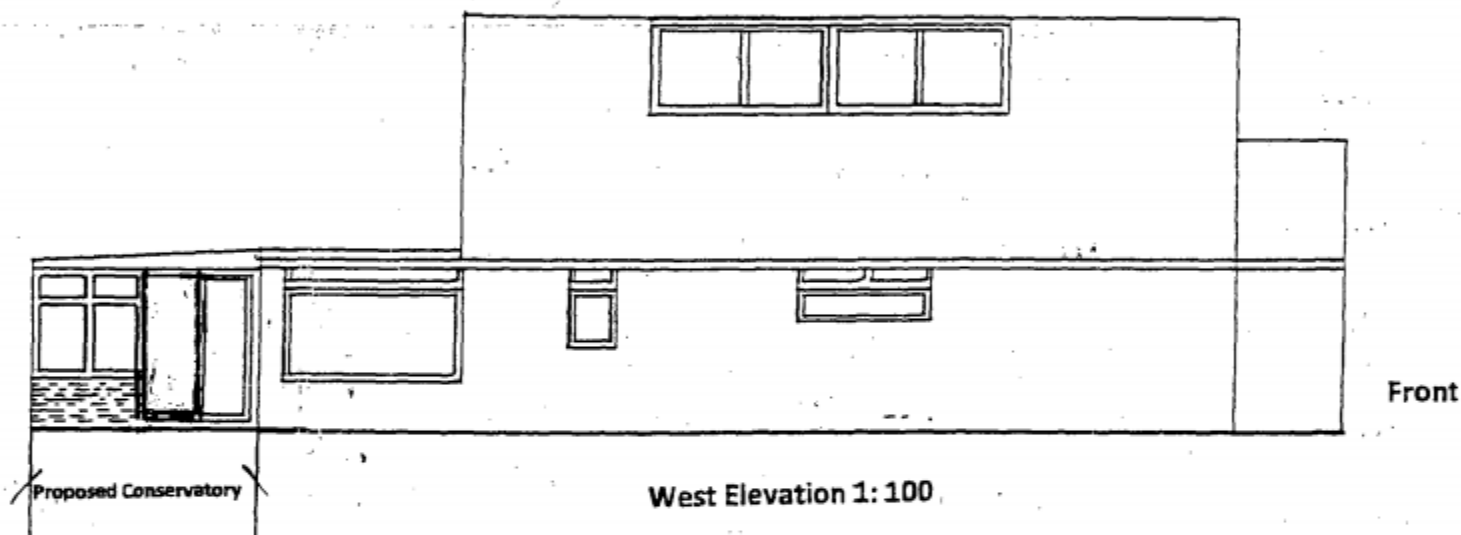


PERMIT

REVISED SUBMISSION.

1: CONTINUOUS WALL WITH WINDOW ABOVE - SOUTH ELEVATION.

2: SLIDING DOOR ON WEST ELEVATION.

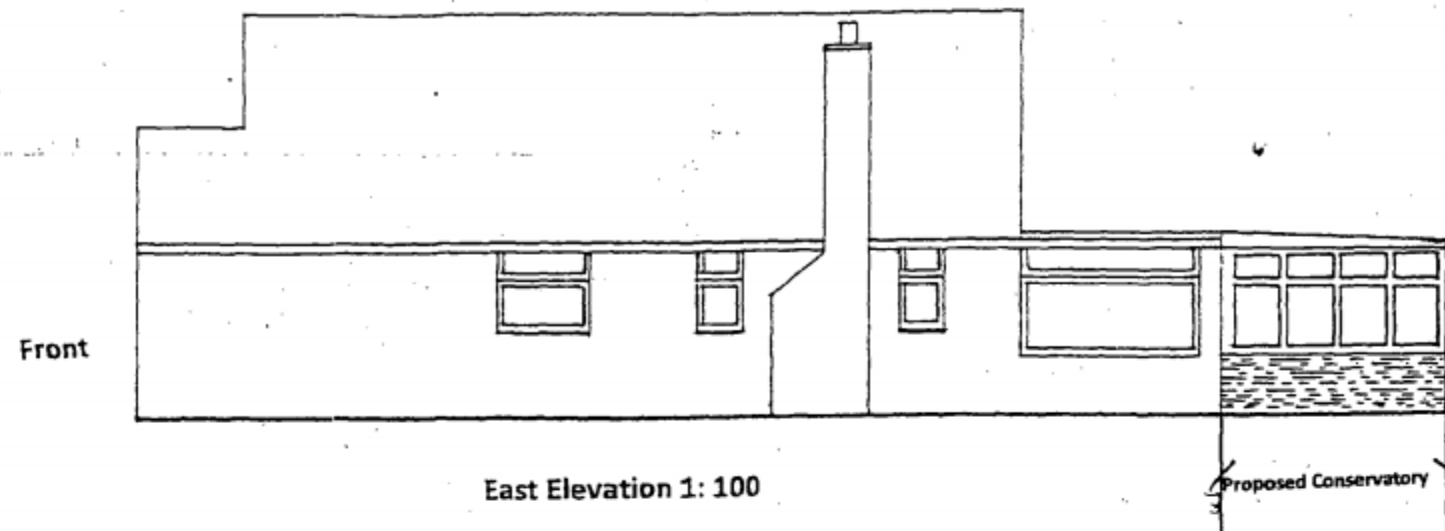

Job:	21 Andrew Crescent Waterlooville		
Drawing:	Proposed Conservatory		
Scale: 1:100	Date: 23 DEC 2010	Drawn: SJP	
Paper: A3			
Note: All dimensions are to be checked on site			