


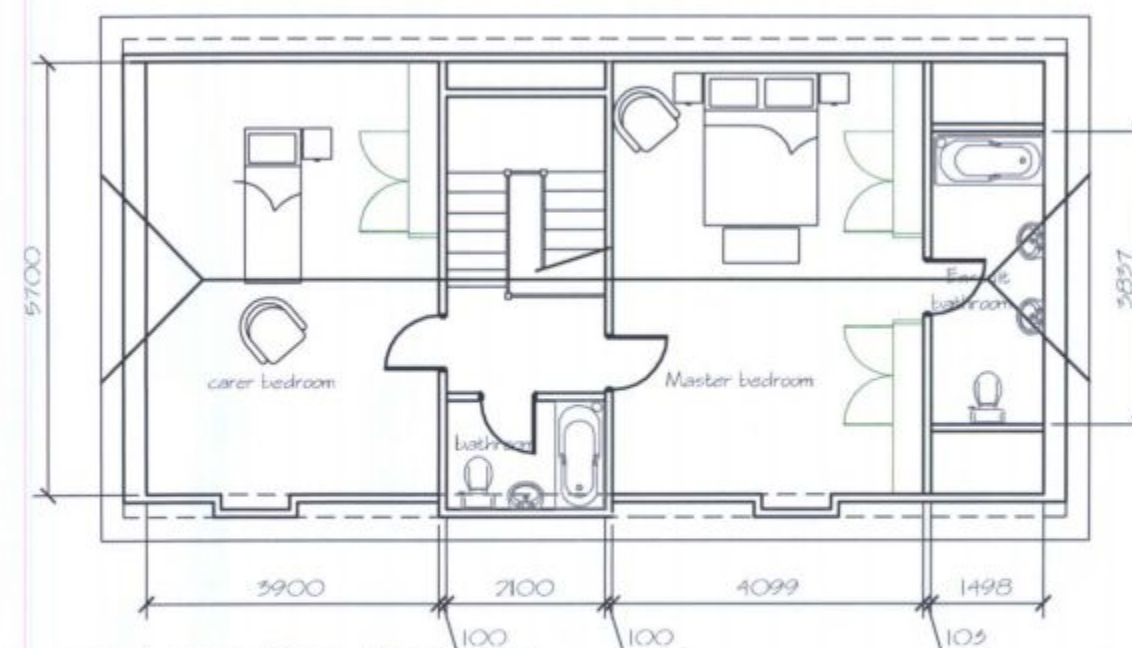

proposed new First floor plan



East Elevation from viewd from No 25 Wade Court

rev A existing trees added, garage relocated 17-06-2010

project Proposed new elderly persons annex 25 Wade Court Road, Havant	drawn by bf.sales	date Jan 07	Drg Number 2010/02-04	 COMPUTER DESIGN PARTNERSHIP Architectural, Civil Structural & Mechanical Draughting Services
drawing title East Elevation	checked by	date		6 Tukes Avenue Bridgemary, Gosport Hampshire, PO13 0SE
	scale 1:100	rev A		tel 01329 311671 e-mail Bernard.Sales@cdpworld.com