

Proposed Loft and Garage Conversion

22 Kings Road, Hayling Island PO11 0PD

Building Elevations

PP-01213287-3 Issue C




Drawn: C.R.Warne

Date: 03/11/2010

Existing North Elevation

Existing West Elevation


Existing South Elevation

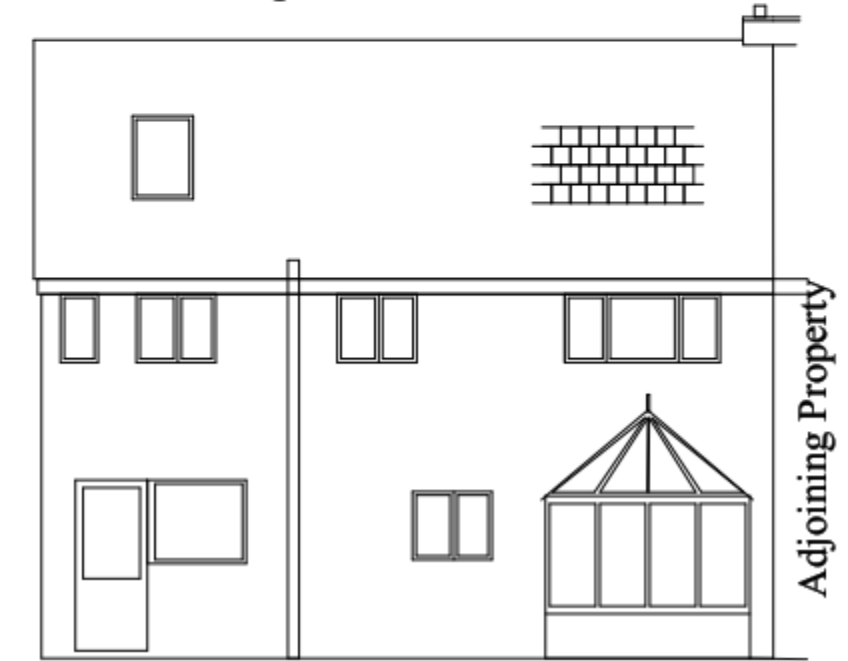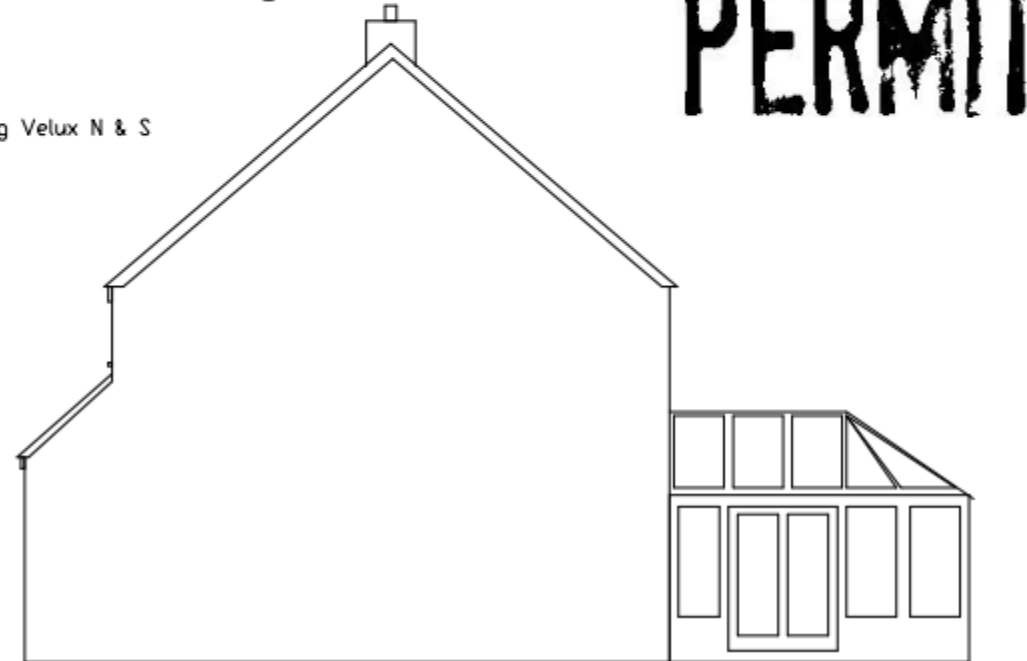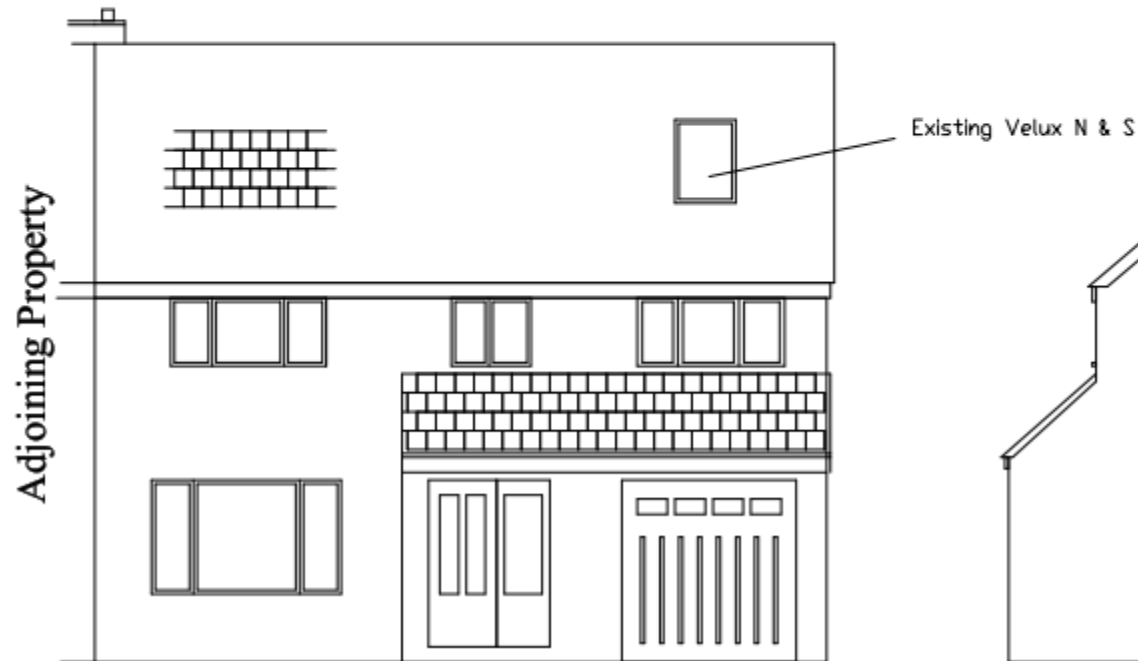


Proposed North Elevation

Proposed West Elevation

Proposed South Elevation

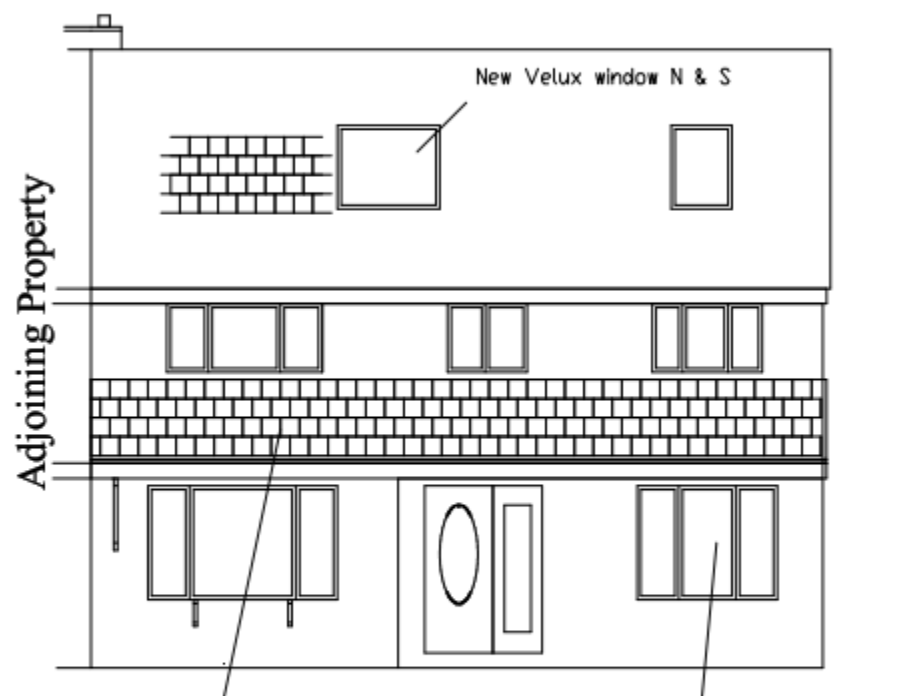

Scale 1:100
Dimensions in metres
2.000 m

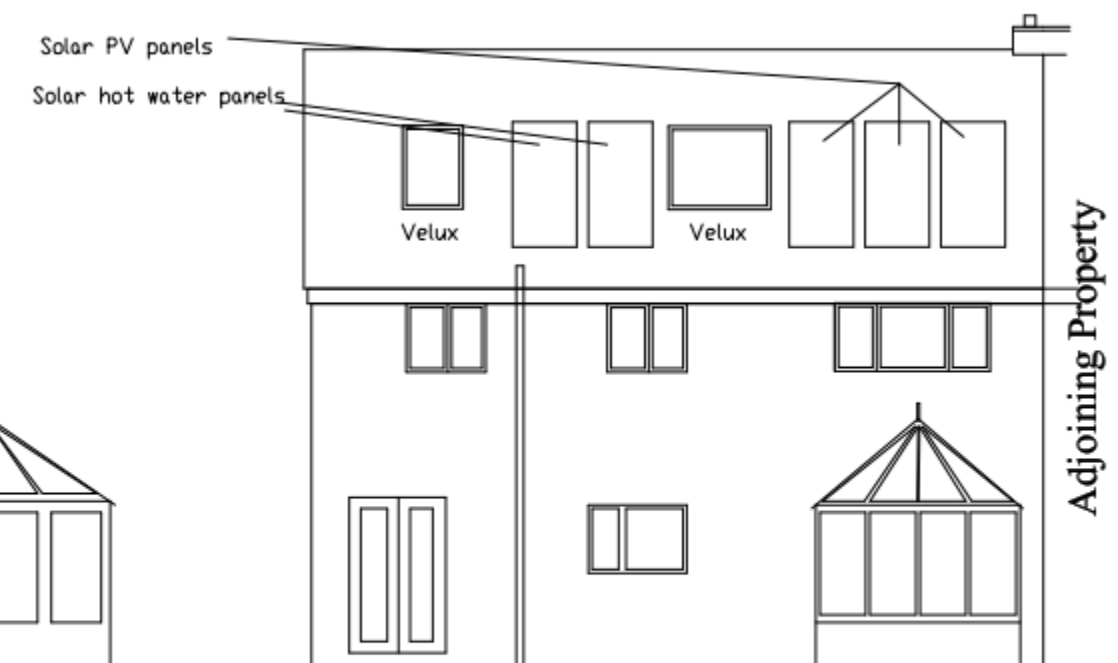

Extend Porch roof over lounge window
Tiles to match existing

Garage door replaced by
flat-fronted window

Note: Finished floor and site levels are as existing and are not affected by this application