



PERMIT

APP/11/0280


APP/11/0280

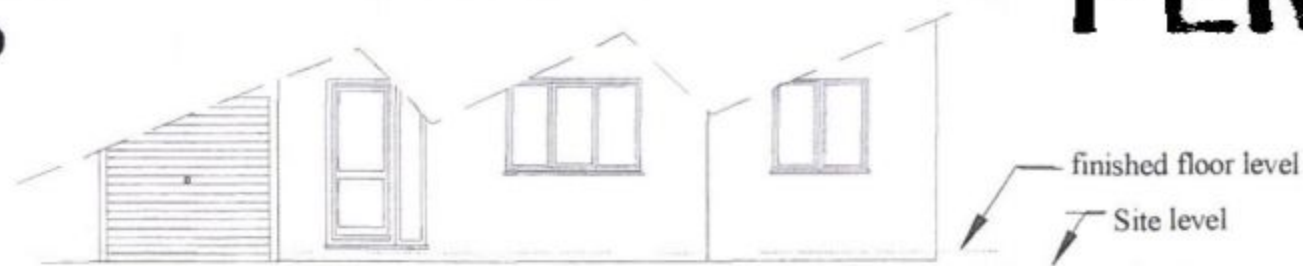

Finished floor and site levels. Scale 1 : 100

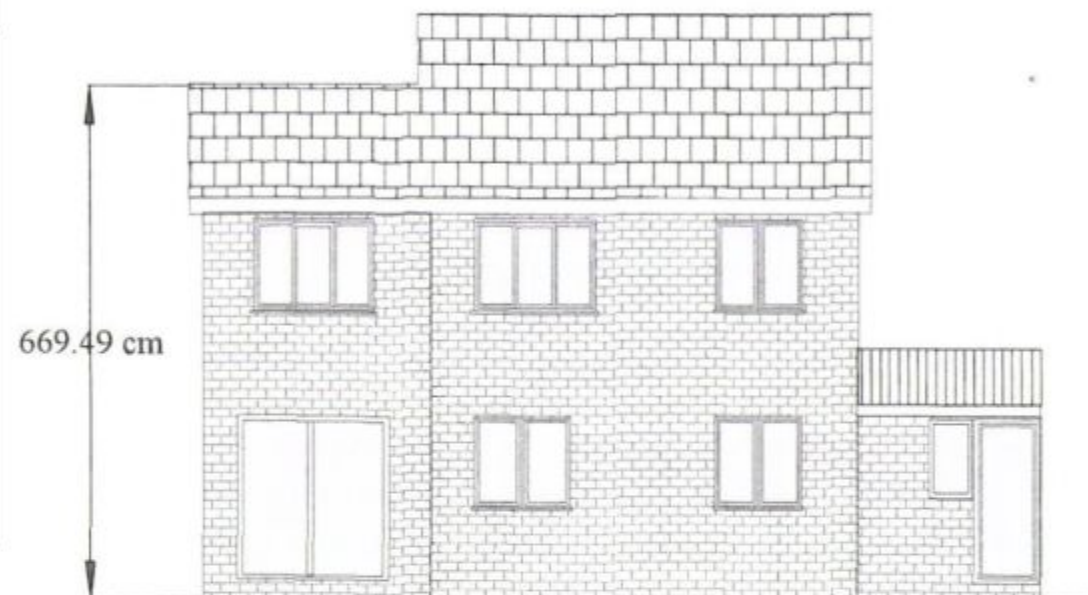

Proposed east elevation
Scale 1 : 100

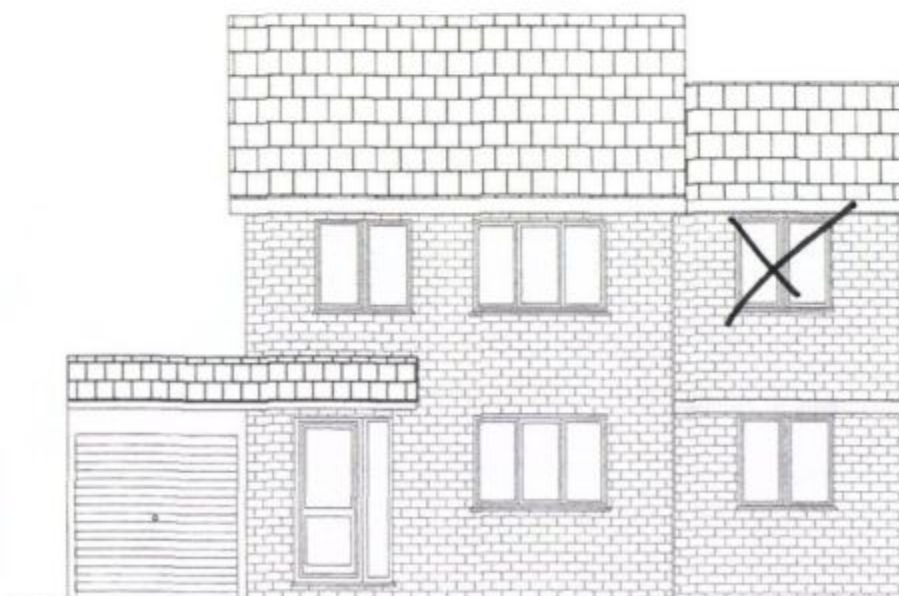


Proposed West elevation
Scale 1 : 100



Location Plan Scale 1 : 1250

Hand Drawn by Mr C Watts HND

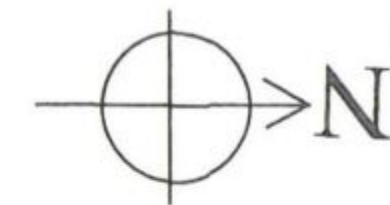

B.O.M.
PERMIT



Block Plan Scale 1 : 500

Hand Drawn by Mr C Watts HND

HAVANT BOROUGH COUNCIL
DEVELOPMENT CONTROL
11 APR 2011
RECEIVED

Proposed two Storey side Extension for
Mr & Mrs M Boxall
4 Lisle Way, Emsworth.
Hants, PO 10 7XN

Scale 1 : 100 (or as shown) Drawn of A3 paper

Revised 06/04/2011

Plan 1 of 1