

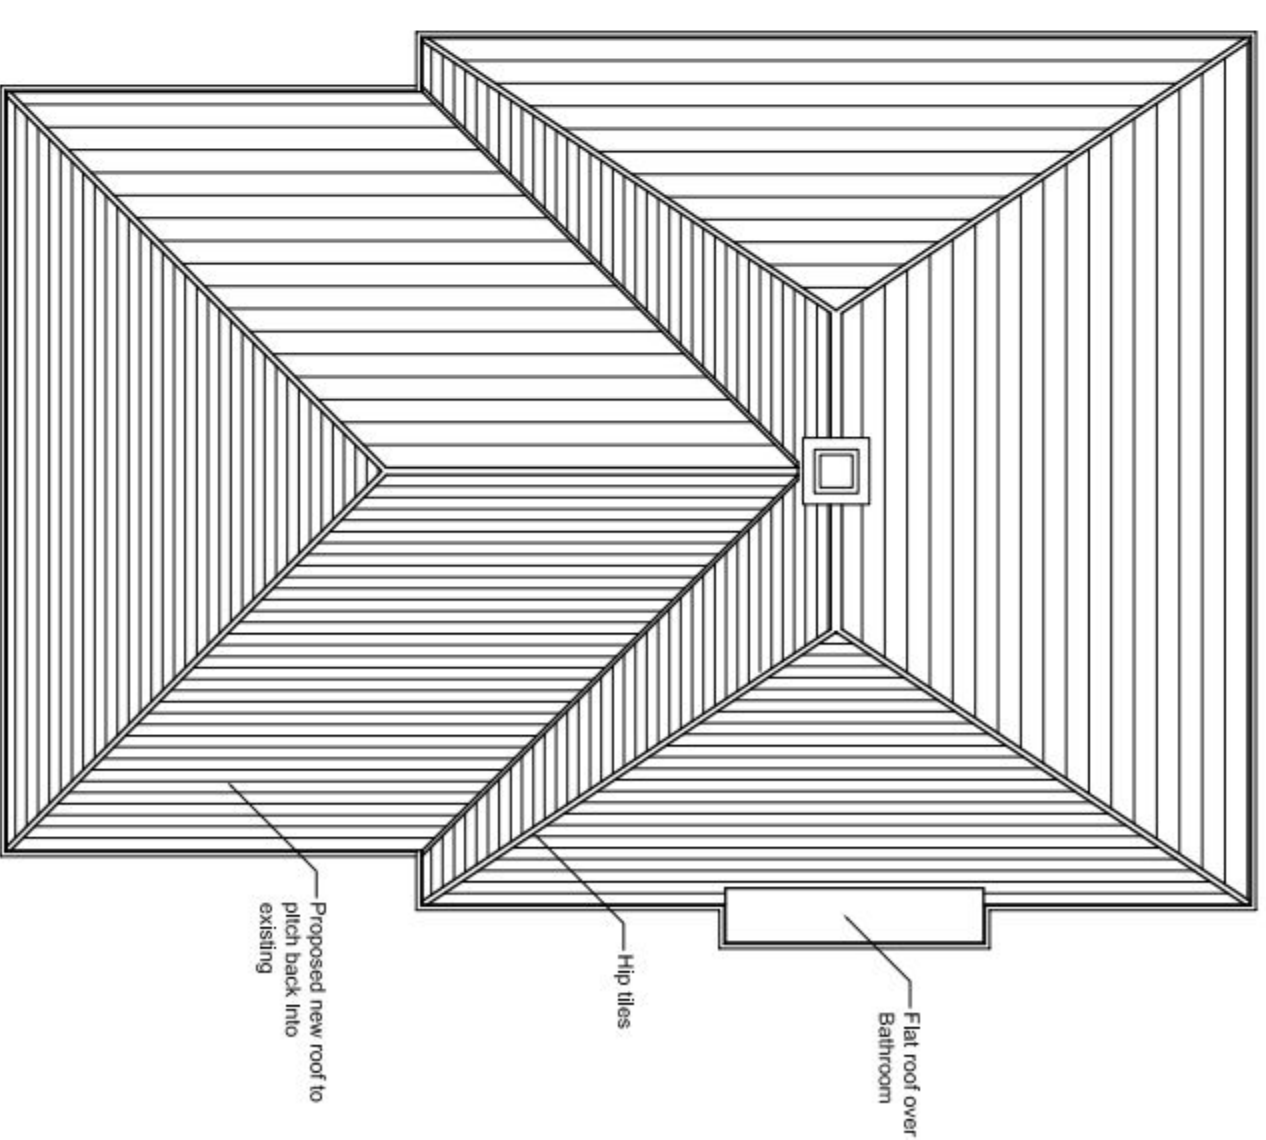
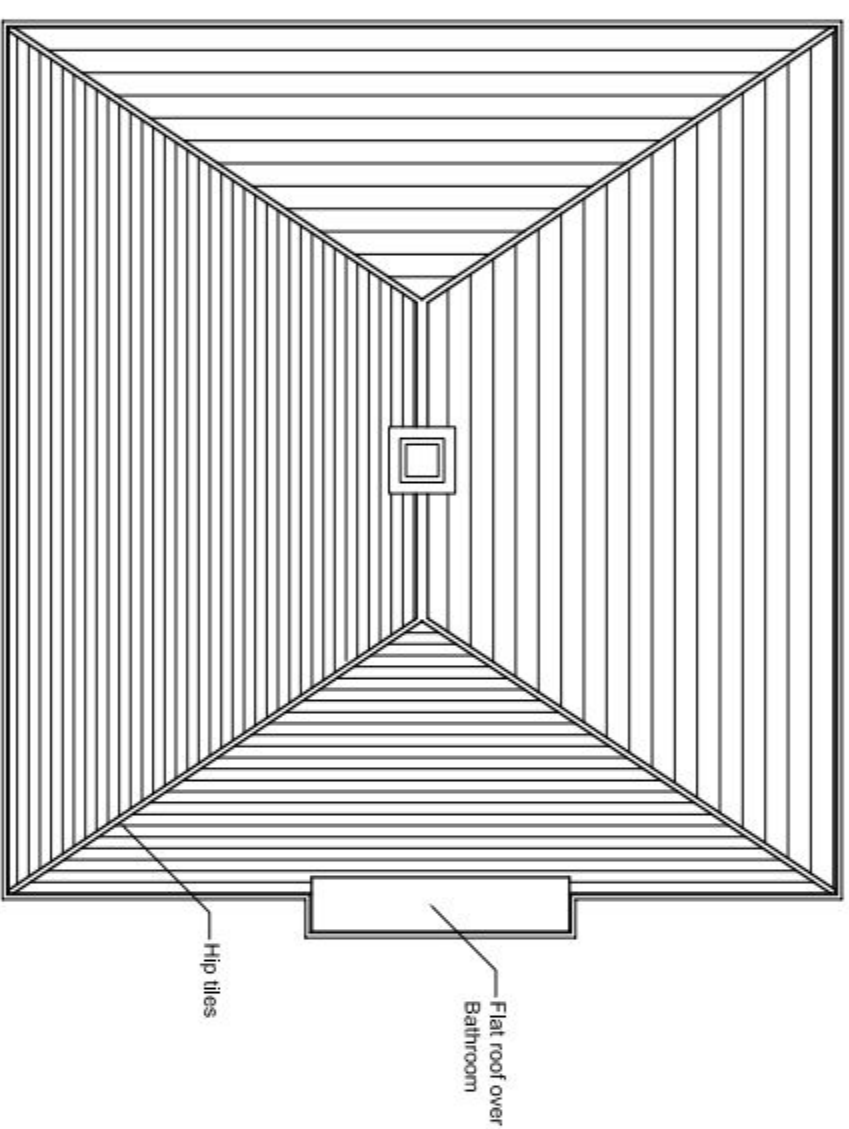
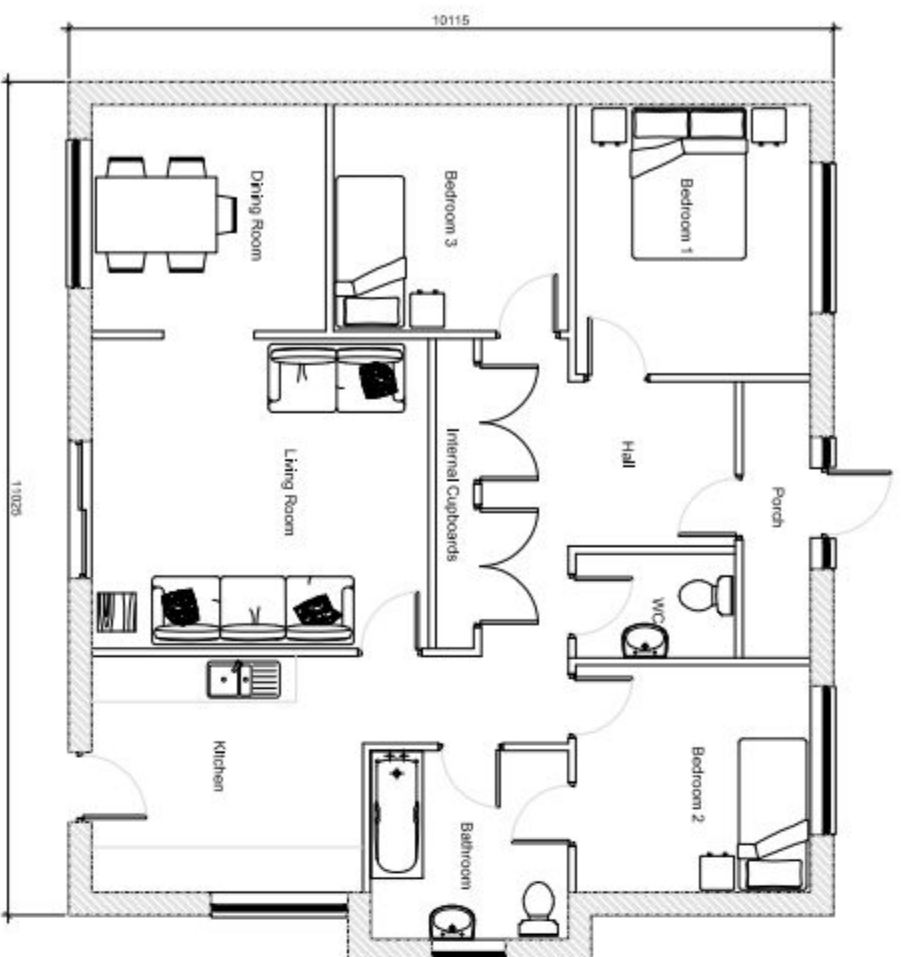
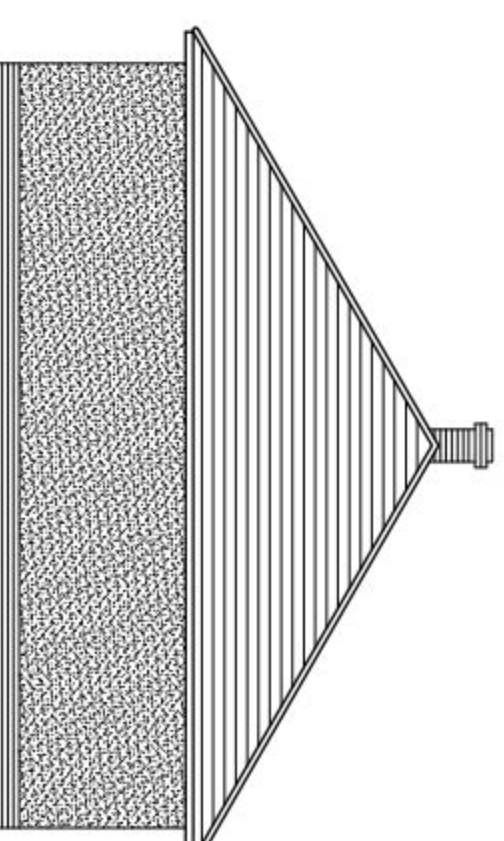
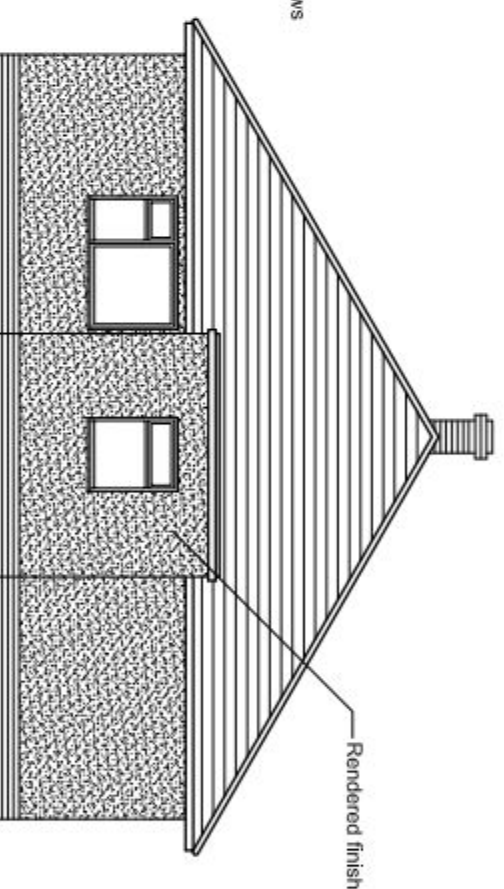


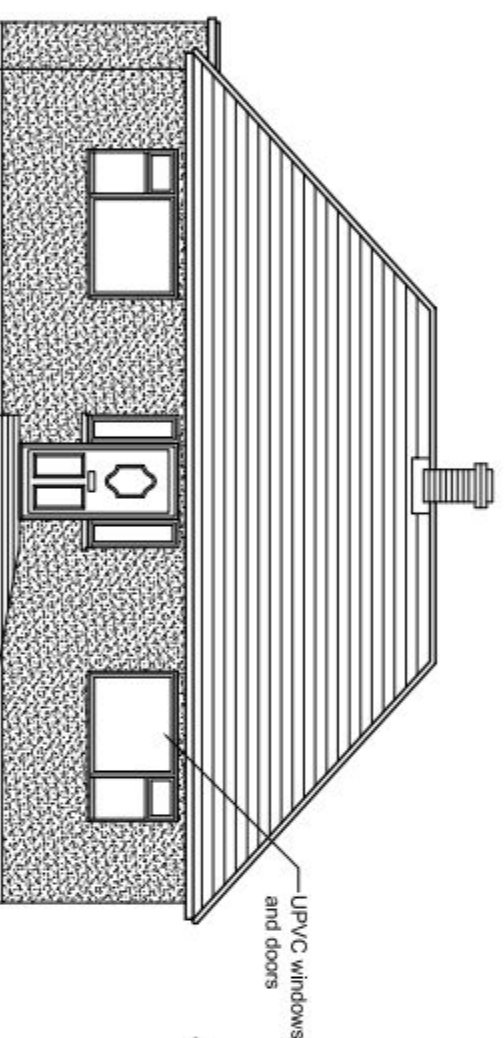

Existing Ground Floor Plan 1:100

Existing Roof Plan 1:100

Proposed Roof Plan 1:100

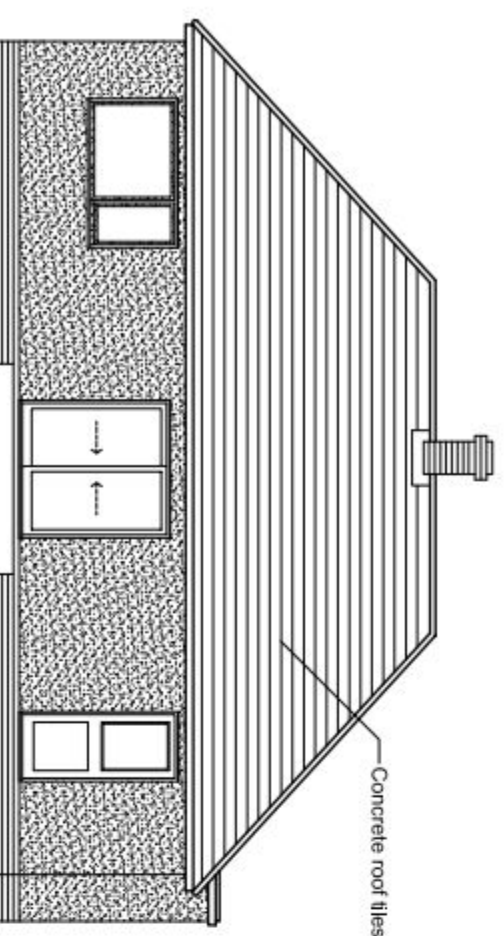

Existing Elevations 1:100

PERMIT

		CLIENT		PROJECT		TITLE	
		Mr & Mrs Owens 5 Marshall Road Hayling Island PO11 9NP		Single Storey Rear Extension to 5 Marshall Road		Existing Plan, Roof Plan and Elevations and Proposed Roof Plan	
A		Proposed Roof Plan added		24.05.11		MD	
Rev Description		Date		PM			
REVISIONS							
PLANNING				IDraw Limited Copyright Reserved 2011. Scale: 1:100@A2 Date: 23.05.11 Drawn by: MD Drawing No: 11.033.100 IDraw Ltd, 51 Cambridge Lane, Hornsea, Humberside, PO8 9RT Tel: 02392 346 530 Mob: 07810 518 633 Email: idraw@idrawthelike.co.uk Web: www.idrawthelike.co.uk			
① B C D E F G J K L M N P Q S T U V W X Y							