



PERMIT

VELUX WINDOW

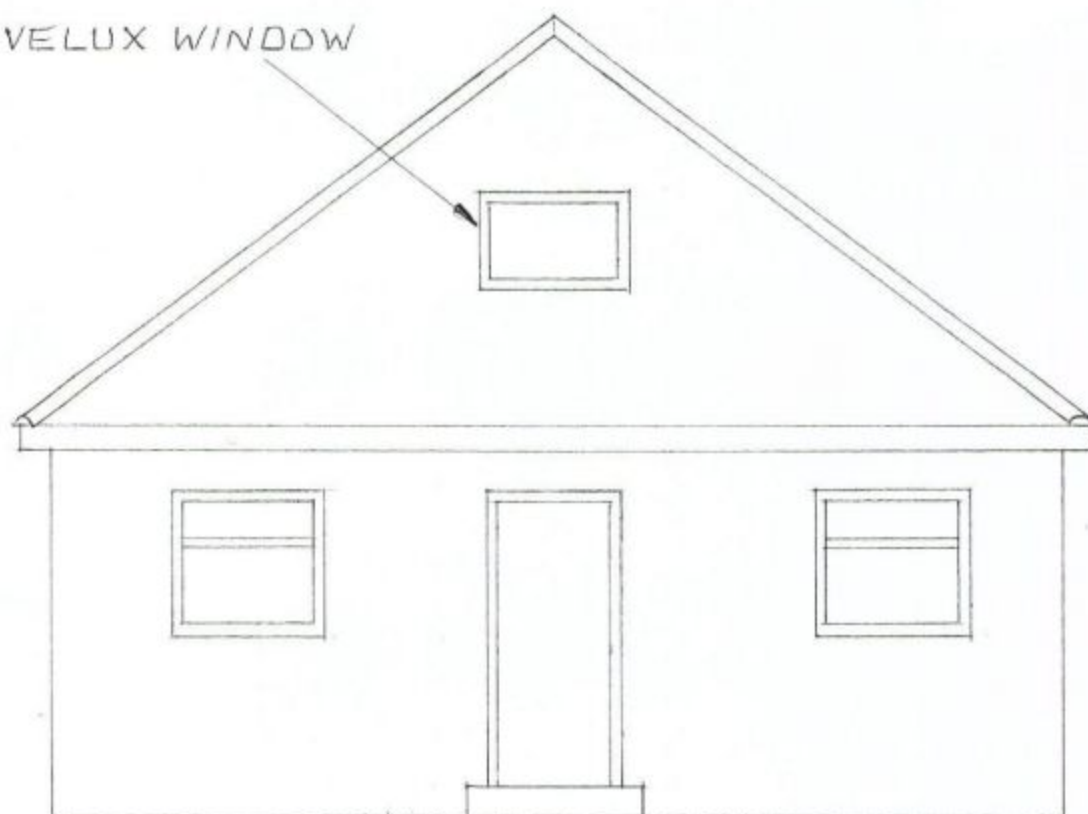

WEST ELEVATION.

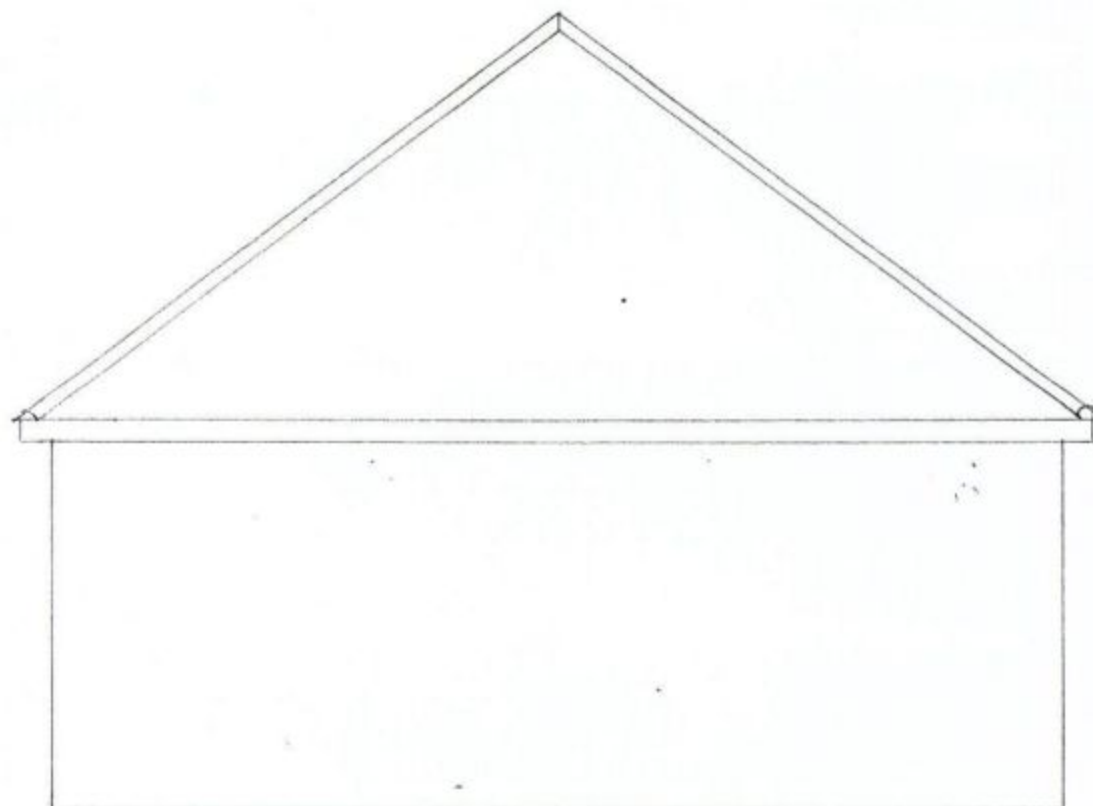

EAST ELEVATION

0 0.5 1 1.5 2 METRES



GARAGE
SCALE 1:50
DRAWN BY. G.M.
DATE. MAY 2011.
DRG. No. A3/LG11