




Location Plan 1:1250



PERMIT

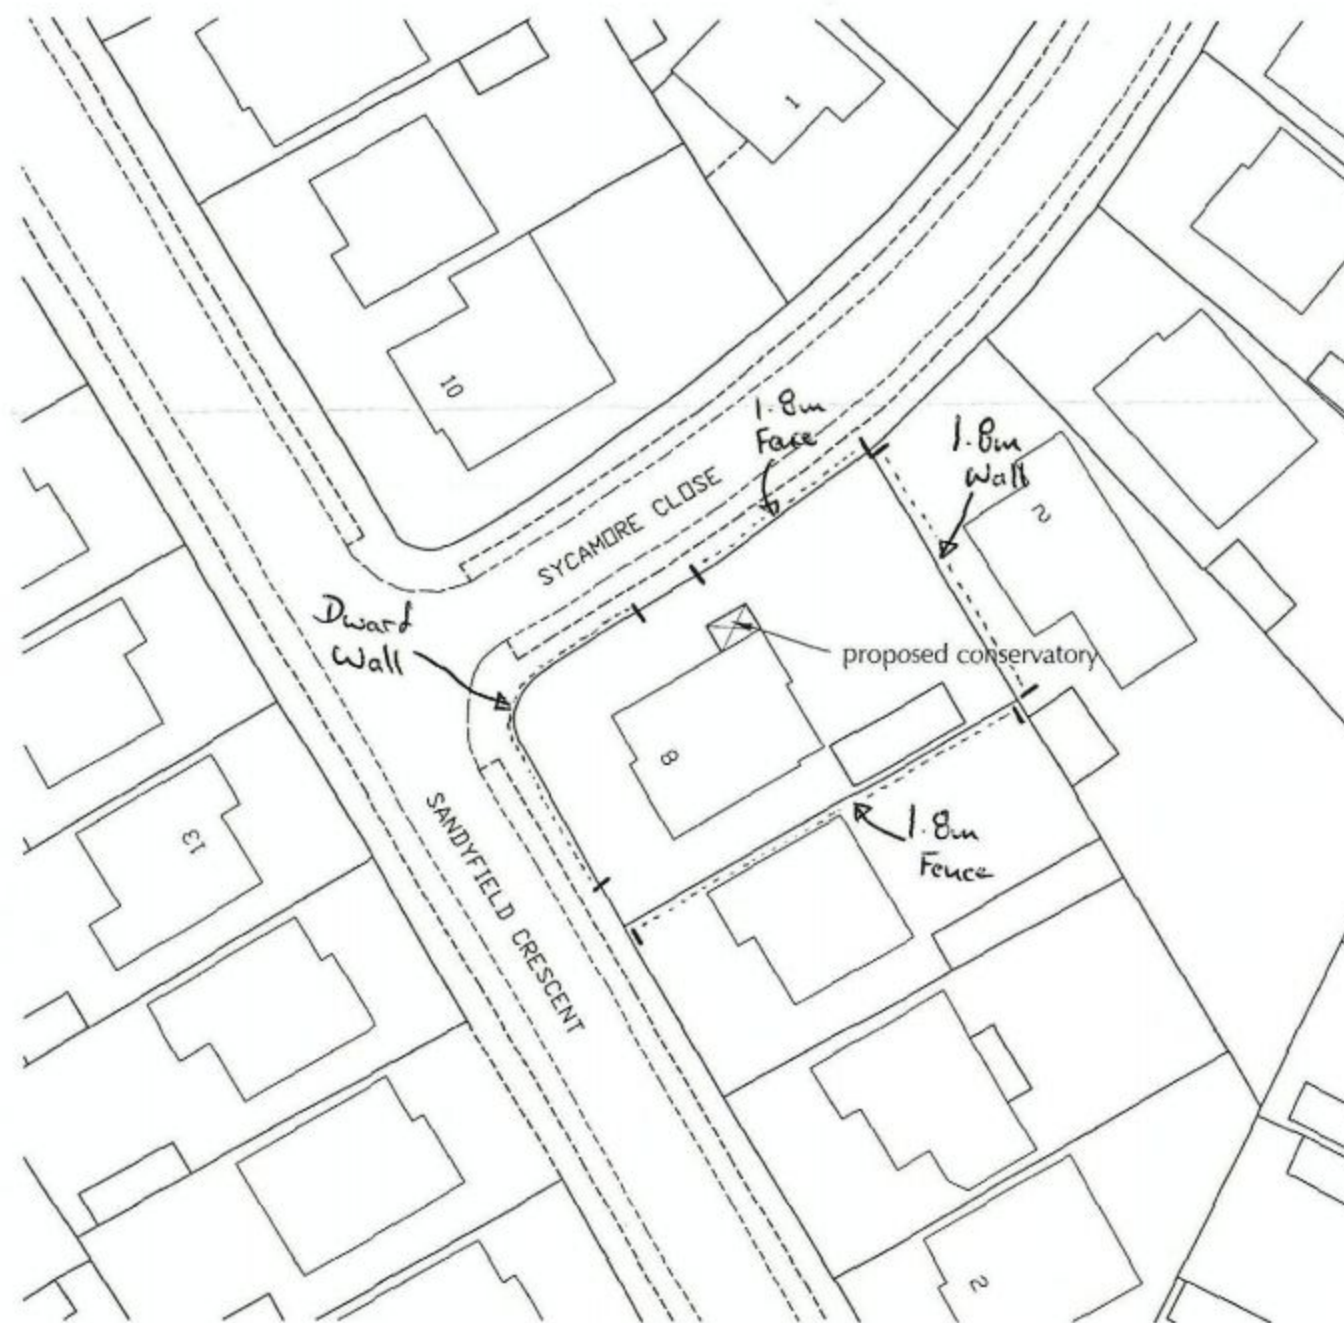

Site Plan 1:500



PROJECT
Proposed Conservatory
8 Sandyfield Crescent, Waterloooville

CLIENT
Mr East

DRG TITLE
Site Plans

PROJECT NO. E

DRAWING NO. 102

SCALE as shown

REV -